



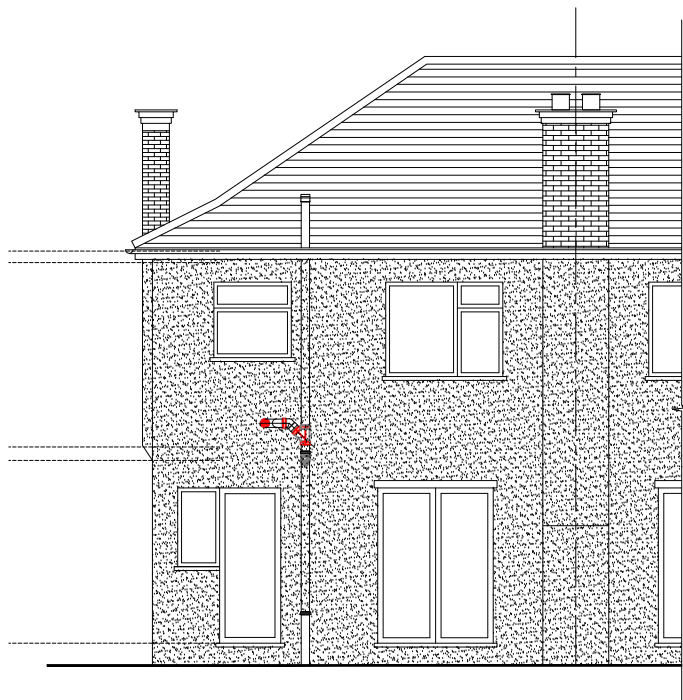


REAR ELEVATION




FRONT ELEVATION

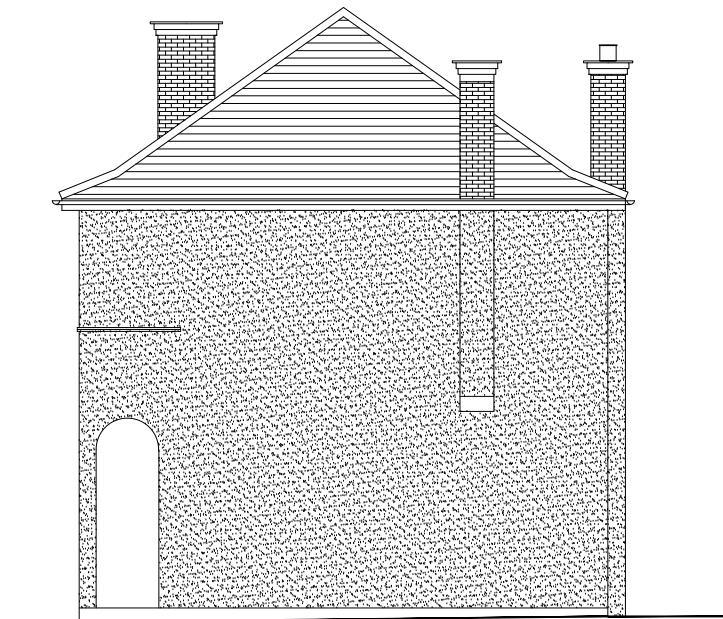


RIGHT SIDE ELEVATION

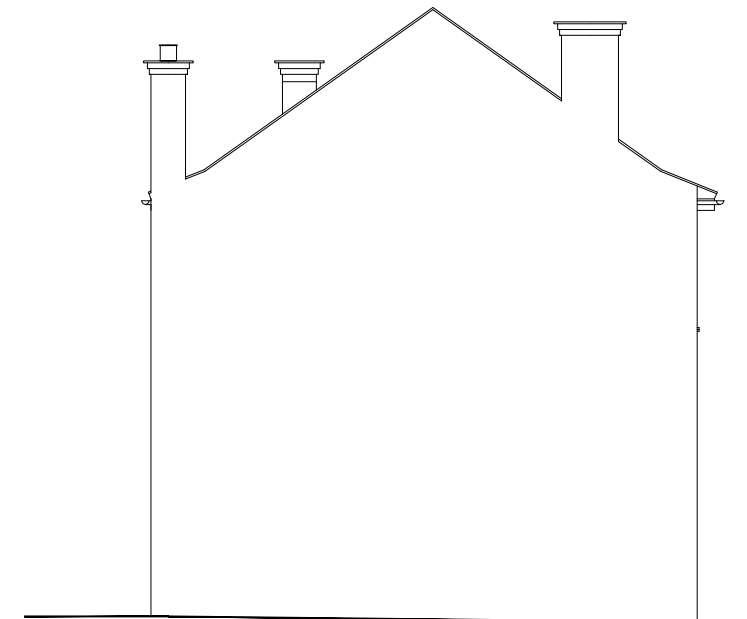

LEFT SIDE ELEVATION

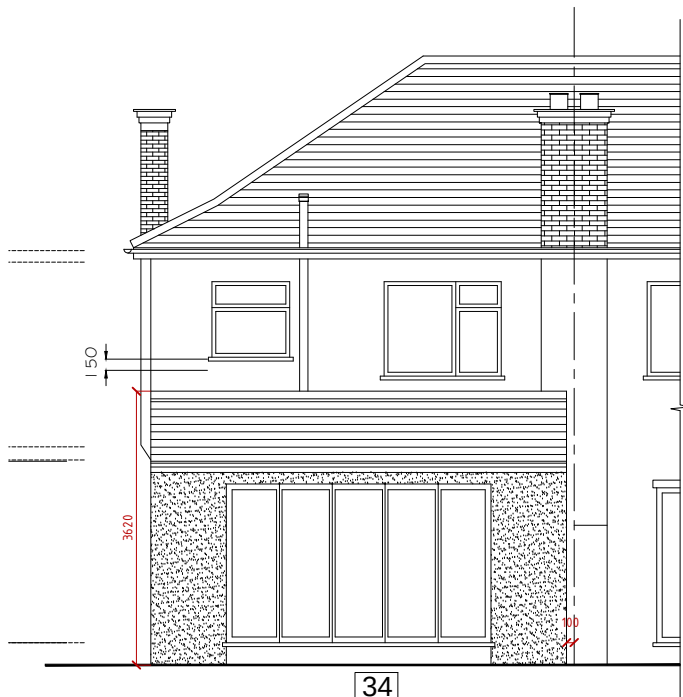


REAR ELEVATION

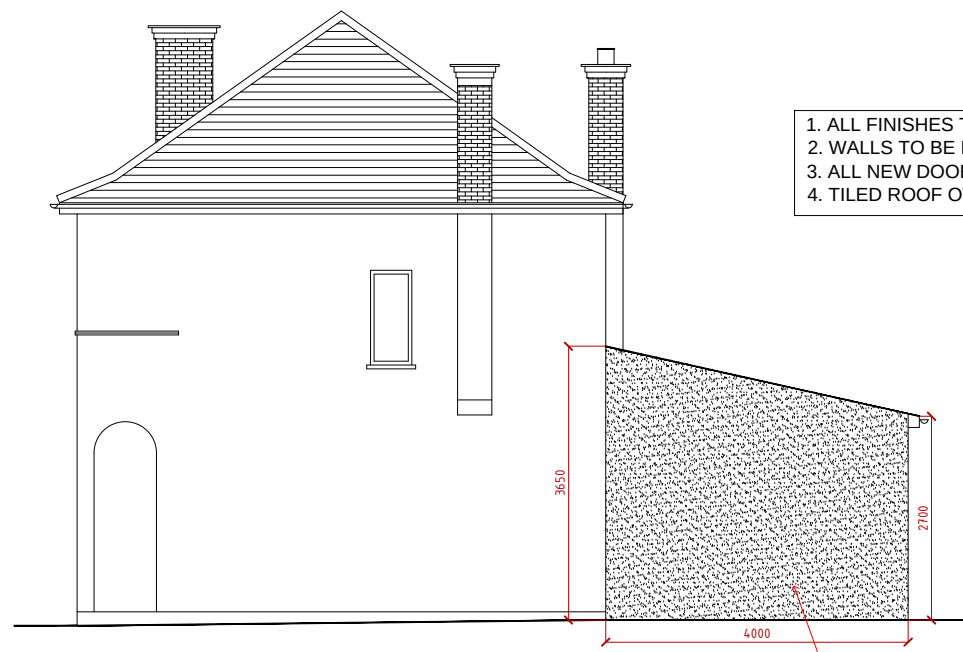

RIGHT SIDE ELEVATION

1. ALL FINISHES TO MATCH EXISTING.
2. WALLS TO BE BUILT UP TO MATCH EXISTING.
3. ALL NEW DOORS/ WINDOWS TO MATCH EXISTING.
4. TILED ROOF OVER PROPOSED EXTENSION.

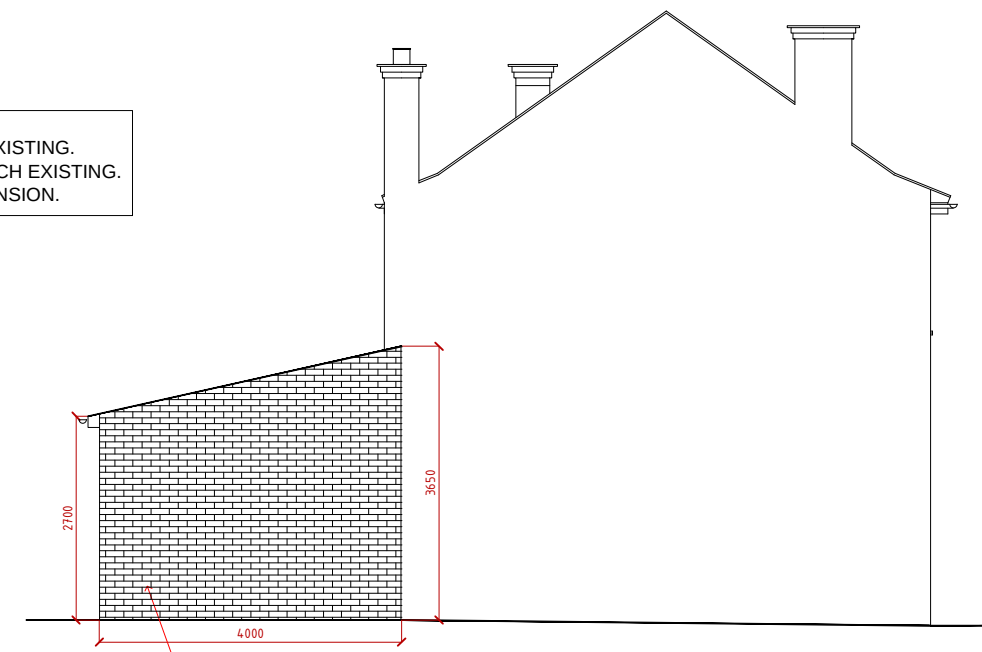

LEFT SIDE ELEVATION



SCALE - 1 : 100.

NOTES:

NOT FOR CONSTRUCTION

Client
MR G.S BHAMBRA

Job Title
34 ADELPHI CRESCENT
MIDDLESEX, UB4 8LZ

Scale
1 : 100.

Drawn by
GSK

Date
NOV 2020

A3

Drawing Title
EXISTING & PROPOSED
ELEVATIONS

Drawing No.

1113

P

03

No.	DESCRIPTION	DATE