






PROPOSED FRONT ELEVATION 1:100

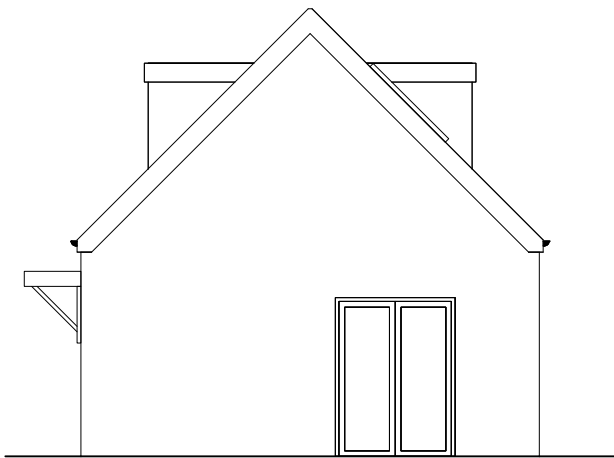


PROPOSED SIDE ELEVATION 1:100

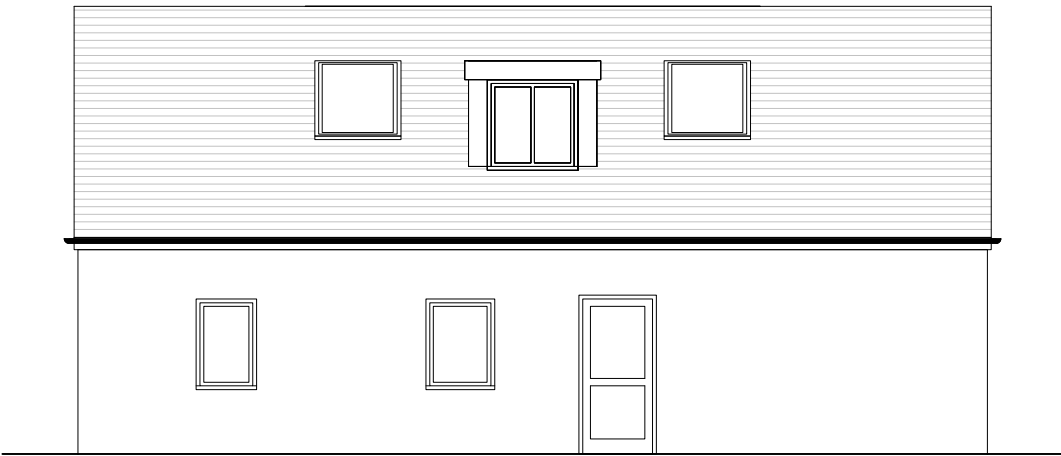

PROPOSED REAR ELEVATION 1:100

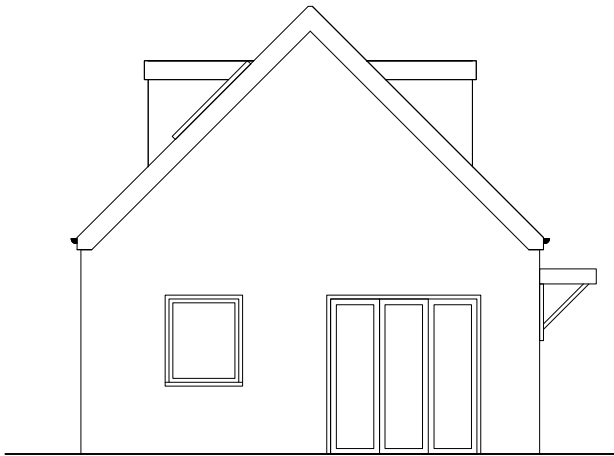

PROPOSED SIDE ELEVATION 1:100

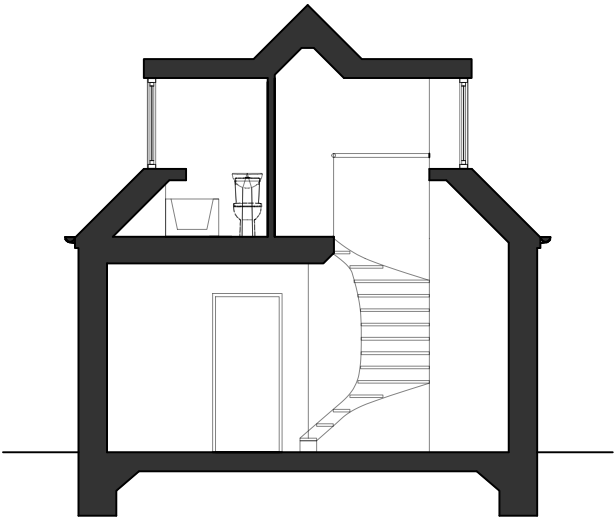

PROPOSED SECTION 1:100



PEGASUS ARCHITECTURE &
STEWART MANAGEMENT &
PLANNING SOLUTIONS LTD ACCEPT
NO RESPONSIBILITY FOR COSTS,
LOSSES, CLAIMS HOWSOEVER
ARISING FROM THESE DRAWINGS
SPECIFICATION AND RELATED
DOCUMENTS UNLESS THERE IS
FULL COMPLIANCE WITH THE
CLIENT AND ANY AUTHORIZED
USER (APPOINTED BUILDER) OF
THE FOLLOWING:
1. ALL BOUNDARIES, DIMENSIONS
AND LEVELS ARE FOR GUIDANCE
ONLY AND MUST BE CHECKED ON
SITE BEFORE CONSTRUCTION AND
ANY DISCREPANCIES ARE TO BE
REPORTED TO THE PLANNER /
DESIGNER.
2. FOR CONSTRUCTION
PURPOSES, USE GIVEN DIMENSIONS
ONLY AND DO NOT SCALE.
3. FOR THE PURPOSE OF
COORDINATION, ALL RELEVANT
PARTIES MUST CHECK THIS
INFORMATION PRIOR TO
IMPLEMENTATION AND REPORT ANY
DISCREPANCIES TO THE DESIGNER.
4. SURVEY INFORMATION HAS
BEEN TAKEN USING LASER
MEASUREMENT AND MAY BE OPEN TO
MINOR TOLERANCES.
ALL SETTING OUT INFORMATION
MUST BE CHECKED PRIOR TO
CONSTRUCTION BY THE APPOINTED
BUILDER TO ENSURE SITE
ACCURACY.
DO NOT SCALE FROM THESE
DRAWINGS UNLESS FOR PLANNING
PURPOSES.

JOB NO
REG STS

PROJECT
41 Hallowell Rd
Northwood
HA6 1DT

DOCUMENT DATE
26 DECEMBER 2020

DOCUMENT PHASE
PLANNING

SCALE
AS NOTED AT A3 PAGE SIZE

Rev	Date	Remark
A	26.12.20	As per Client Comment

Proposed
Elevations &
Section

A1.4