



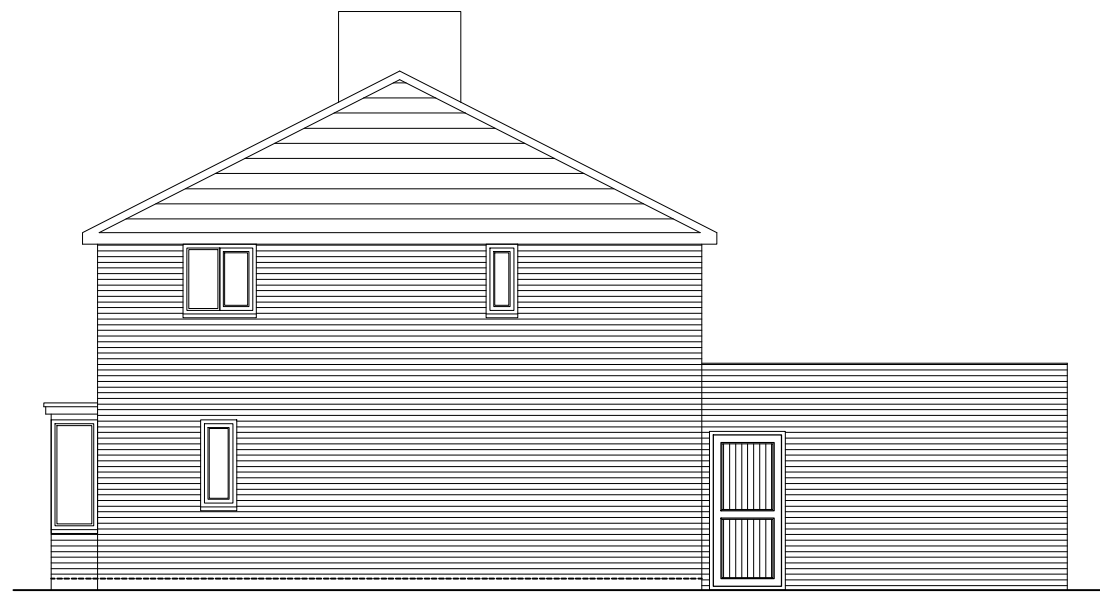


EXISTING
FRONT ELEVATION

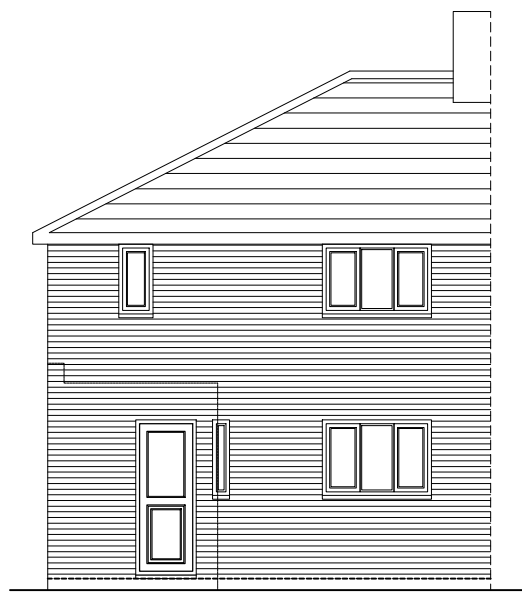


EXISTING
SIDE ELEVATION




EXISTING
REAR ELEVATION

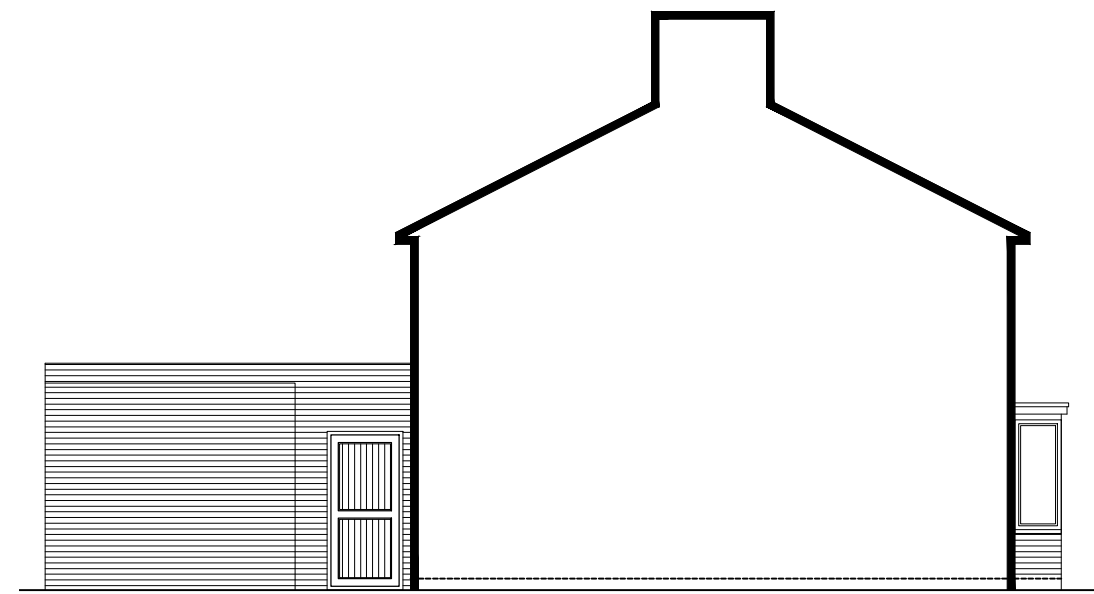


EXISTING
SIDE SECTIONAL ELEVATION

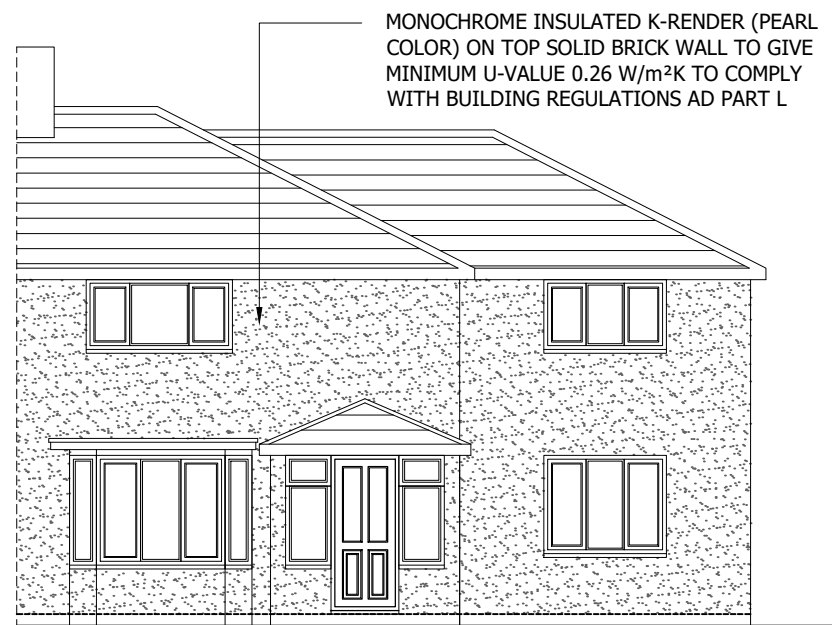


PROPOSED
FRONT ELEVATION

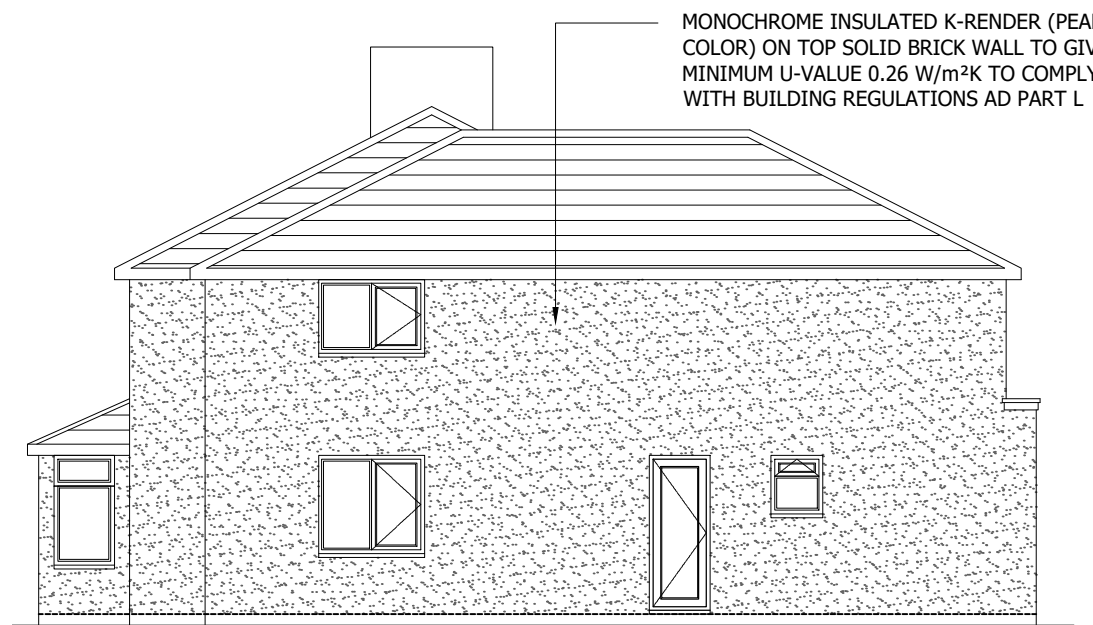


PROPOSED
SIDE ELEVATION

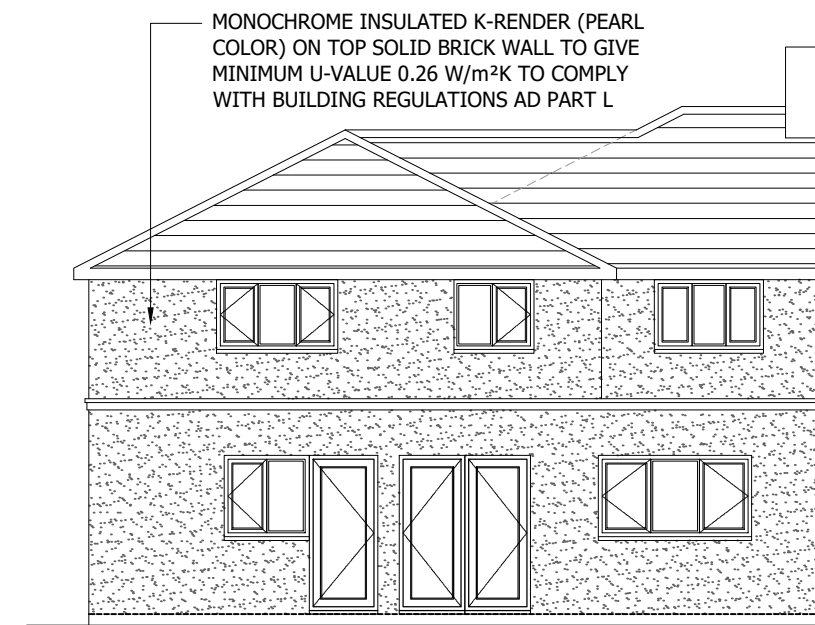


PROPOSED
REAR ELEVATION

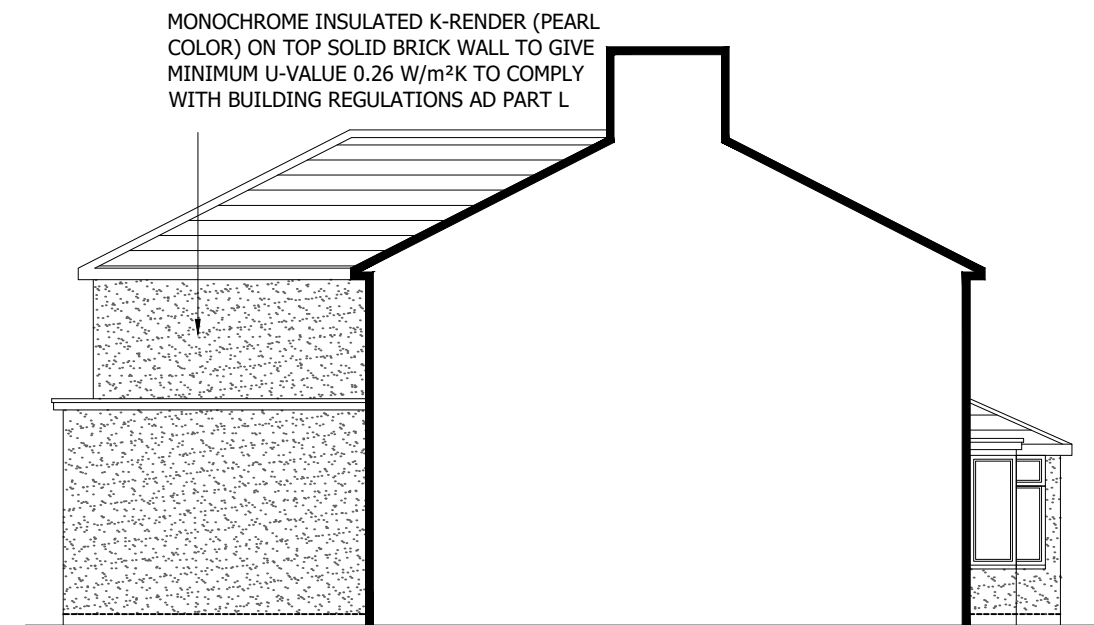


PROPOSED
SIDE SECTIONAL ELEVATION

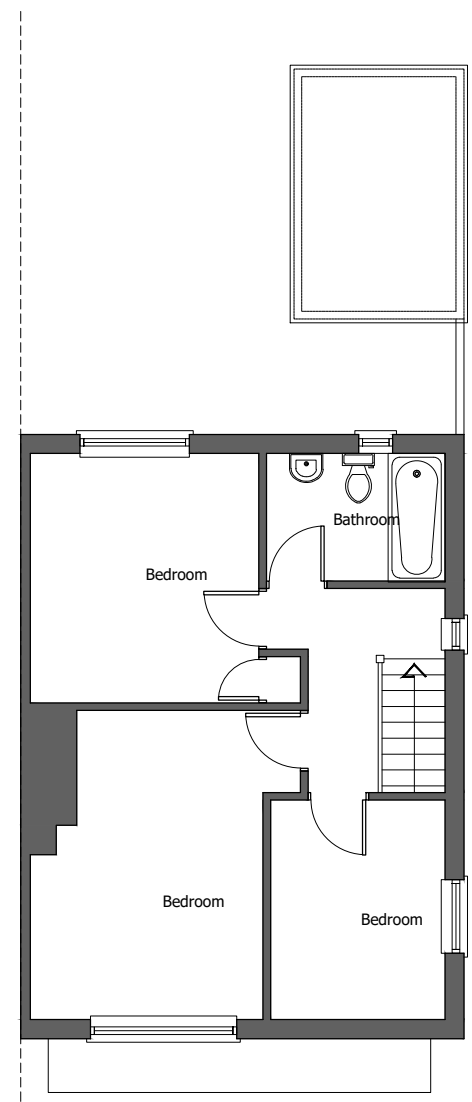


EXISTING
FIRST FLOOR PLAN

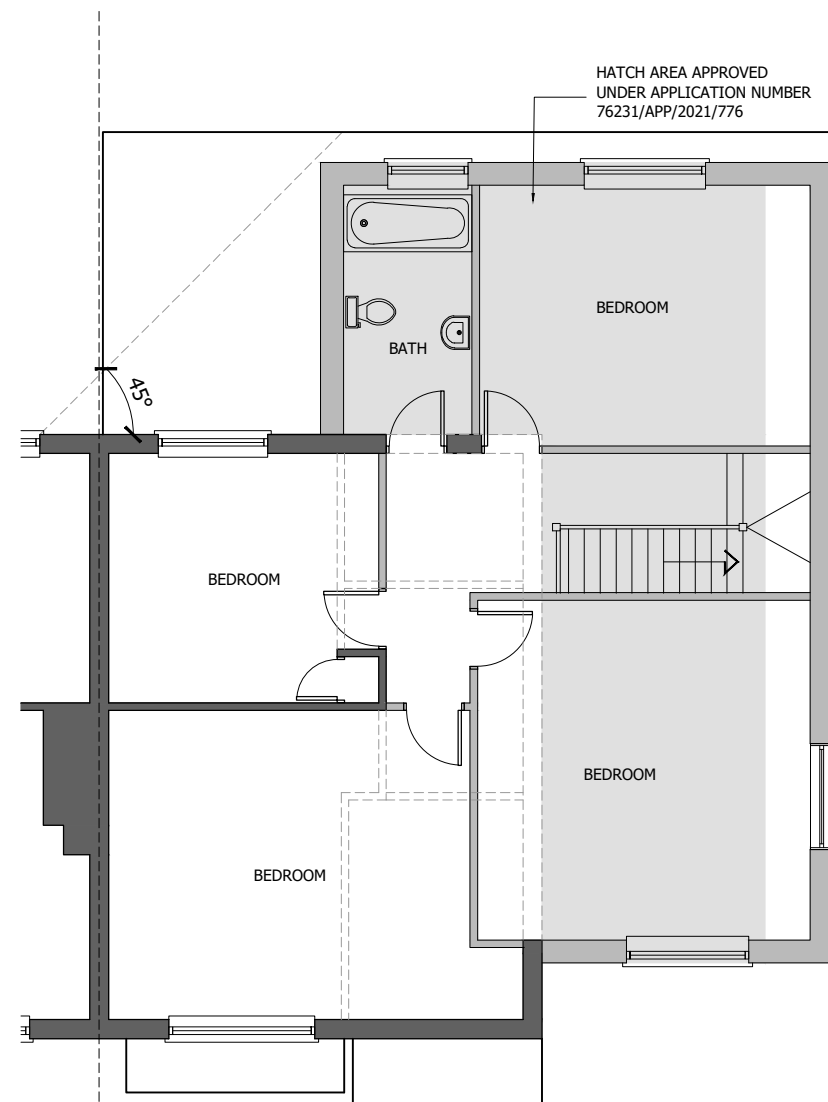

PROPOSED
FIRST FLOOR PLAN

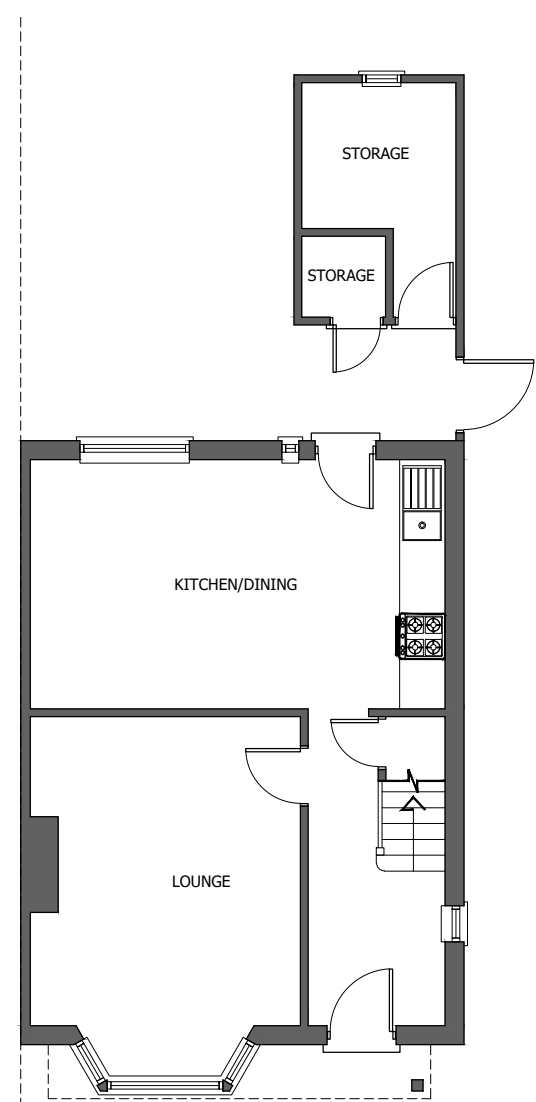

EXISTING
GROUND FLOOR PLAN

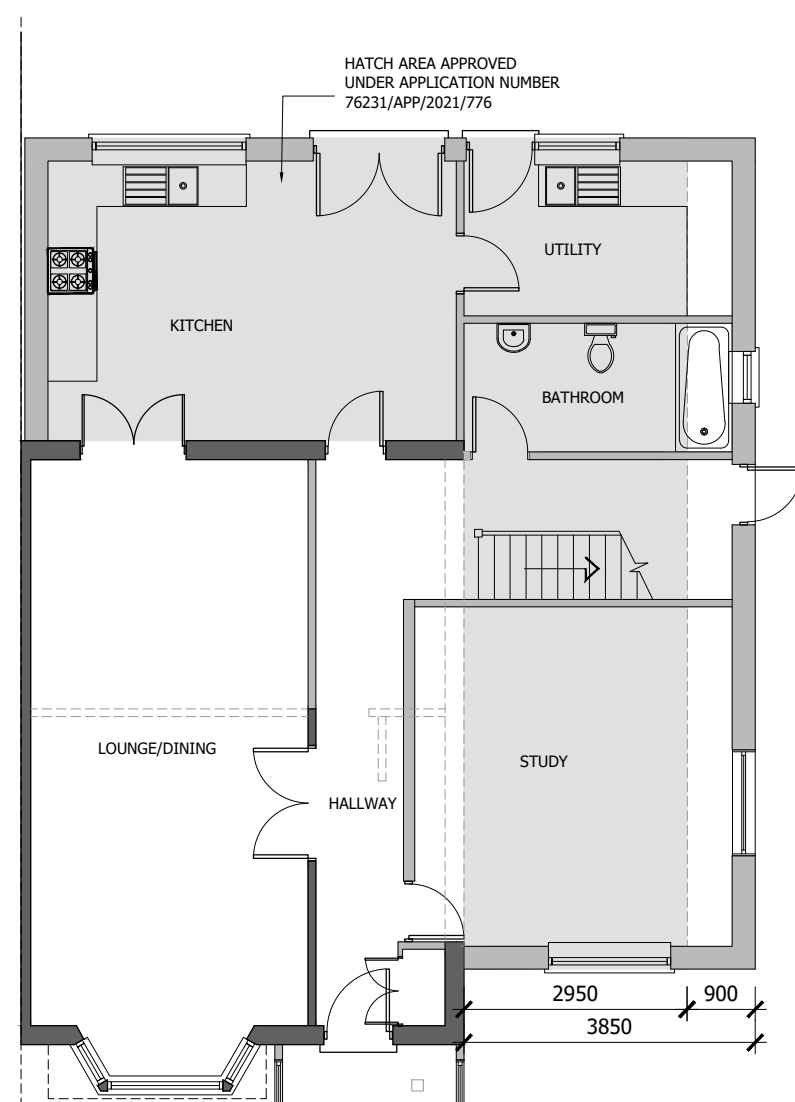

PROPOSED
GROUND FLOOR PLAN

NOTES AND KEY


- BOUNDARY OUTLINE
- HATCH INDICATES EXISTING HOUSE
- HATCH INDICATES PROPOSED GROUND FLOOR SIDE AND REAR EXTENSION
- HATCH INDICATES PROPOSED DOUBLE STOREY SIDE AND REAR EXTENSION




LOCATION PLAN SCALE 1=1250



THIS DRAWING HAS BEEN PRODUCED FROM EMAPSITE ORDNANCE SURVEY MASTER MAP
Reproduction in whole or in part is prohibited without the prior permission of Ordnance Survey.

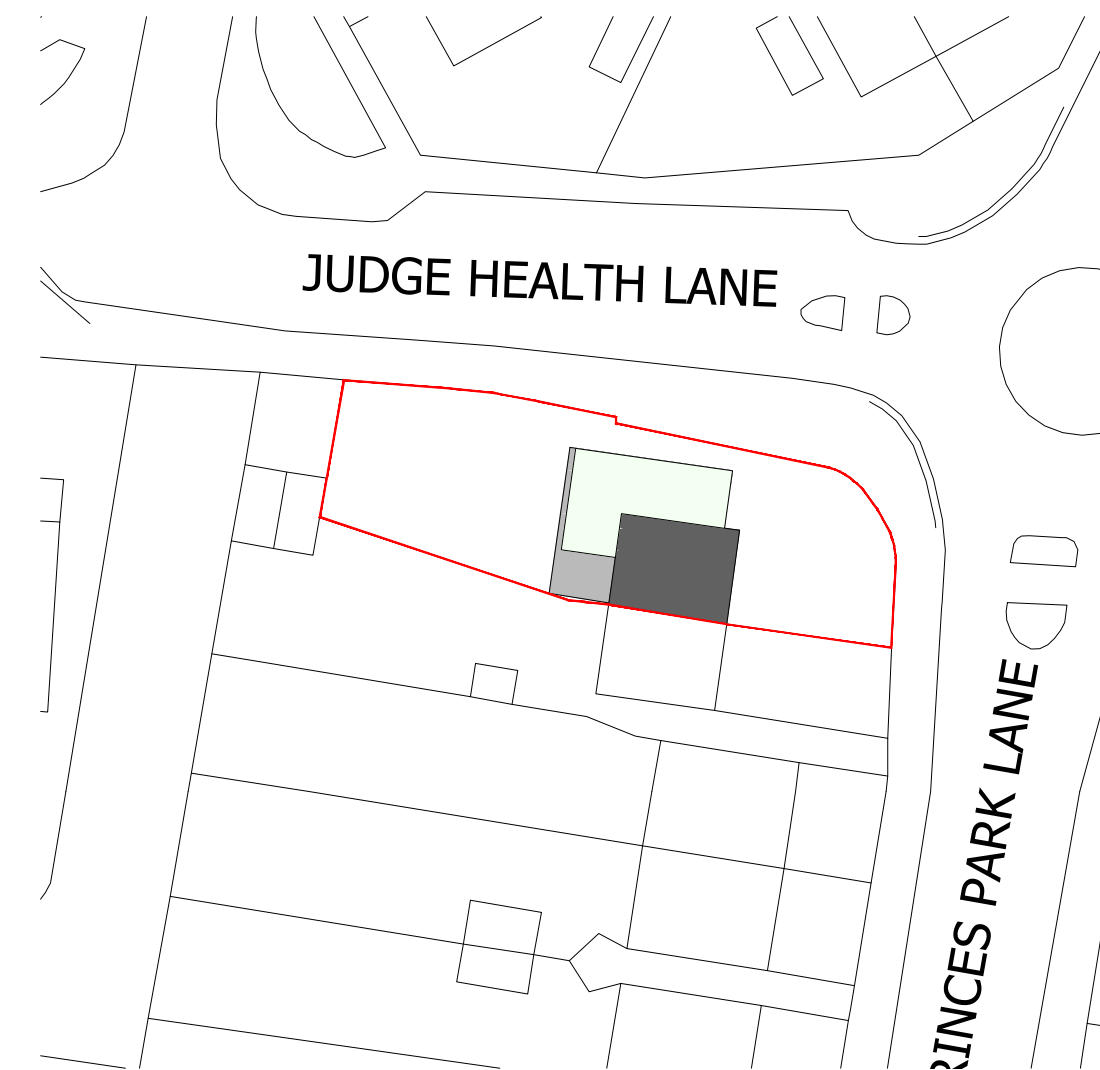

BLOCK PLAN SCALE 1=500

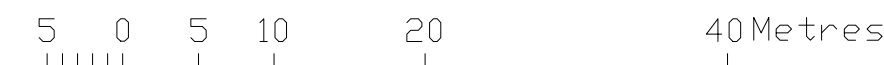

Reproduction in whole or in part is prohibited without the prior permission of Ordnance Survey.

HATCH KEY

- EXISTING WALLS
- NEW WALLS

Drawing No	Rev	DATE	Scale @ A1
PL-01	P1	27.07.21	1:100 1:500,1250

Project
PROPOSED DOUBLE STOREY SIDE
EXTENSION AND PART SINGLE PART
DOUBLE STOREY REAR EXTENSION AT 2
PRINCES PARK LANE, HAYES, UB3 1JS
Client MR KULTAR

ARCHIGRACE

Architectural Design, Planning & Building Regulations
info@archigrace.co.uk, Ph. 07411 - 235060, 01753 - 709800
www.archigrace.co.uk, Registration no. 08642485

Registered LABC Partner with
SLOUGH BOROUGH COUNCIL

 Partner Authority Scheme	Project No
	664
	STATUS
	PLANNING
	OFFICE USE
UM	
-	
-	
-	