




PROPOSED MATERIALS
ROOF: BROWN PLAIN TILES
WALLS: CREAM PAINTED RENDER
WALLS
THE ORIGINAL BRICKS ARE NO
LONGER MANUFACTURED AND IT IS
DIFFICULT TO OBTAIN MATCHING
BRICKWORK

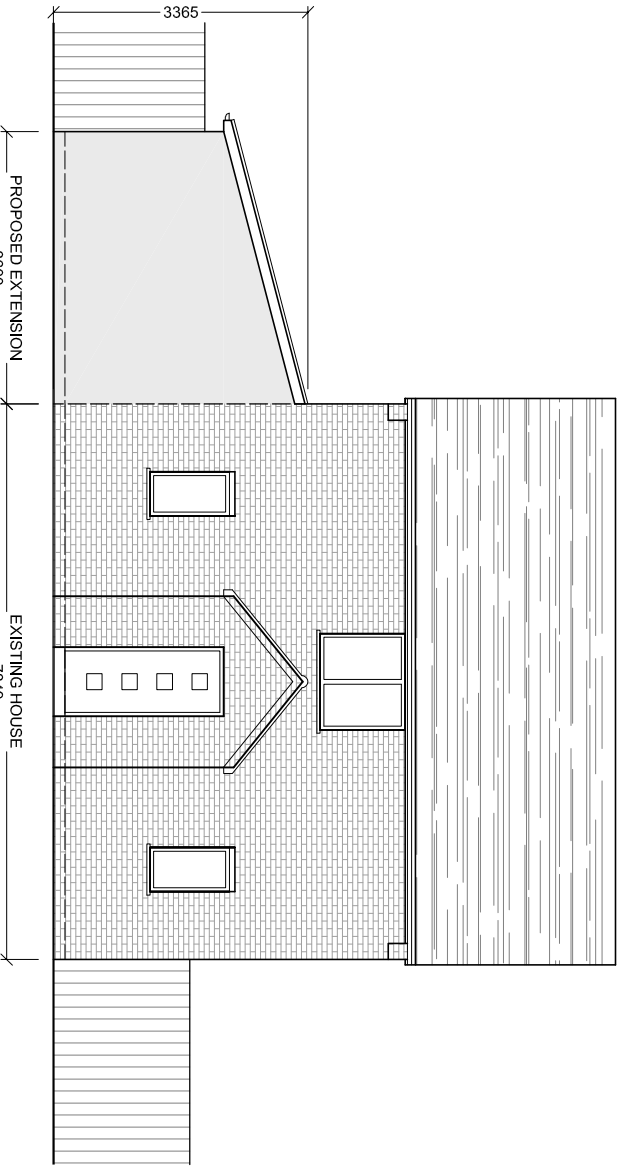


WEST ELEVATION

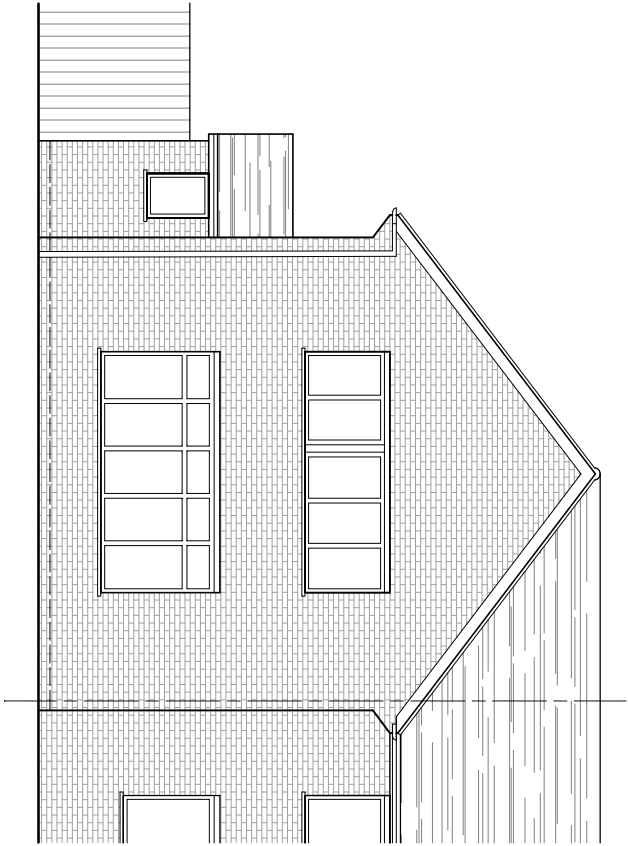

SOUTH ELEVATION

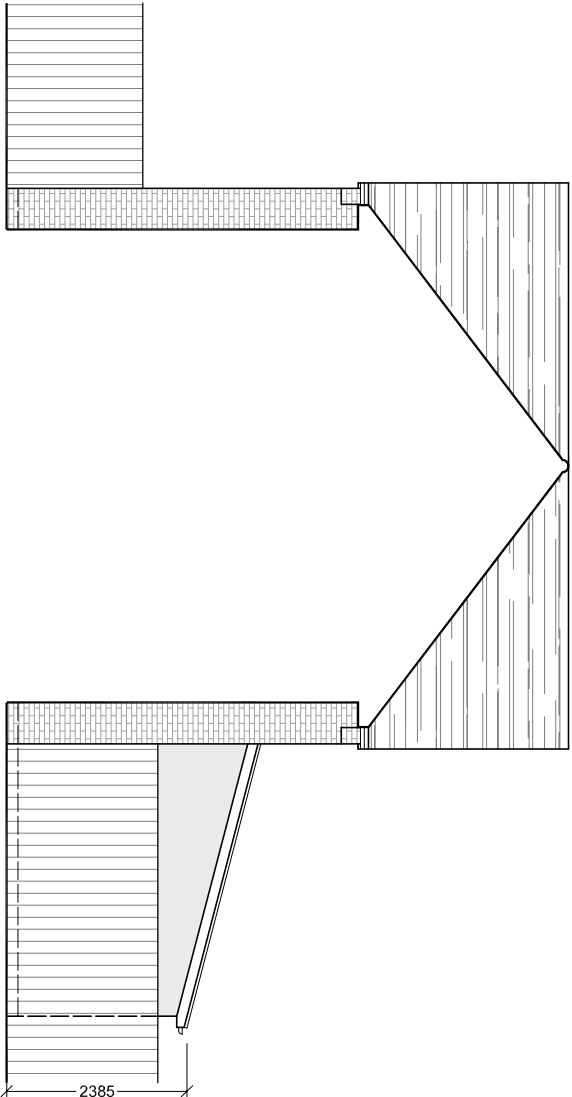

EAST ELEVATION

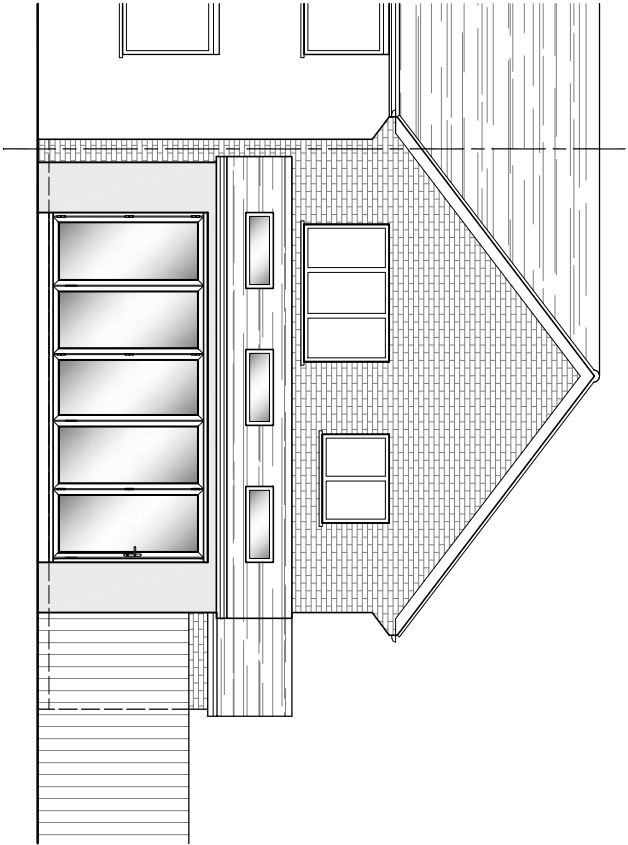

NORTH ELEVATION



ROOF	MAR 2021	A
AMENDMENTS	DATE	REV.
All dimensions are to be checked on site. If any dimensions are found to be incorrect, the architect shall be notified by the architect before the start of the construction. The architect is not responsible for any errors or omissions in the drawings or specifications. 



bernard murray design
chartered architect

78 BRIDGE ROAD, UXBRIDGE, MIDDLESEX UB8 3QW
TEL: 07958 477114 EMAIL: BMURRAYDESIGN@YAHOO.CO.UK

PROJECT
2 PENZANCE CLOSE
HAREFIELD
UB9 6NN

CLIENT
KAREN HOWE

DRAWING
PROPOSED ELEVATIONS

SCALE	1:100 @ A3	DRAWING NUMBER	REV.
DATE	MAR 2021	1145-7	A
DRAWN	BM		