


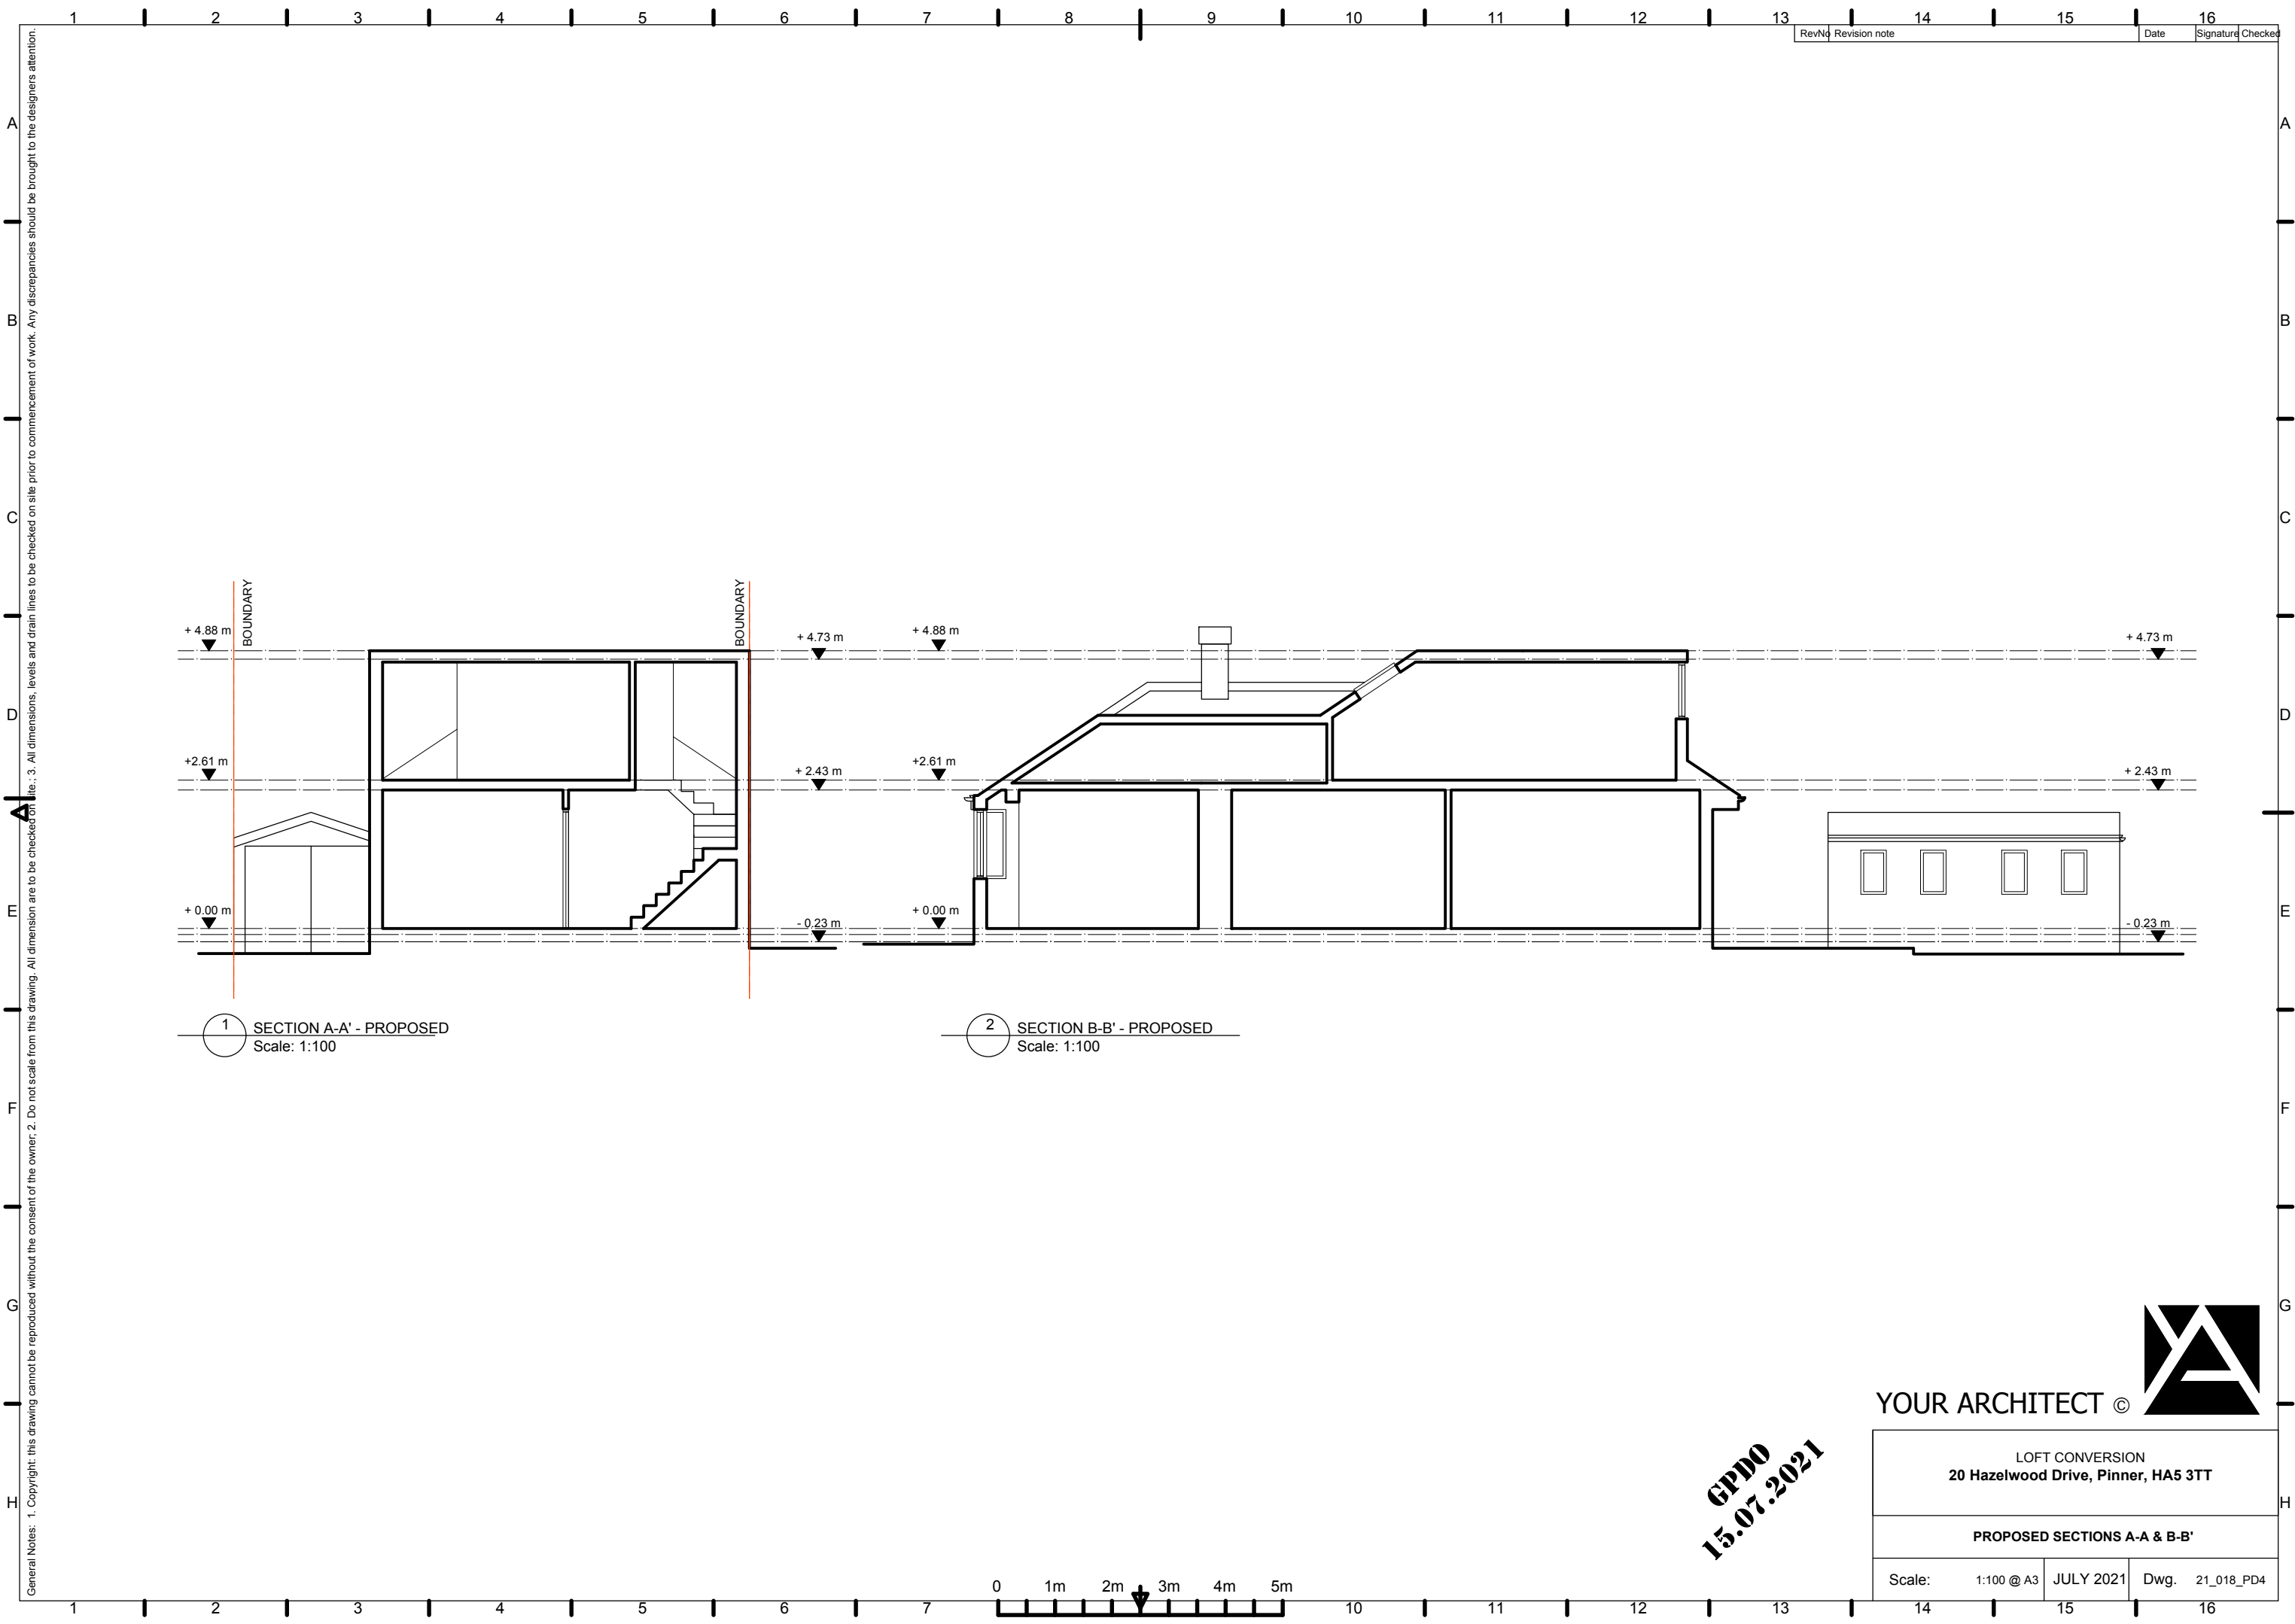

General Notes: 1. Copyright: this drawing cannot be reproduced without the consent of the owner, 2. Do not scale from this drawing. All dimensions are to be checked on site prior to commencement of work. Any discrepancies should be brought to the designers attention.

Rev	No	Revision note	Date	Signature	Checked

1 SECTION A-A' - PROPOSED
Scale: 1:100

2 SECTION B-B' - PROPOSED
Scale: 1:100

GPDO
15.07.2021



YOUR ARCHITECT ©

LOFT CONVERSION
20 Hazelwood Drive, Pinner, HA5 3TT

PROPOSED SECTIONS A-A & B-B'

Scale: 1:100 @ A3	JULY 2021	Dwg. 21_018_PD4
-------------------	-----------	-----------------