


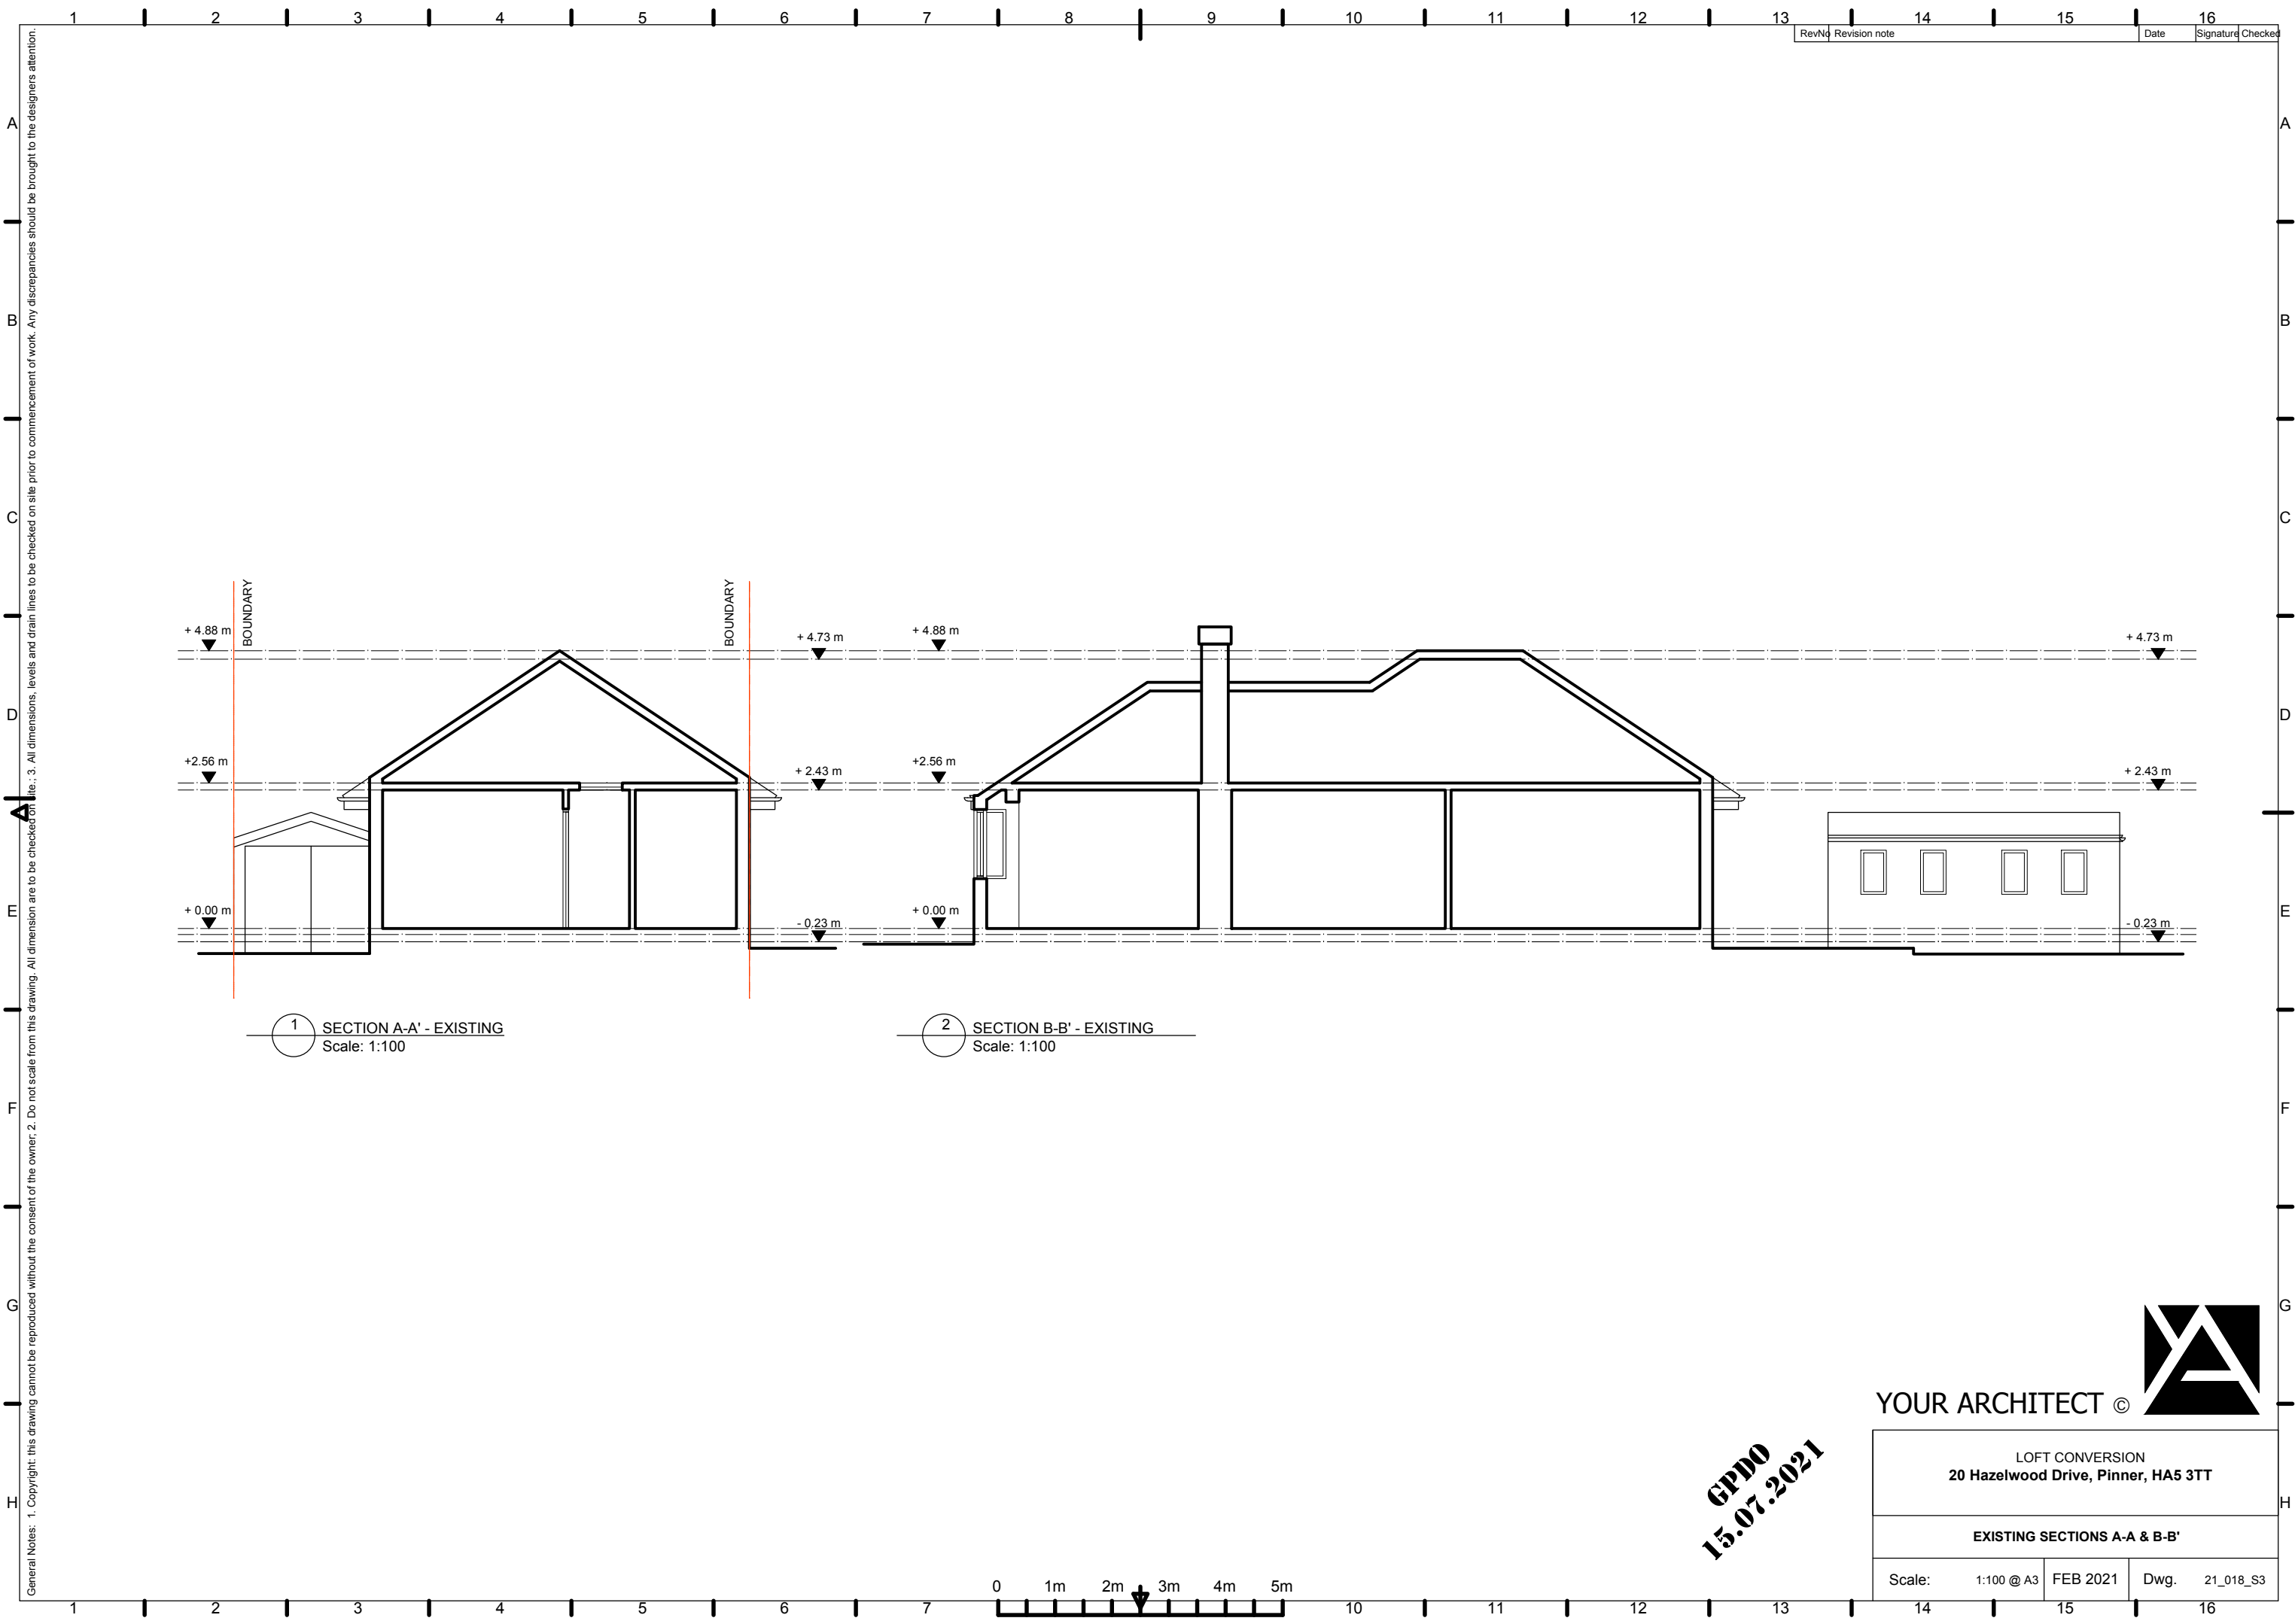

GPDO
15.07.2021

YOUR ARCHITECT ©

LOFT CONVERSION
20 Hazelwood Drive, Pinner, HA5 3TT

EXISTING SECTIONS A-A & B-B'

Scale: 1:100 @ A3	FEB 2021	Dwg. 21_018_S3
-------------------	----------	----------------