


(m)

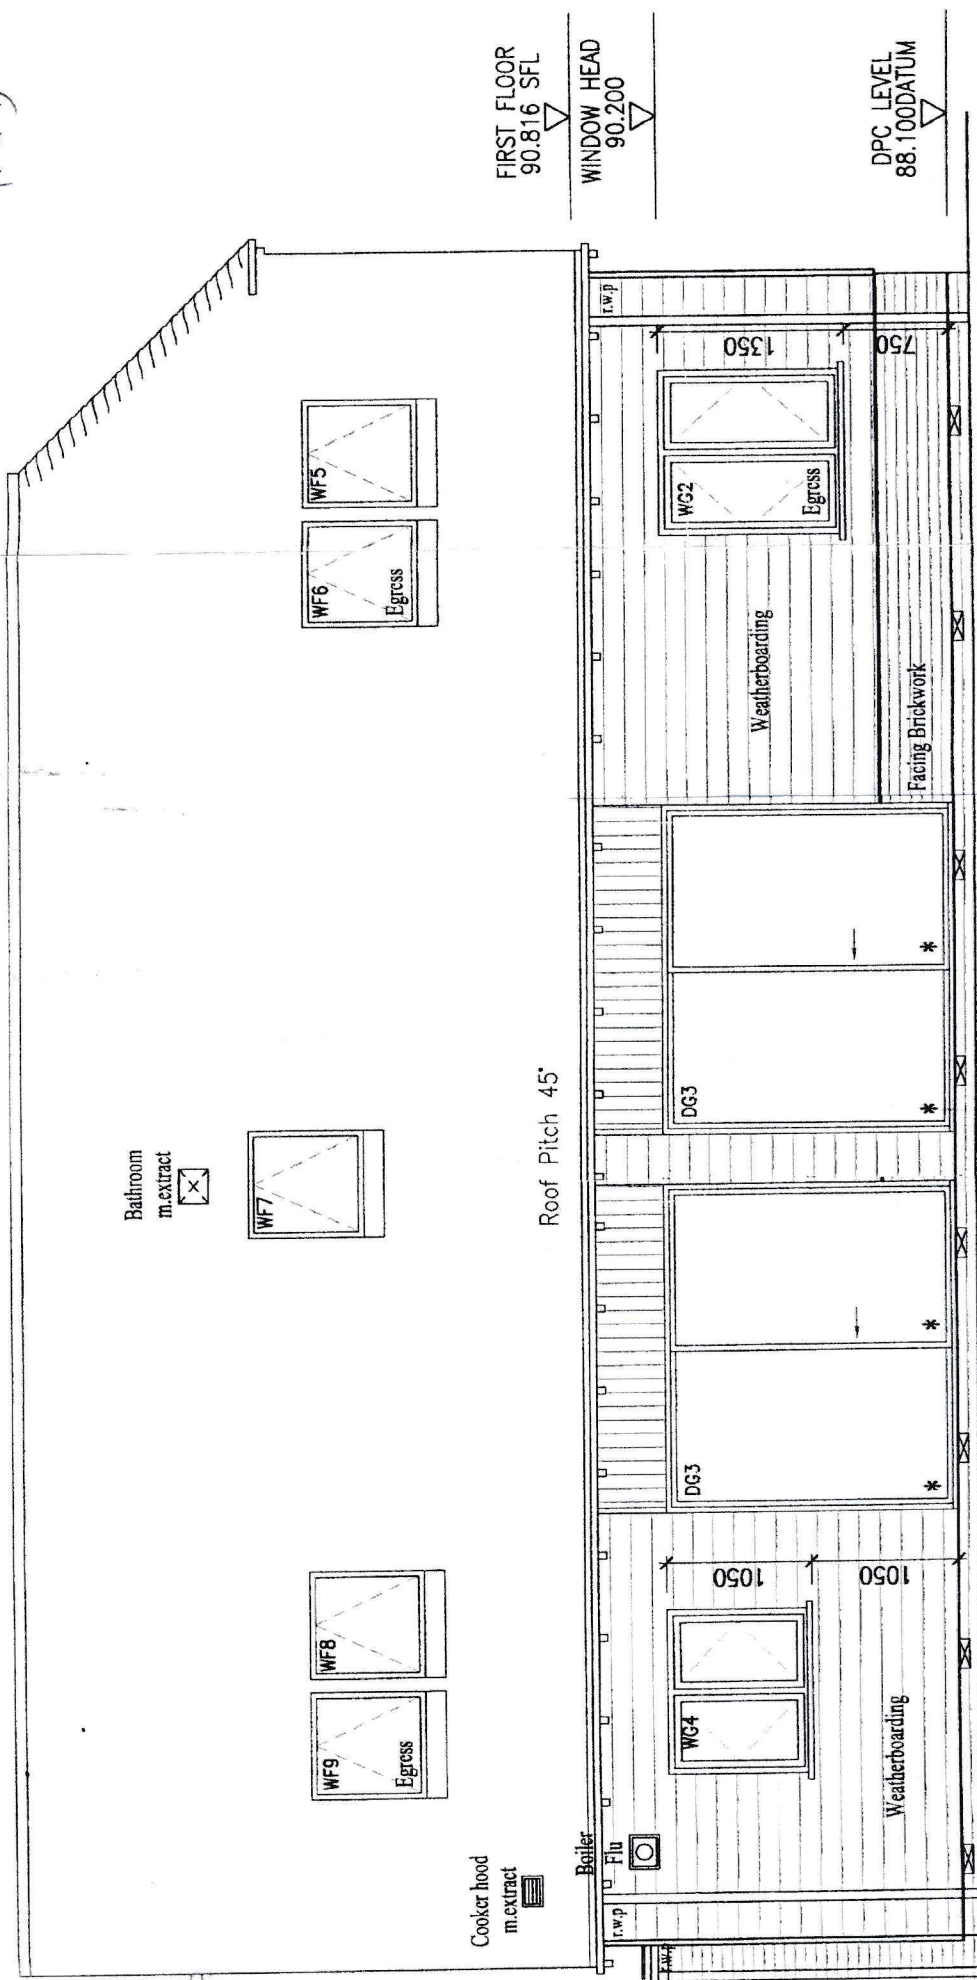

Recreation
Fishing.

Rear Elevation

12140