




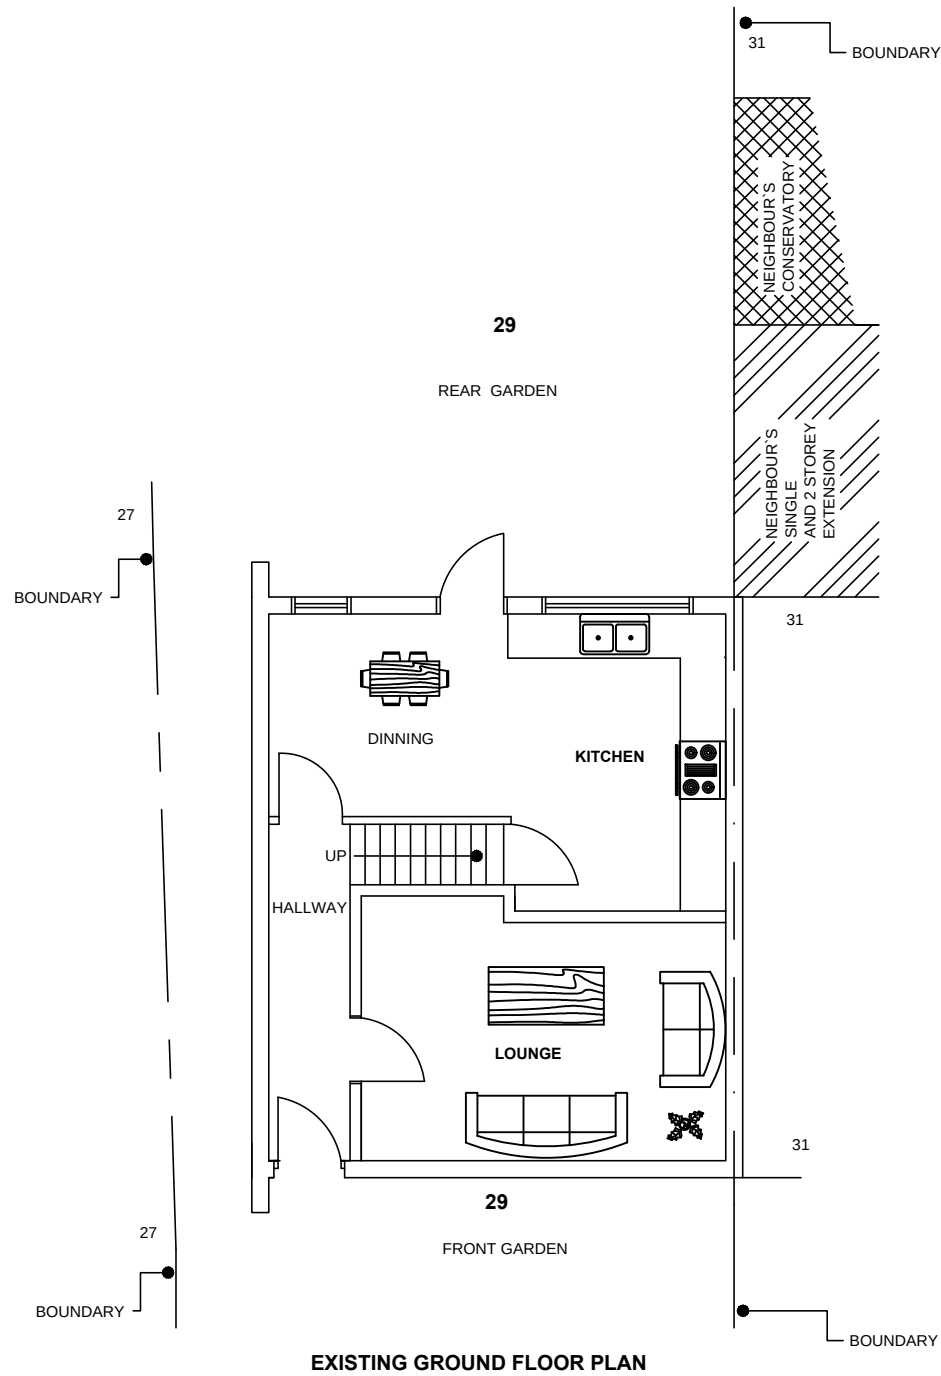


EXISTING GROUND FLOOR PLAN

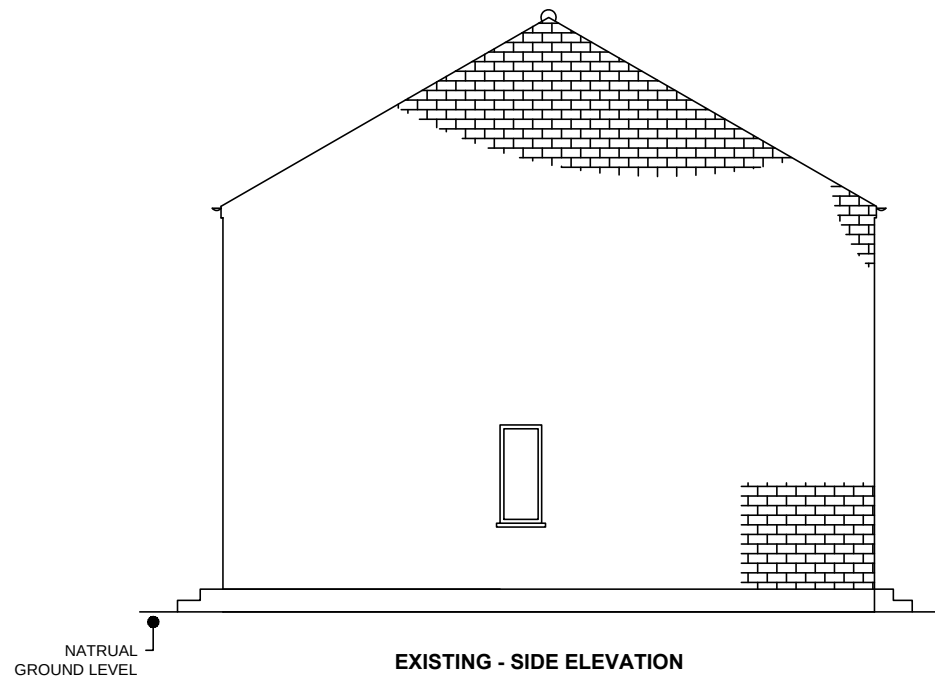


EXISTING - SIDE ELEVATION
FROM HOUSE NO 27

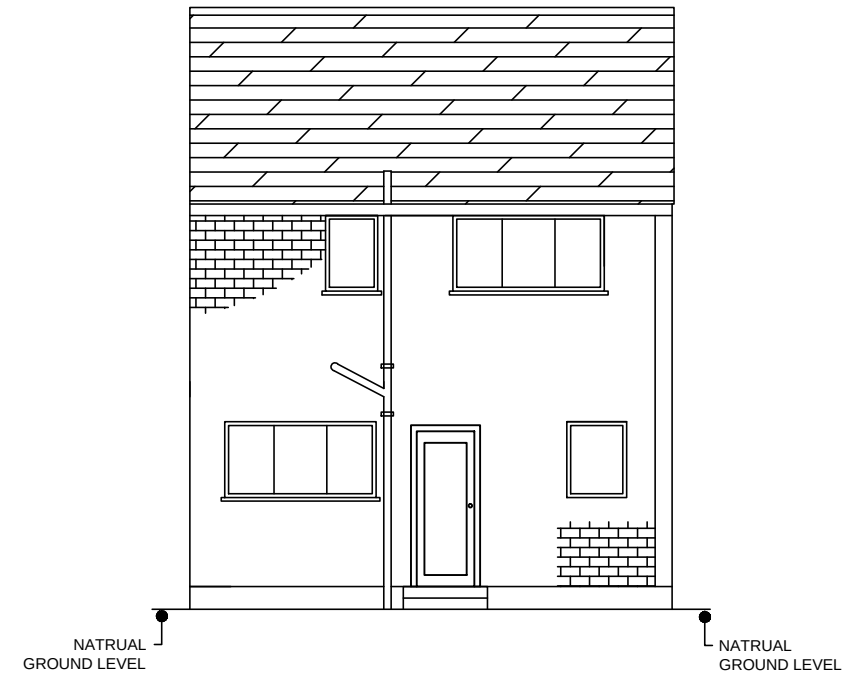

EXISTING - REAR ELEVATION

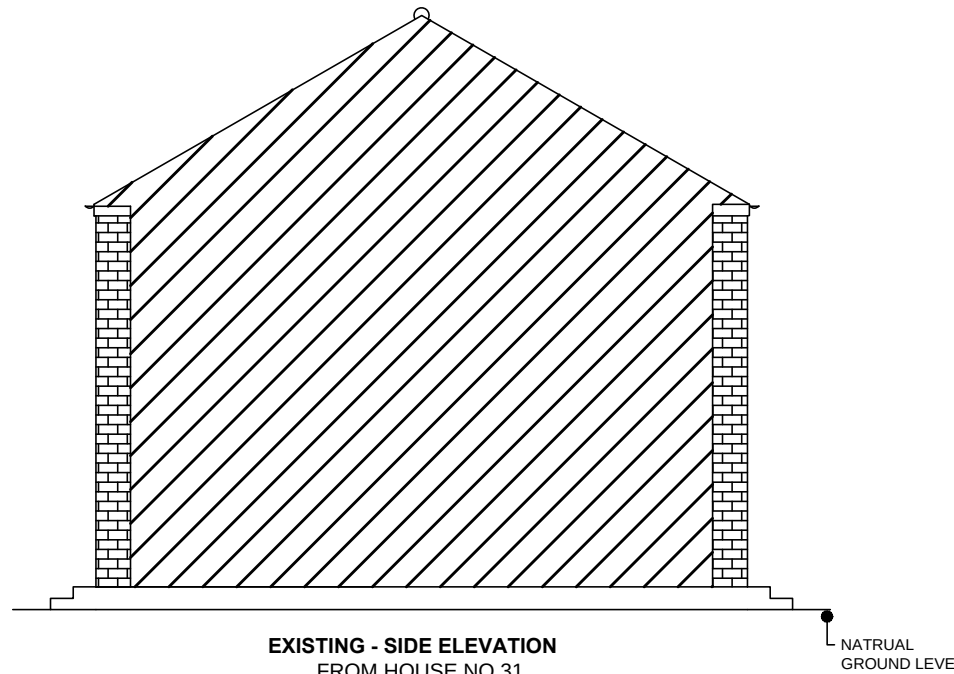

EXISTING - SIDE ELEVATION
FROM HOUSE NO 31

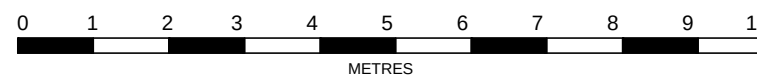

SCALE BAR 1:100

SITE ADDRESS: 29 ROWAN ROAD, WEST DRAYTON UB7 7UD.	
DRAWING TITLE: EXISTING FLOOR PLAN AND ELEVATION	
SCALE:	1:100 @ A3
DATE:	FEBRUARY 2021
REV:	
DRAWING NO:	21/RR29/002