




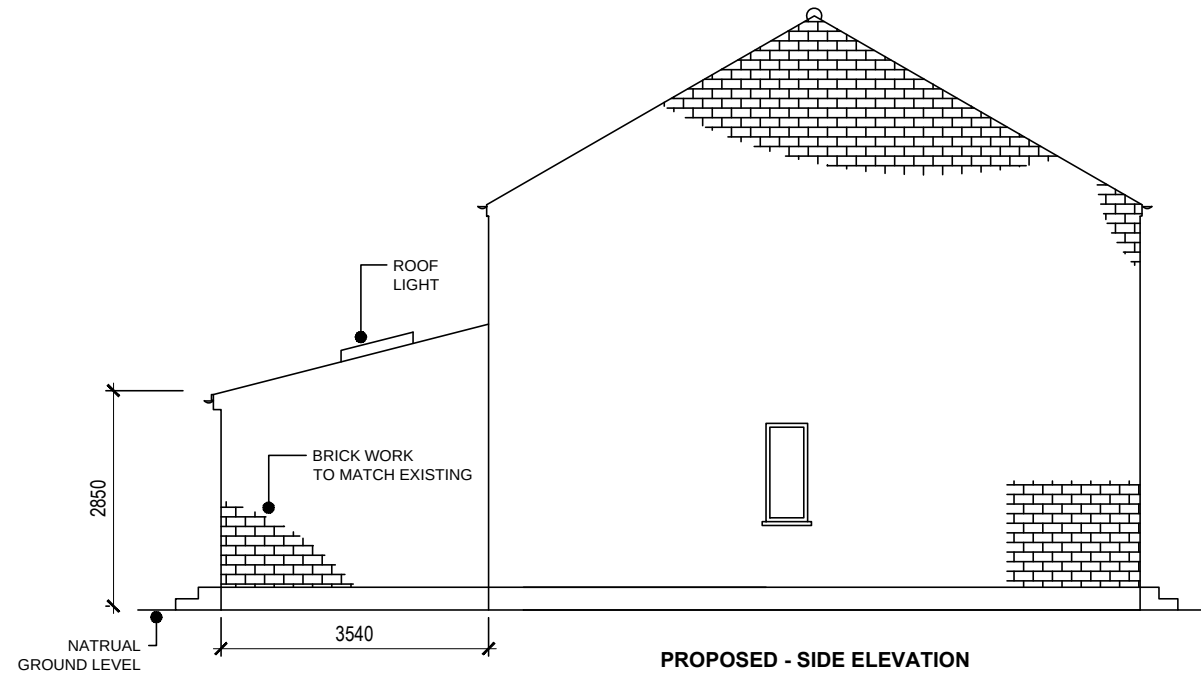


PROPOSED - SIDE ELEVATION
FROM HOUSE NO 27

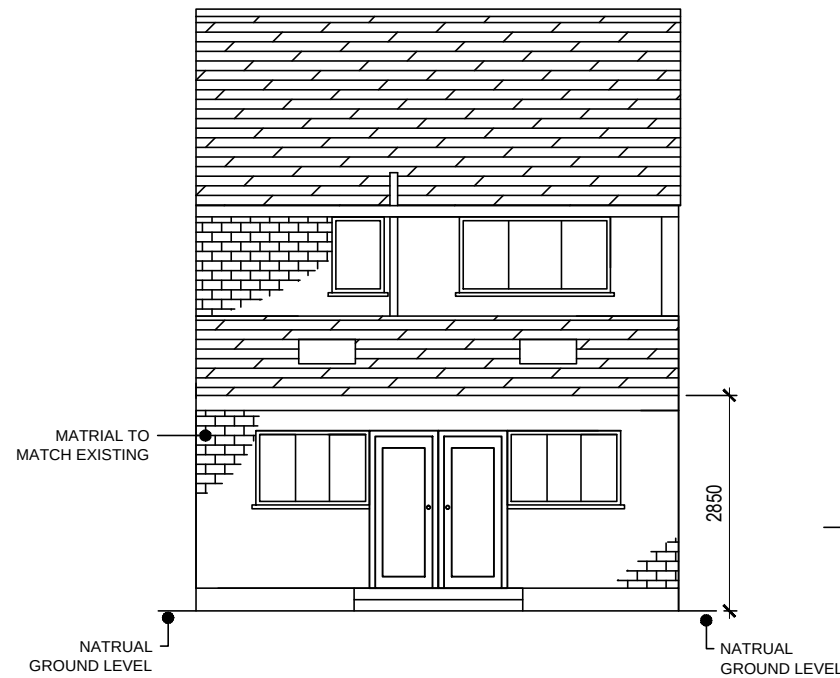


PROPOSED - REAR ELEVATION

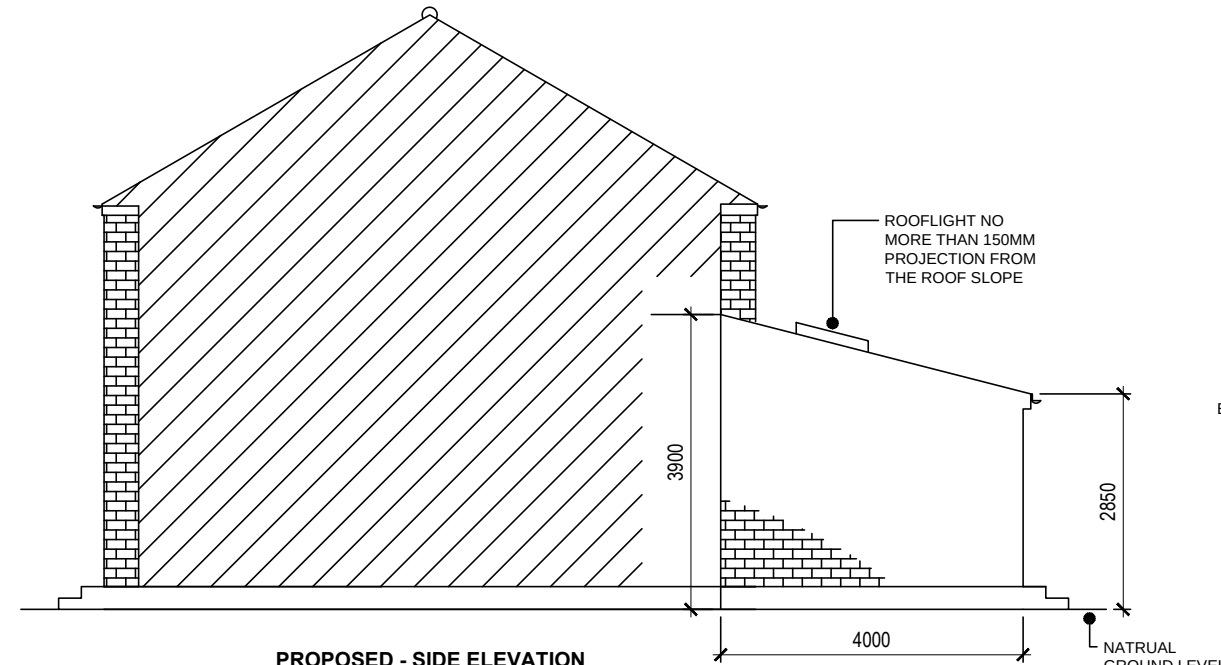

PROPOSED - SIDE ELEVATION
FROM HOUSE NO 31

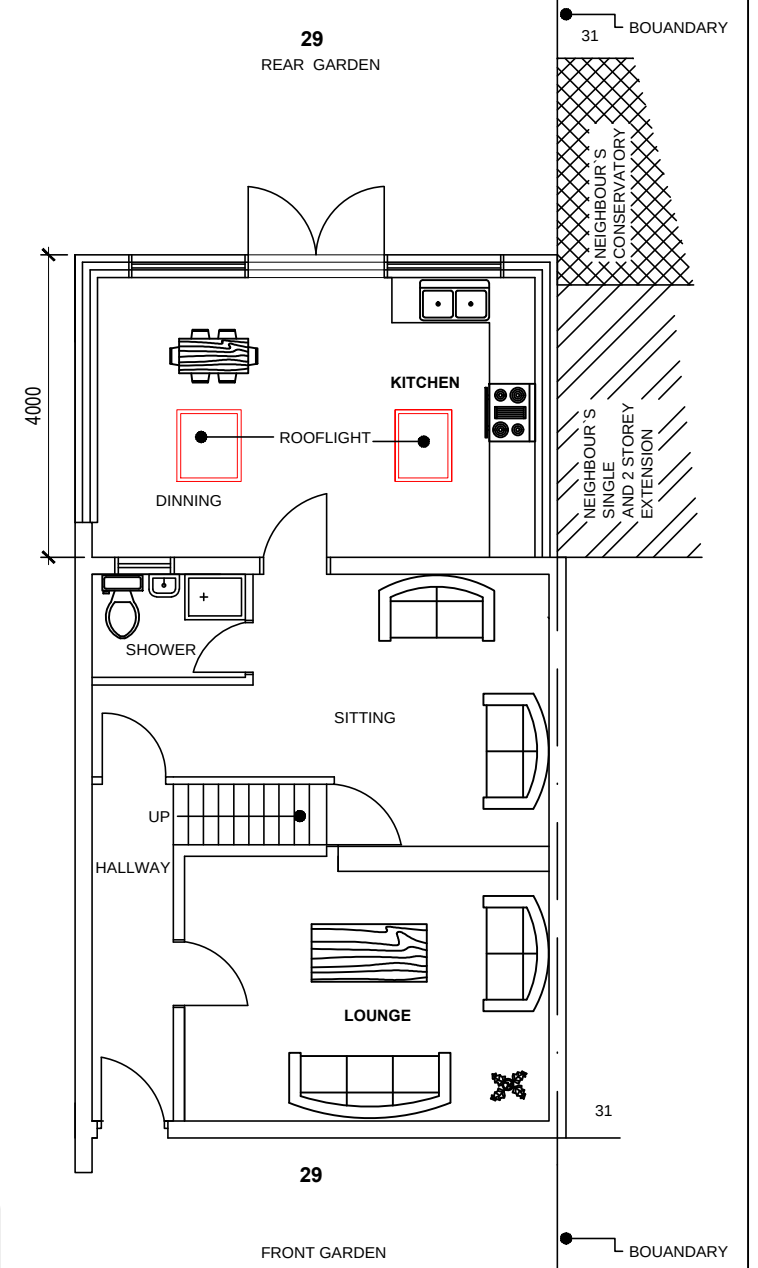

PROPOSED GROUND FLOOR PLAN

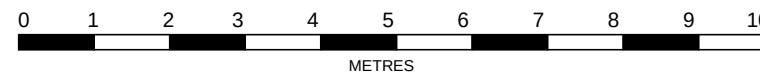

SCALE BAR 1:100

SITE ADDRESS:	
29 ROWAN ROAD, WEST DRAYTON UB7 7UD.	
DRAWING TITLE:	PROPOSED FLOOR PLAN AND ELEVATION
SCALE:	1:100 @ A3
DATE:	FEBRUARY 2021
REV:	
DRAWING NO:	21/RR29/003