




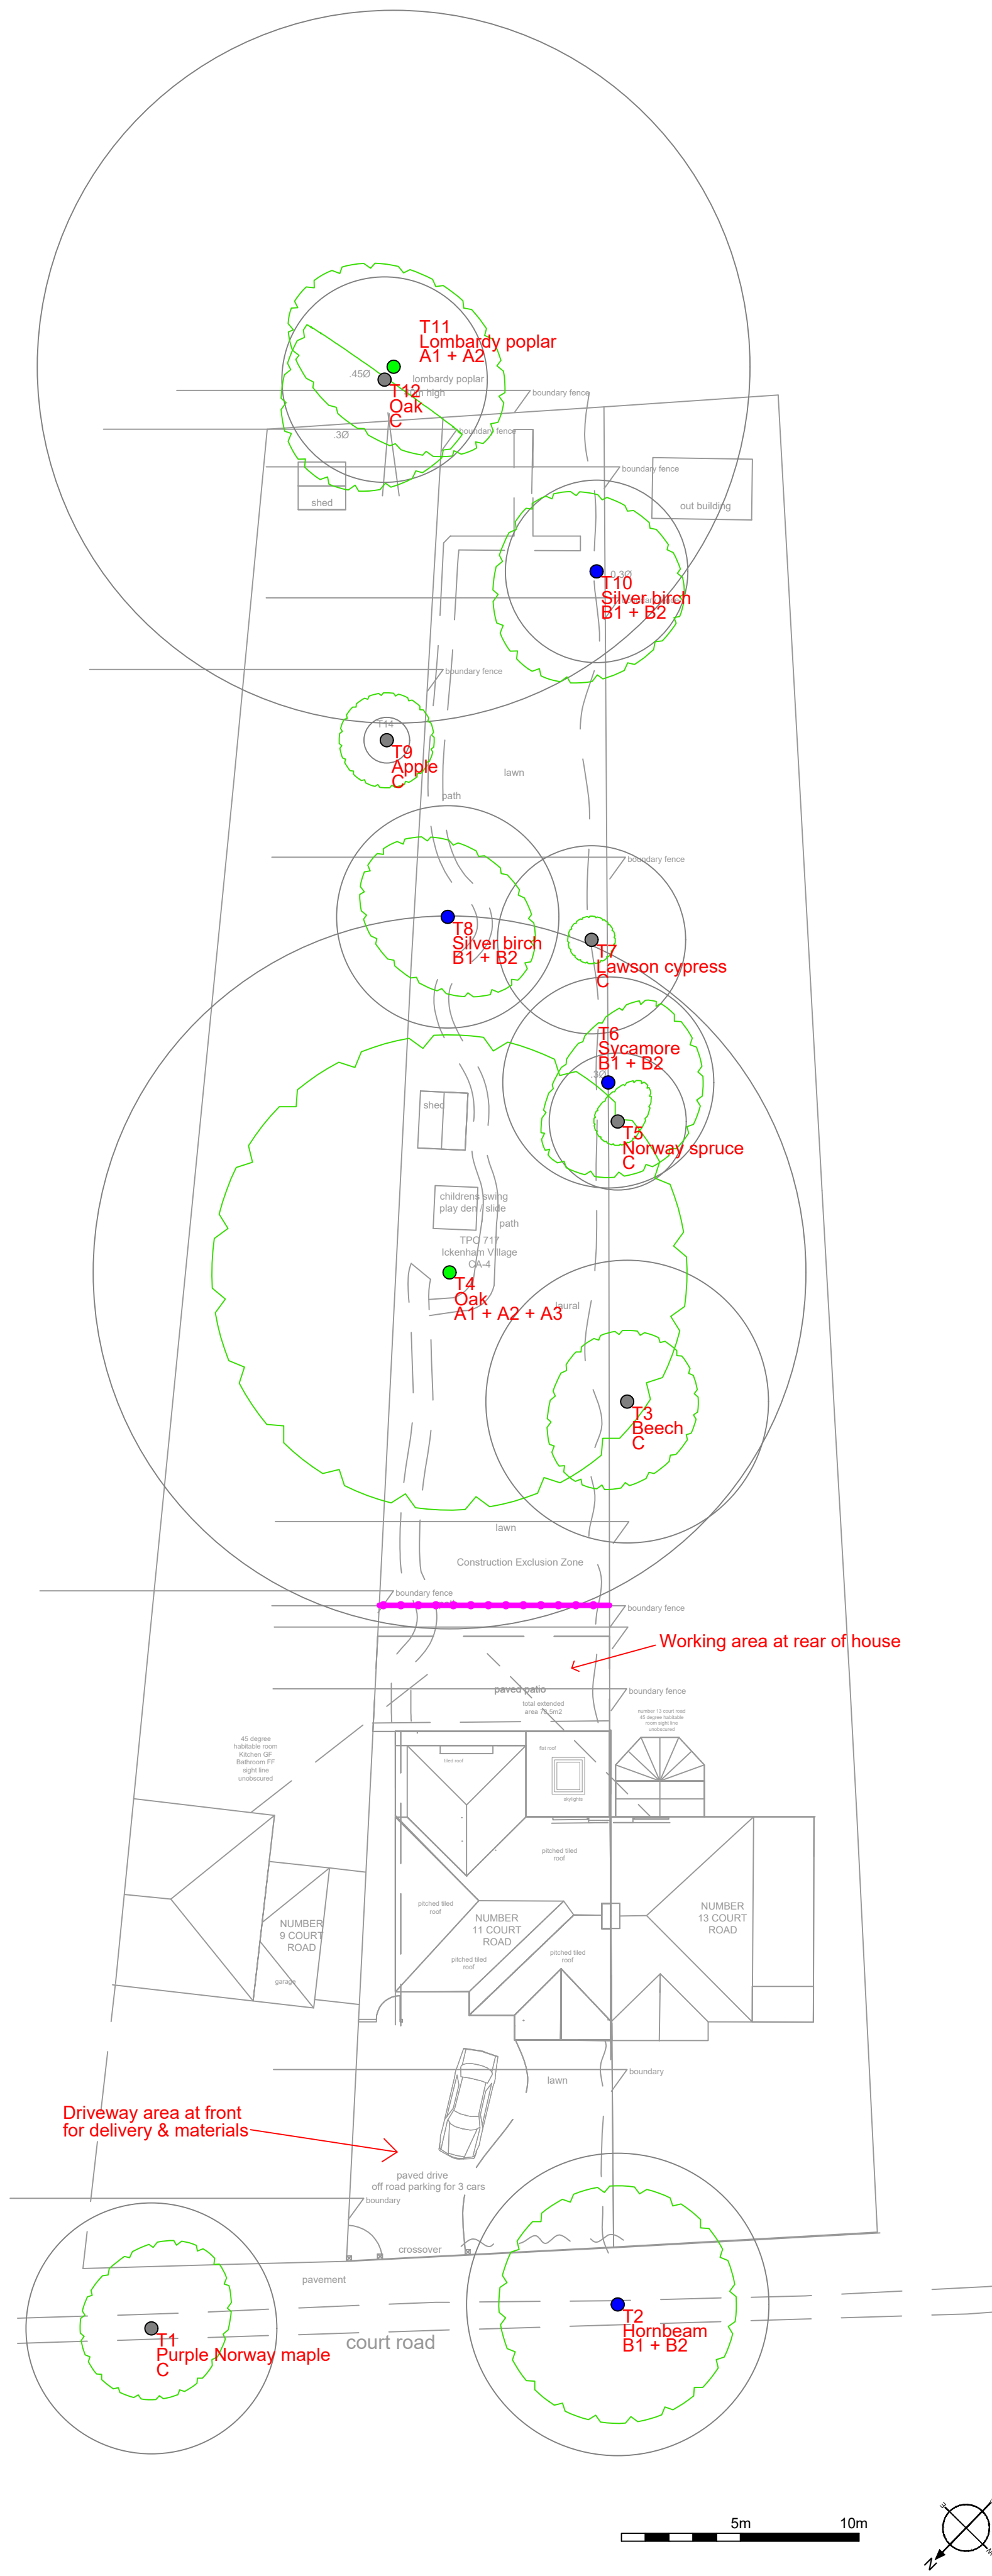

Merewood

Arboricultural Consultancy Services

Merewood, Gregory Road, Hedgerley, Bucks, SL2 3XW
Tel: 01753 647236 Mob: 07784 915944
email: s_imon.hawkins@hotmail.co.uk

Site: 11 Court Road Ickenham	1:200 at A2
Drawing Title: Tree Protection Plan	August 2021

Key:

- Category A
- Category B
- Category C
- Category U

Tree Protection Fencing

Category

Root Protection Area

Crown Spread

Tree Number

Species

Category