


TREE SURVEY

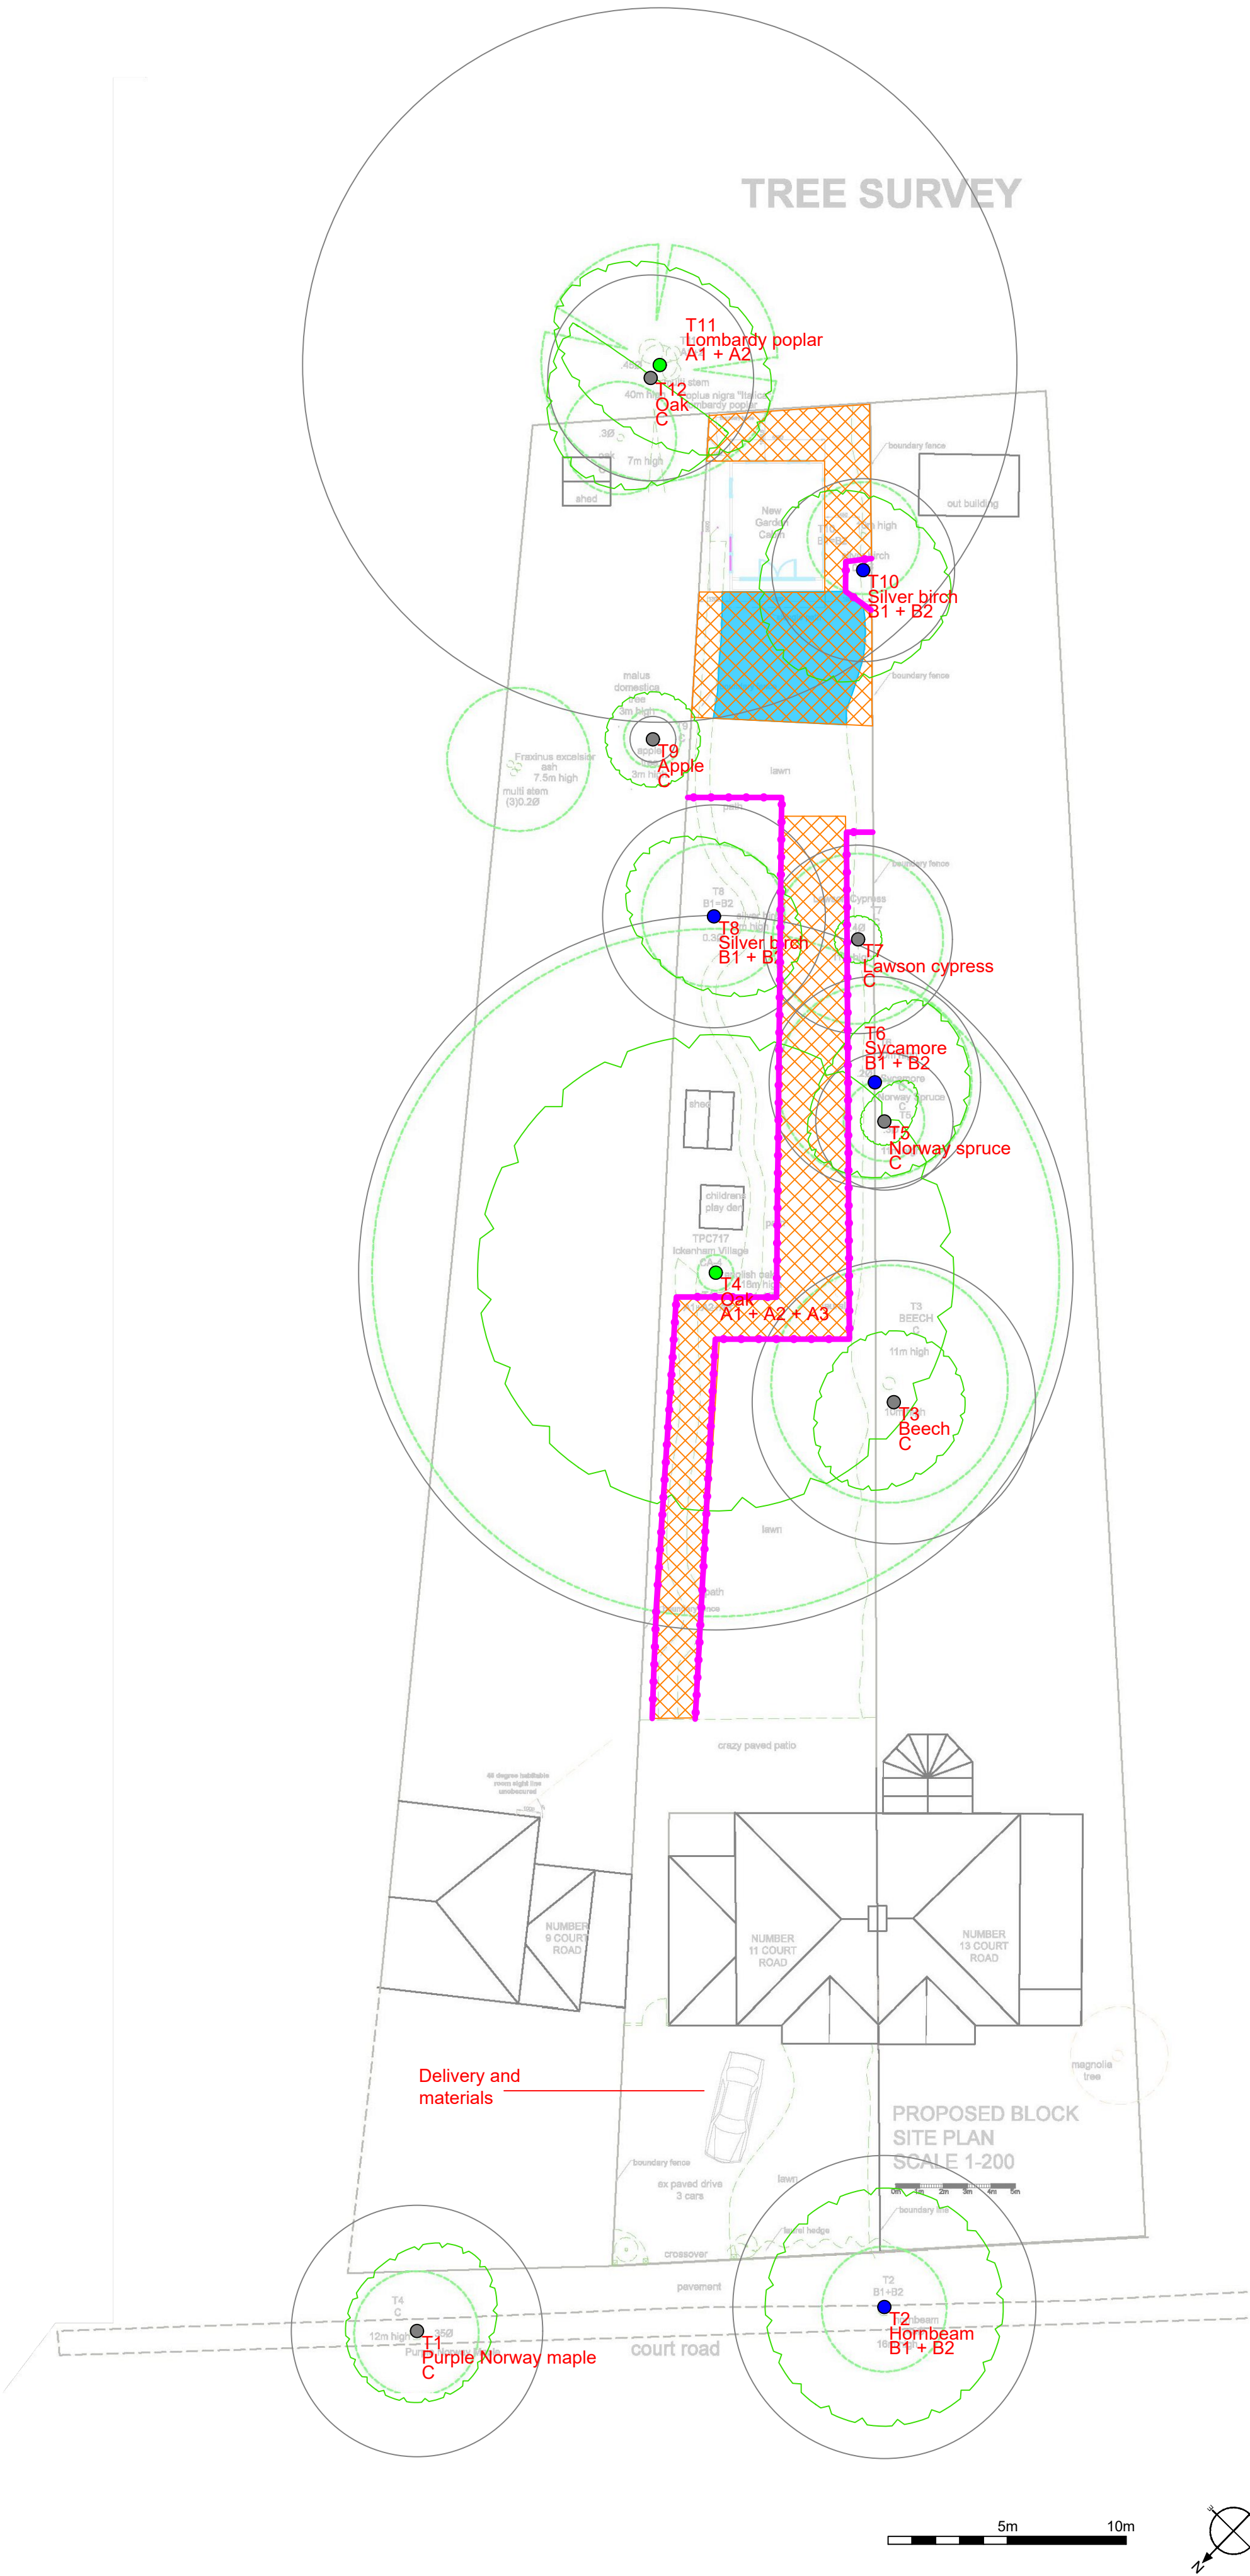

Merewood
Arboricultural Consultancy Services

Merewood, Gregory Road, Hedgerley, Bucks, SL2 3XW
Tel: 01753 647236 Mob: 07784 915944
email: s_imon.hawkins@hotmail.co.uk

Site: 11 Court Road Ickenham	1:200 at A2
Drawing Title: Tree Protection Plan	Rev A Nov 2021

Key:

- Category A
 - Category B
 - Category C
 - Category U
- Tree Protection Fencing
- Temporary Ground Protection
- Storage Area for Materials
- Category
- Crown Spread
- Tree Number
- Species
- Category
- Root Protection Area