

Floor Plan Current State

Note

Side space currently
used as car
parking space




Floor Plan Proposal Future State

Max Boundary

Boundary
—

Proposed 1.9m
height Fencing
Boundary

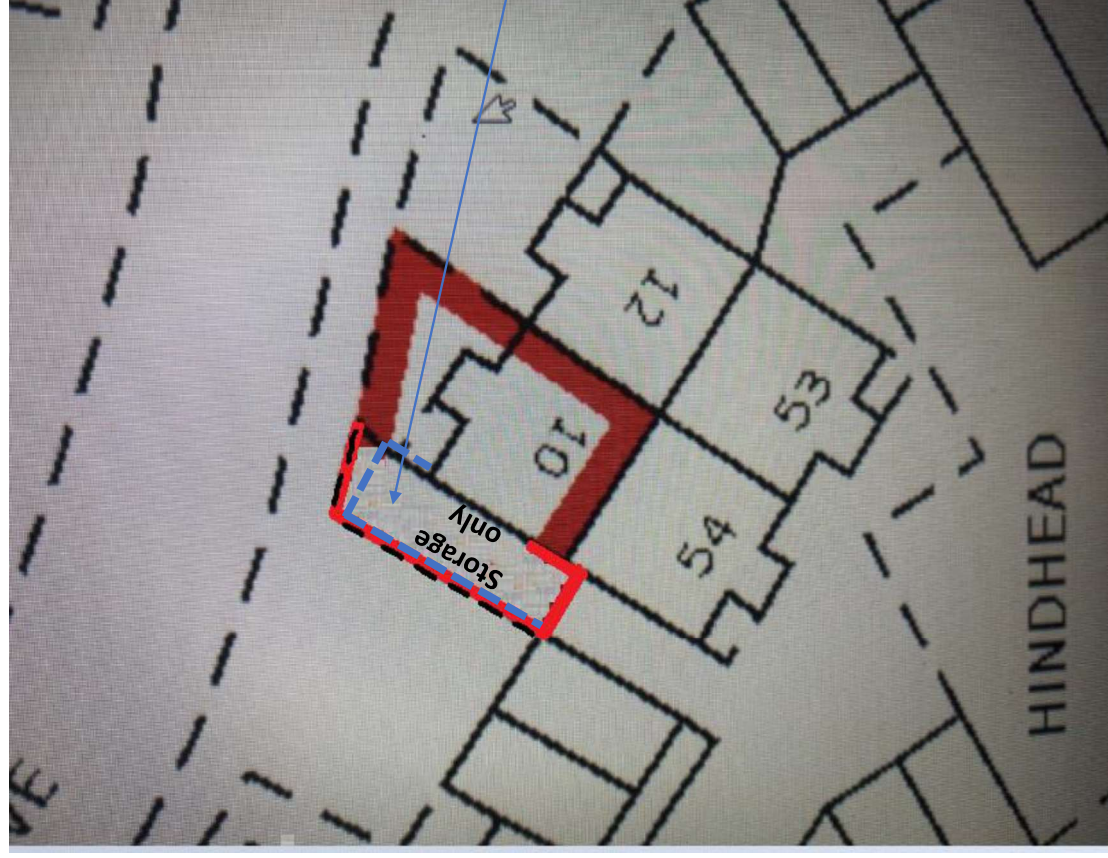

Enclosed Area
will not provide
car park space

Floor Plan Proposal Future State

Max Boundary

Boundary
———

Proposed 1.9m
height Fencing
Boundary

Dimension
↕

