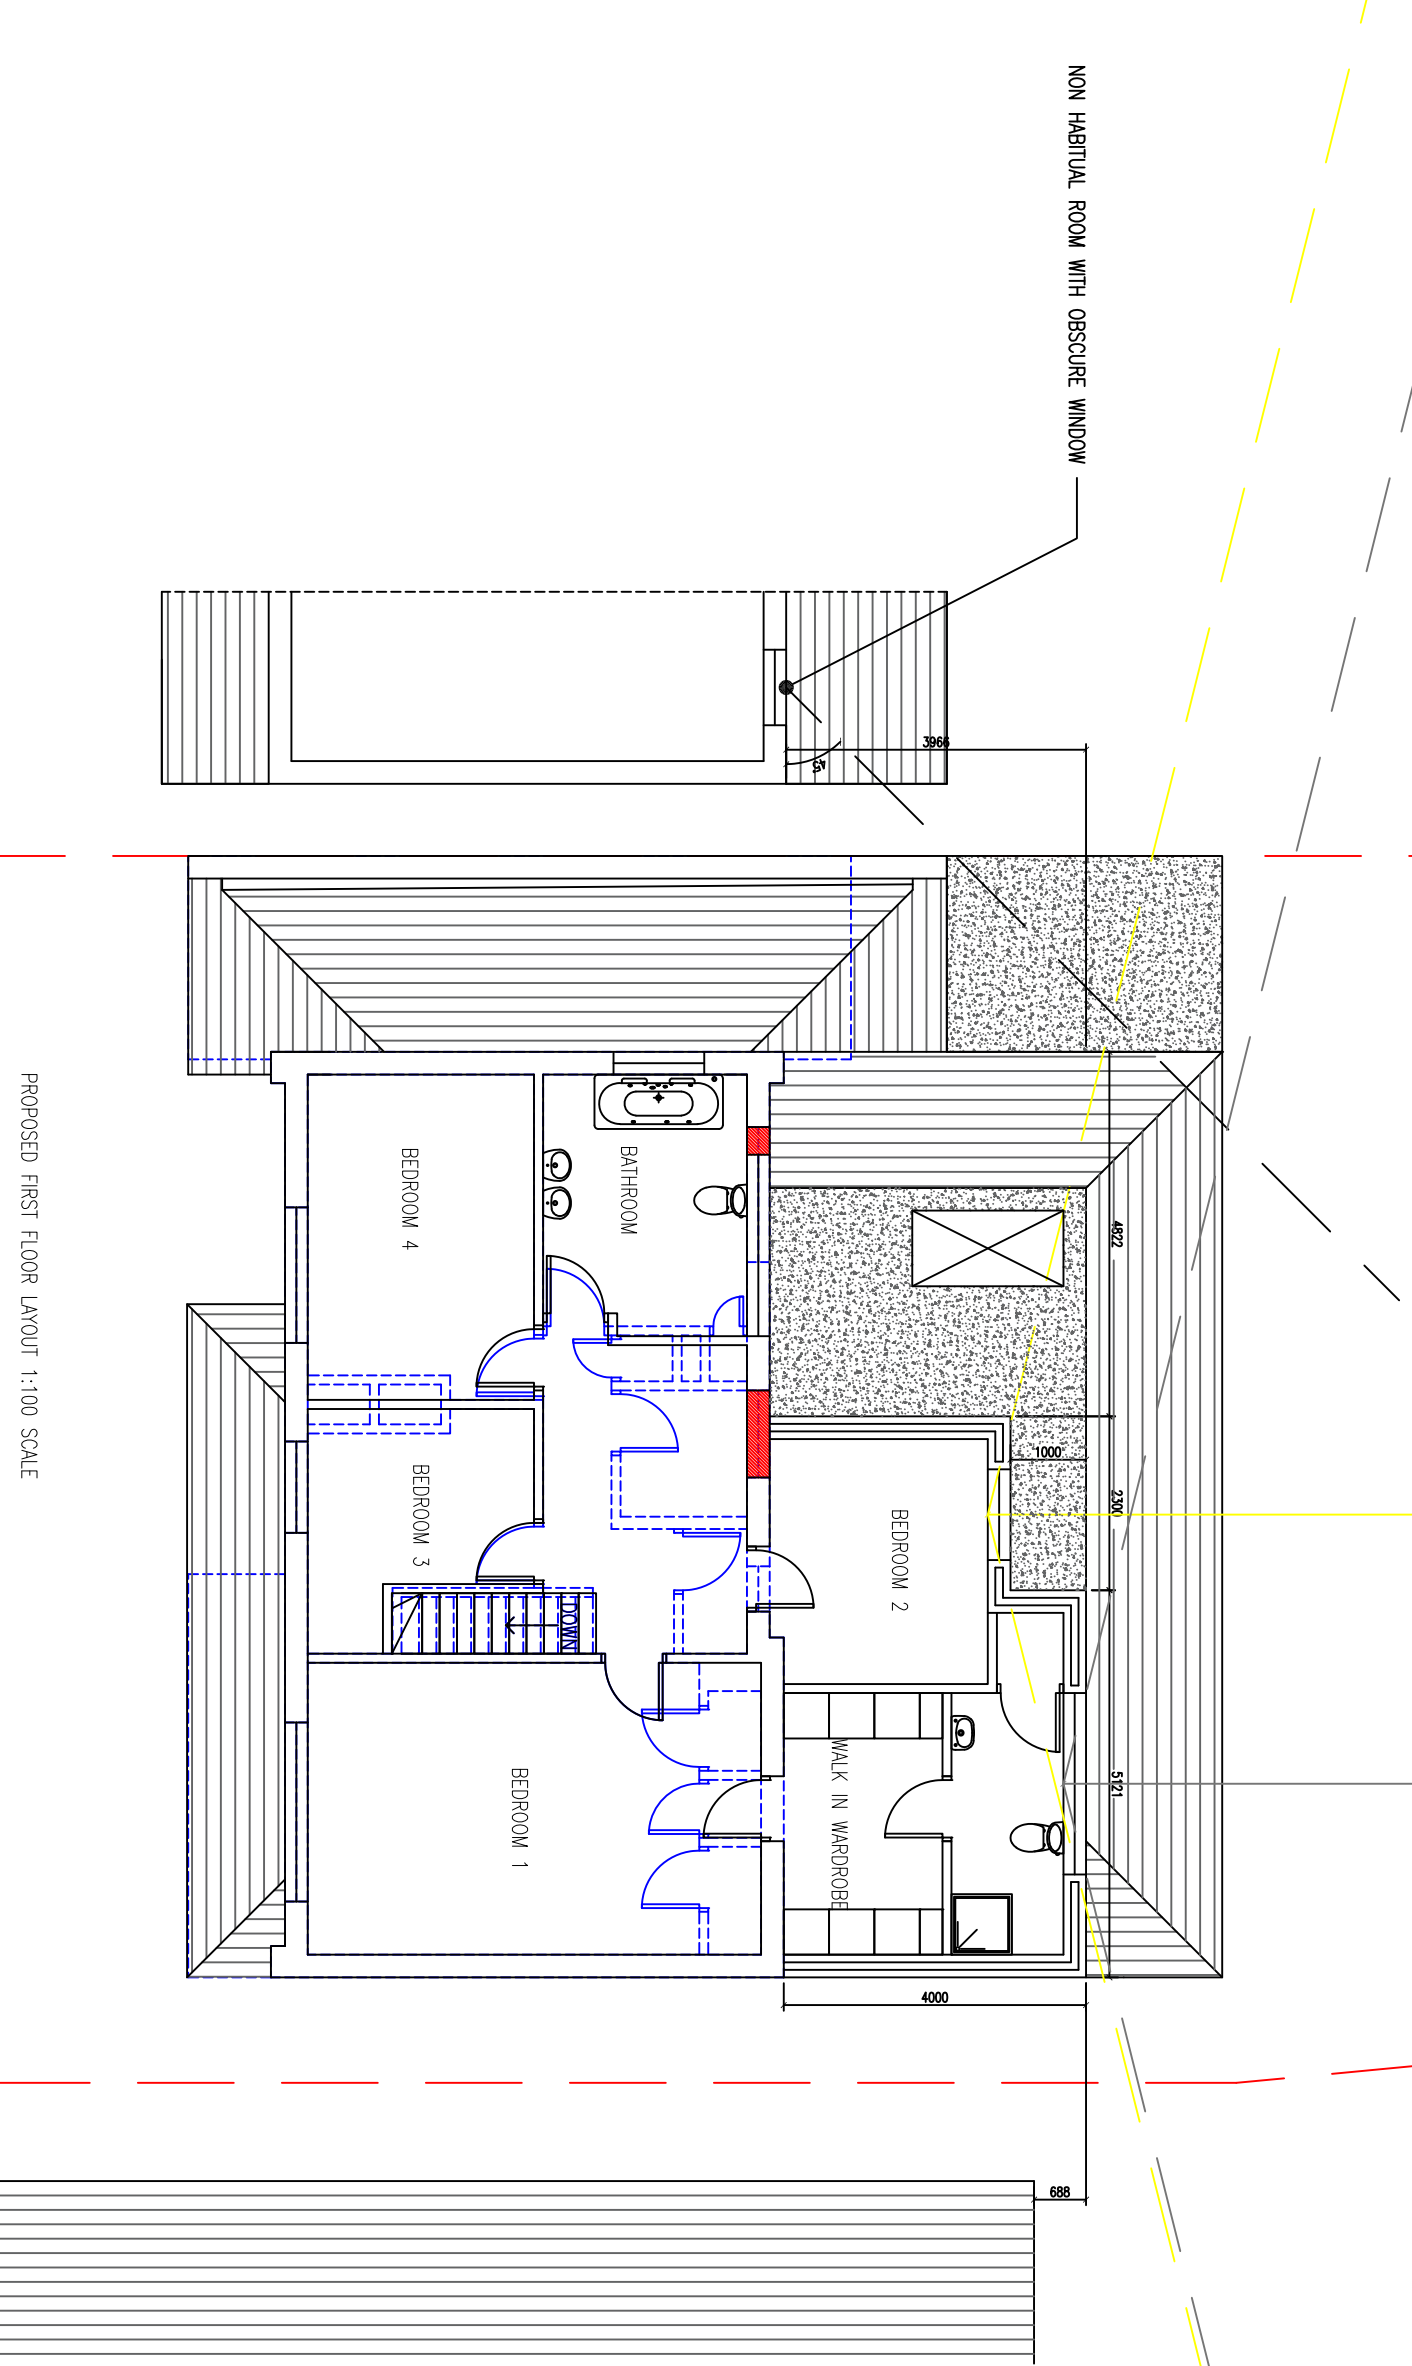
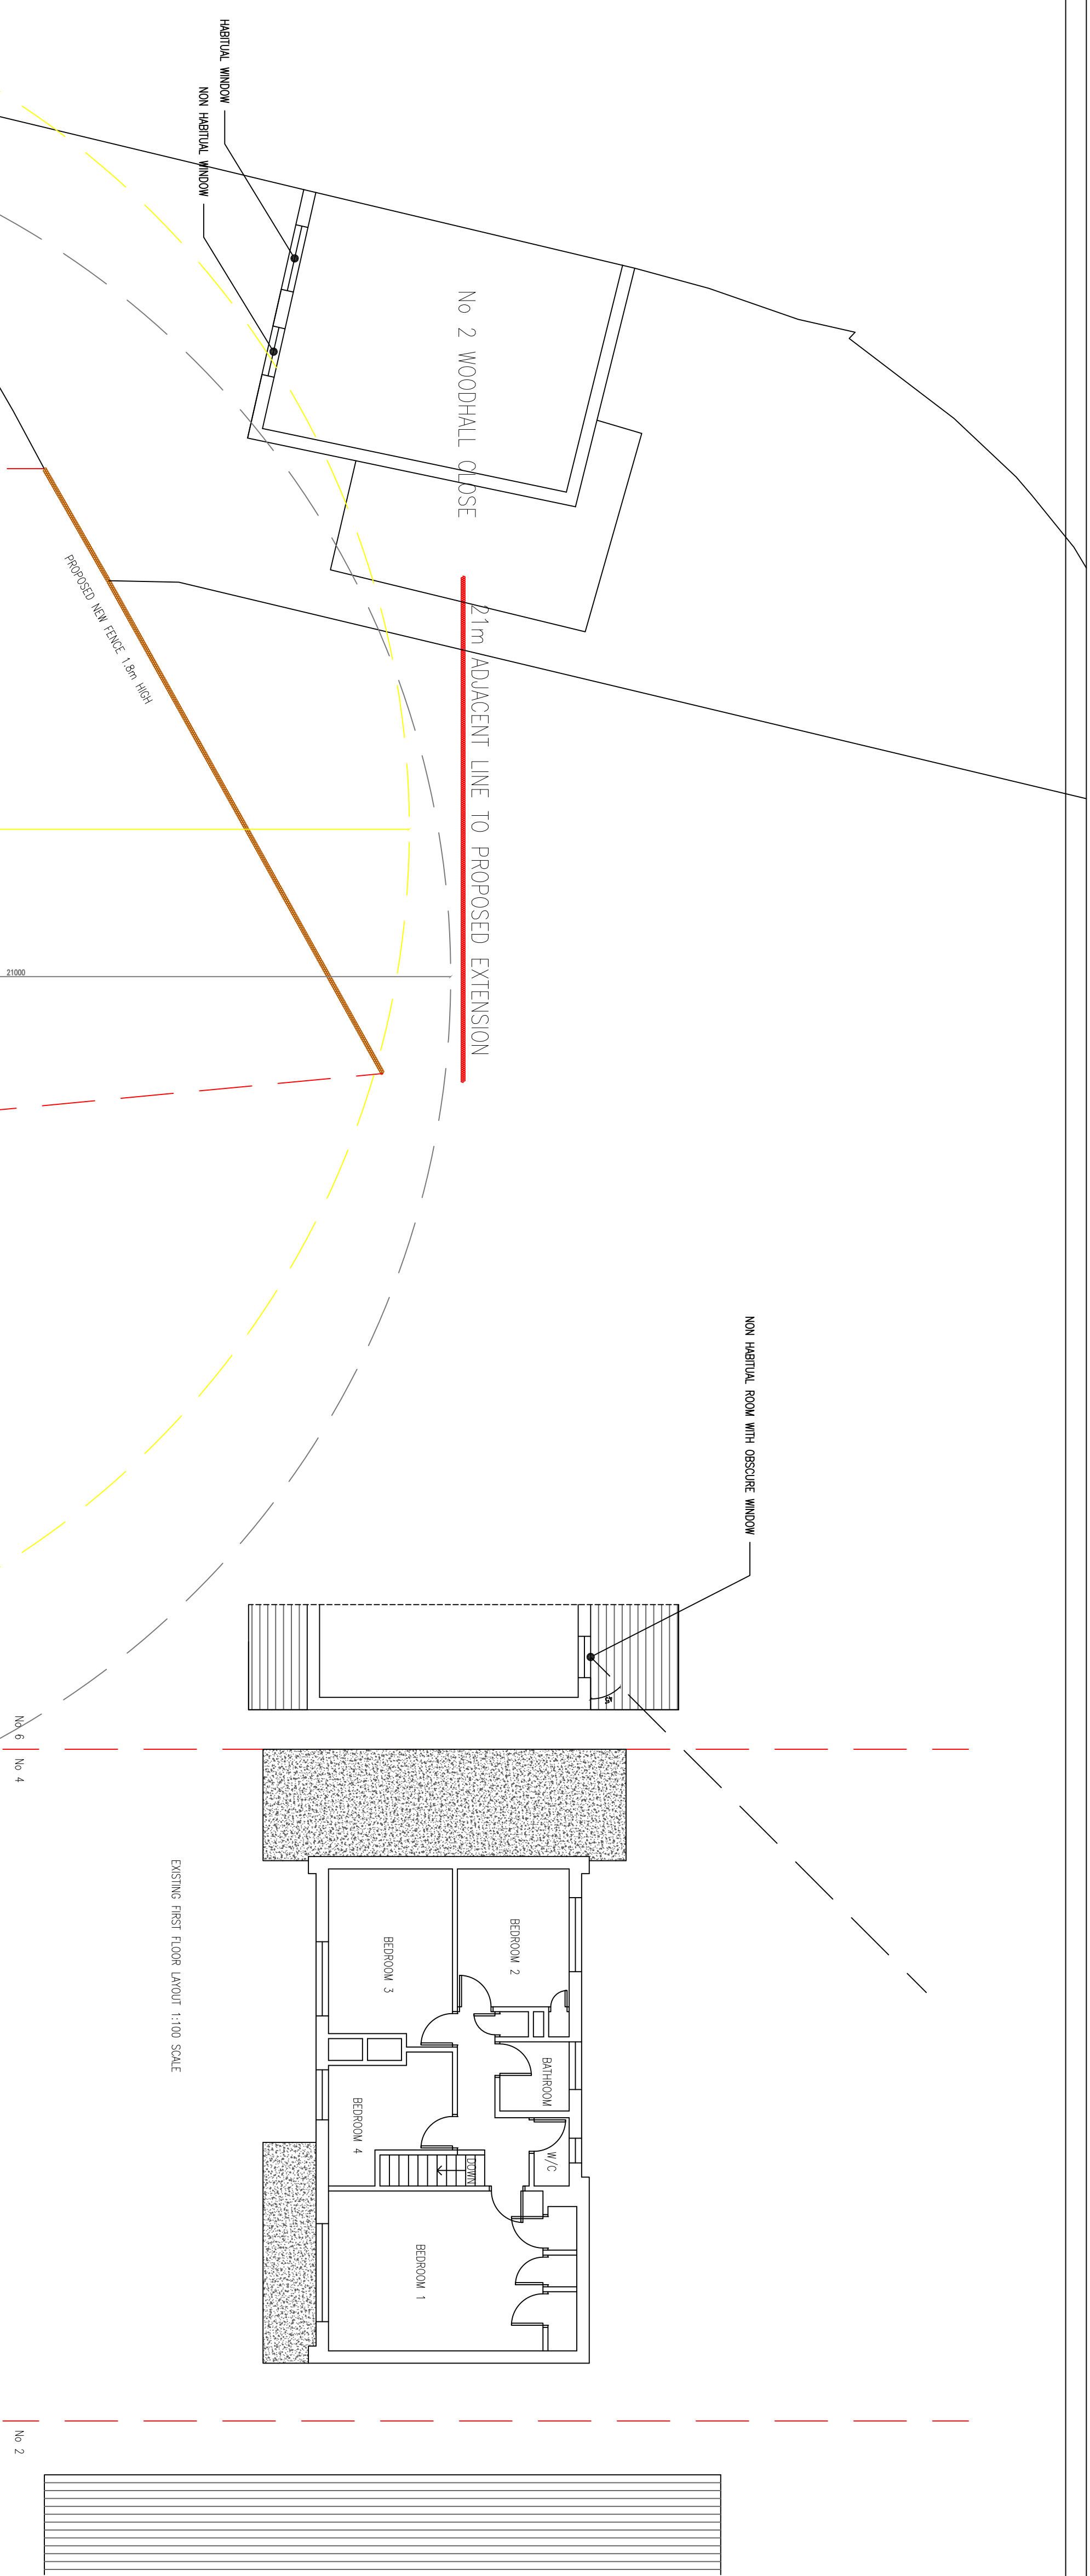


No 6 No 4

No 6 No 4


No 2

DESCRIPTION:

PROPOSED PART DOUBLE PART SINGLE
STOREY REAR AND FRONT EXTENSION
AND RAISE OF RIDGE HEIGHT

CLIENT: MR & MRS WASSAN
SITE ADDRESS:
4 BEACONS CLOSE
UXBRIDGE
UB8 1PX

SCALE: 1:100 @A1
DRAWING NUMBER: PLASB3
DATE: AUG 2021
REVISIONS: 17 FEB 2022

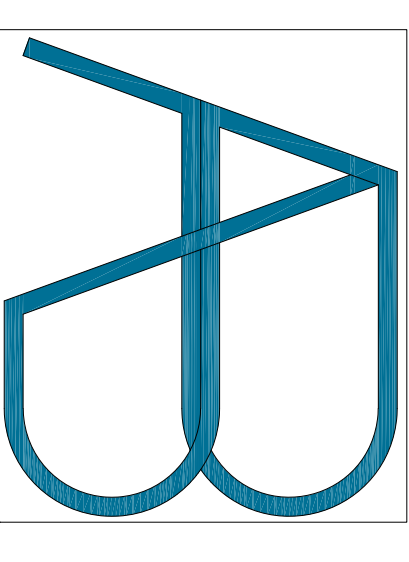

e-mail: astutualdesigns@gmail.com
Tel: 0770 2167000

DISCLAIMER:
THESE DRAWINGS SHOULD BE APPROVED
BY LOCAL AUTHORITY OR APPROVED
INSPECTOR BEFORE WORK CAN START.

DO NOT SCALE FROM DRAWING
MEASUREMENTS TO BE TAKEN ON SITE.

PARTY WALL(ECT) ACT 1997 TO BE
AGREED WITH ADJOINING NEIGHBORS BY
CLIENT BEFORE COMMENCING WORKS.

ALL WORKS INCLUDING FOUNDATIONS,
WASTE LINES, ETC. ARE TO BE WITHIN
BOUNDARY LINES OF SITE.