
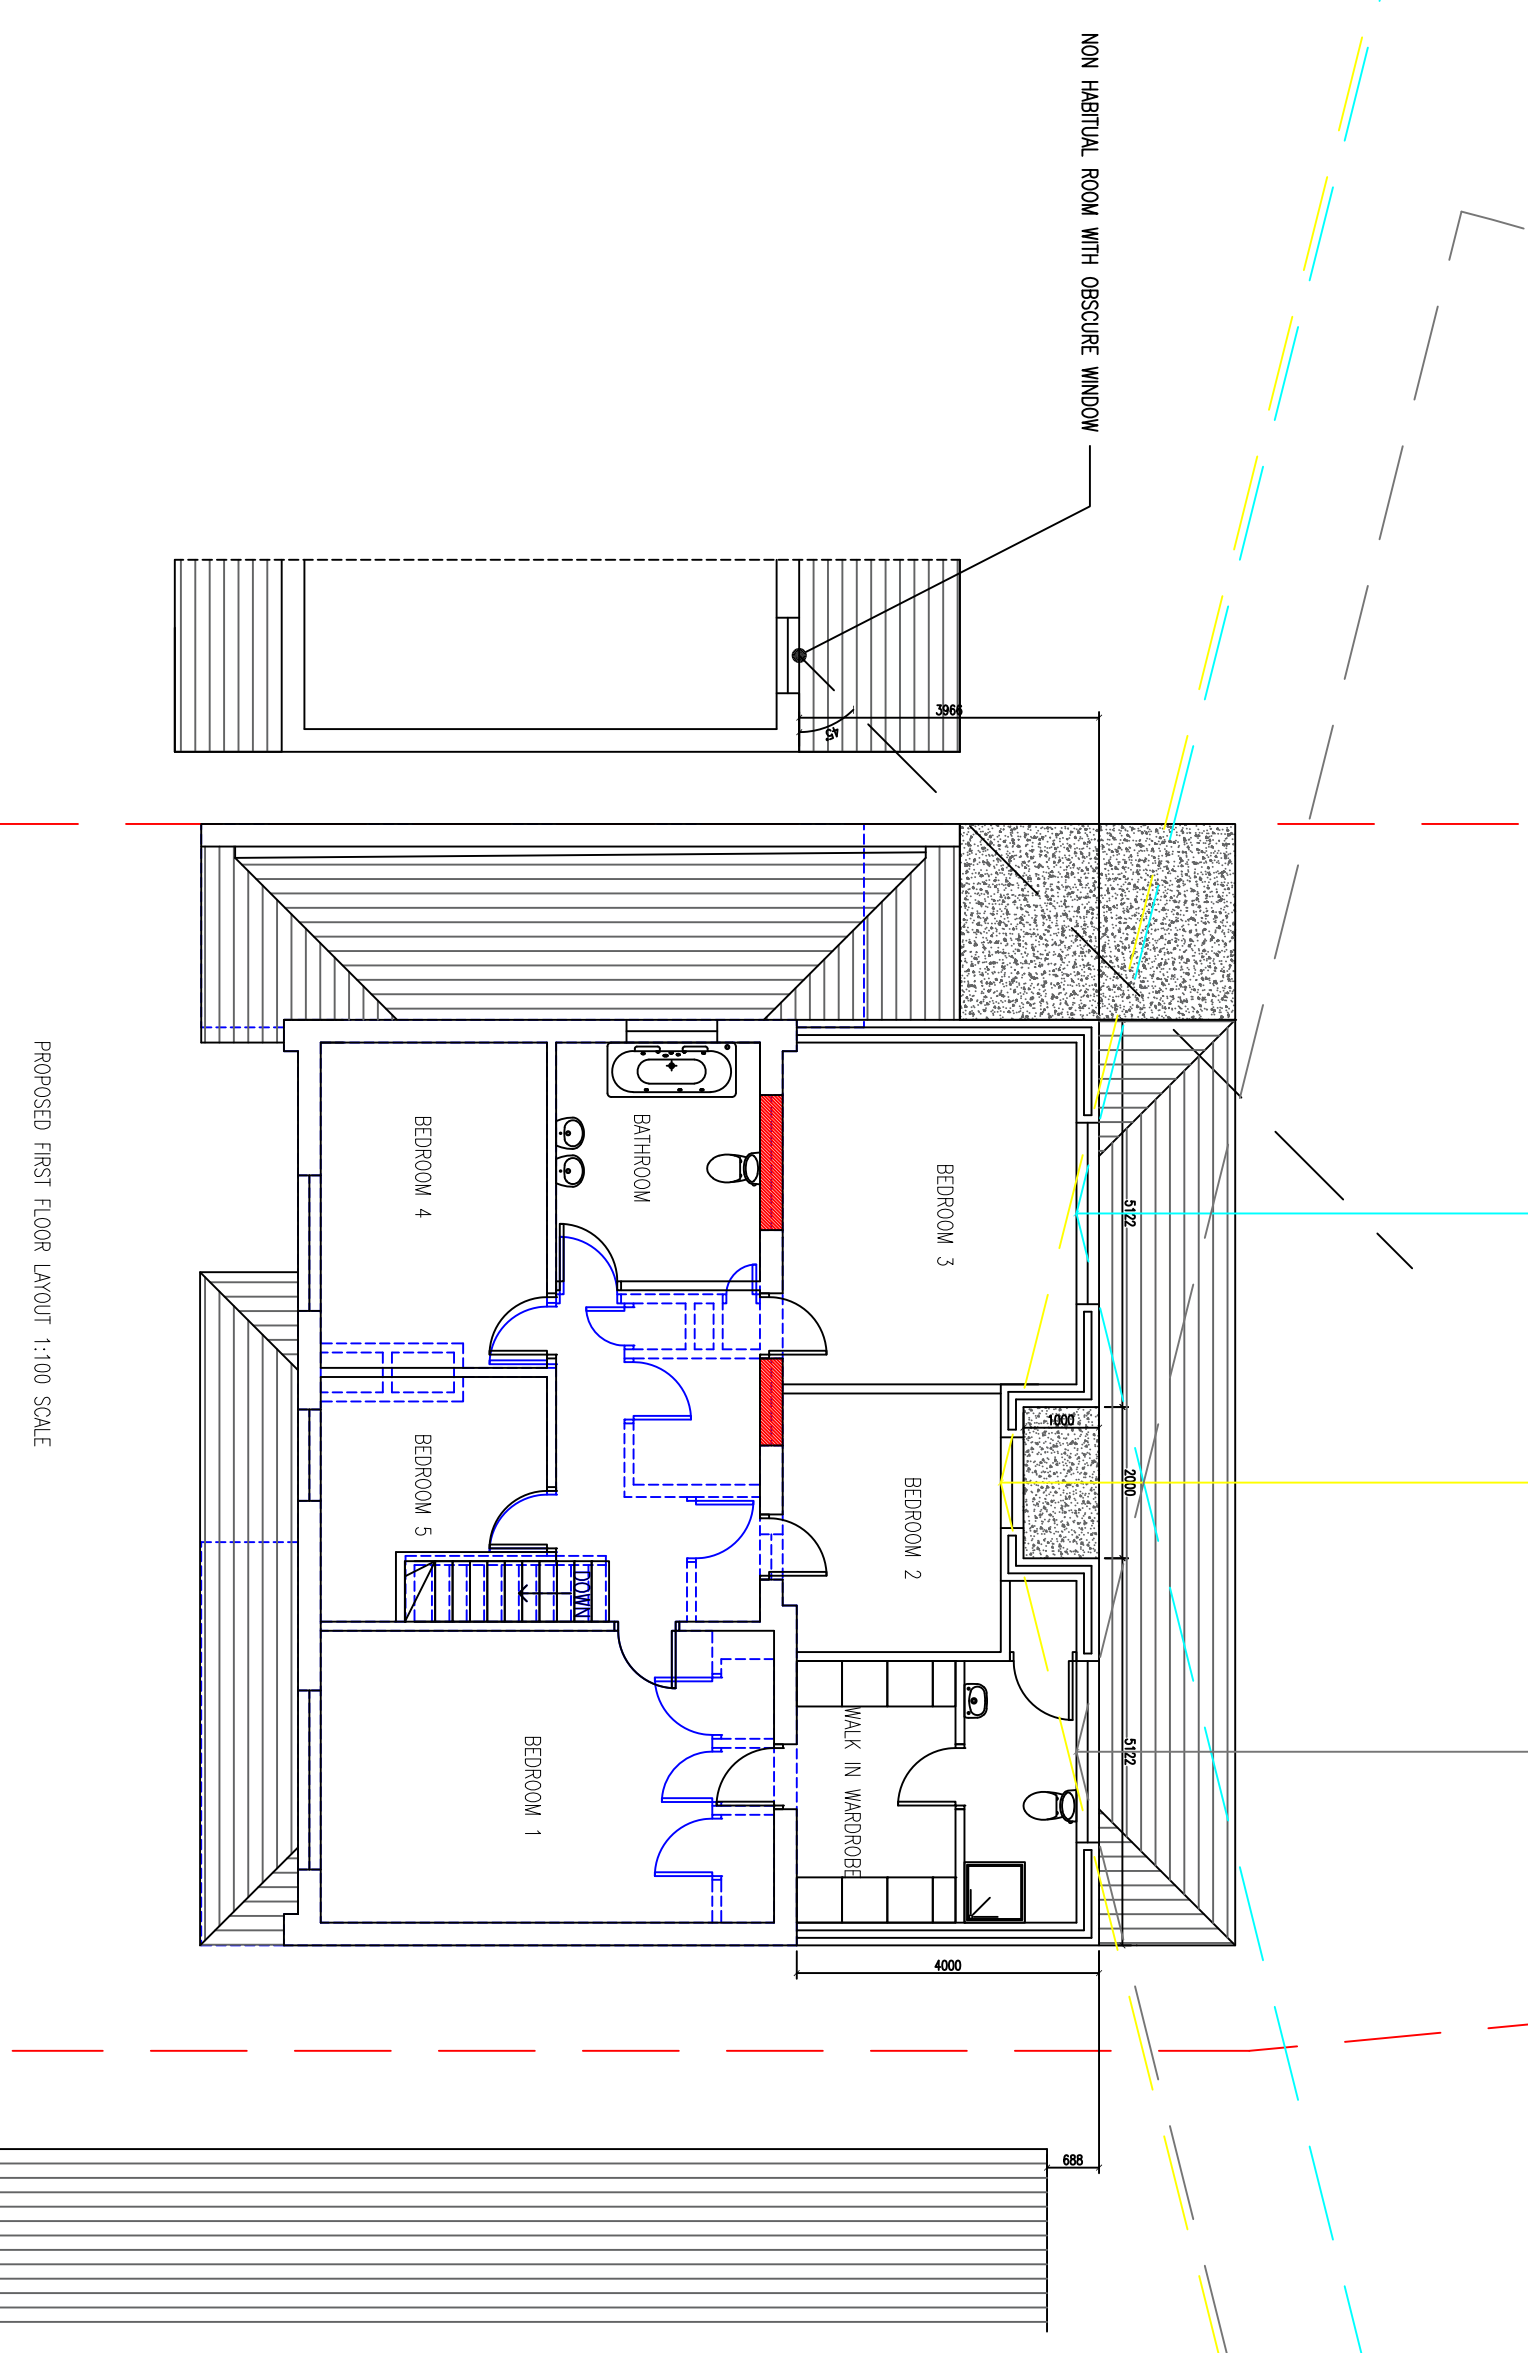


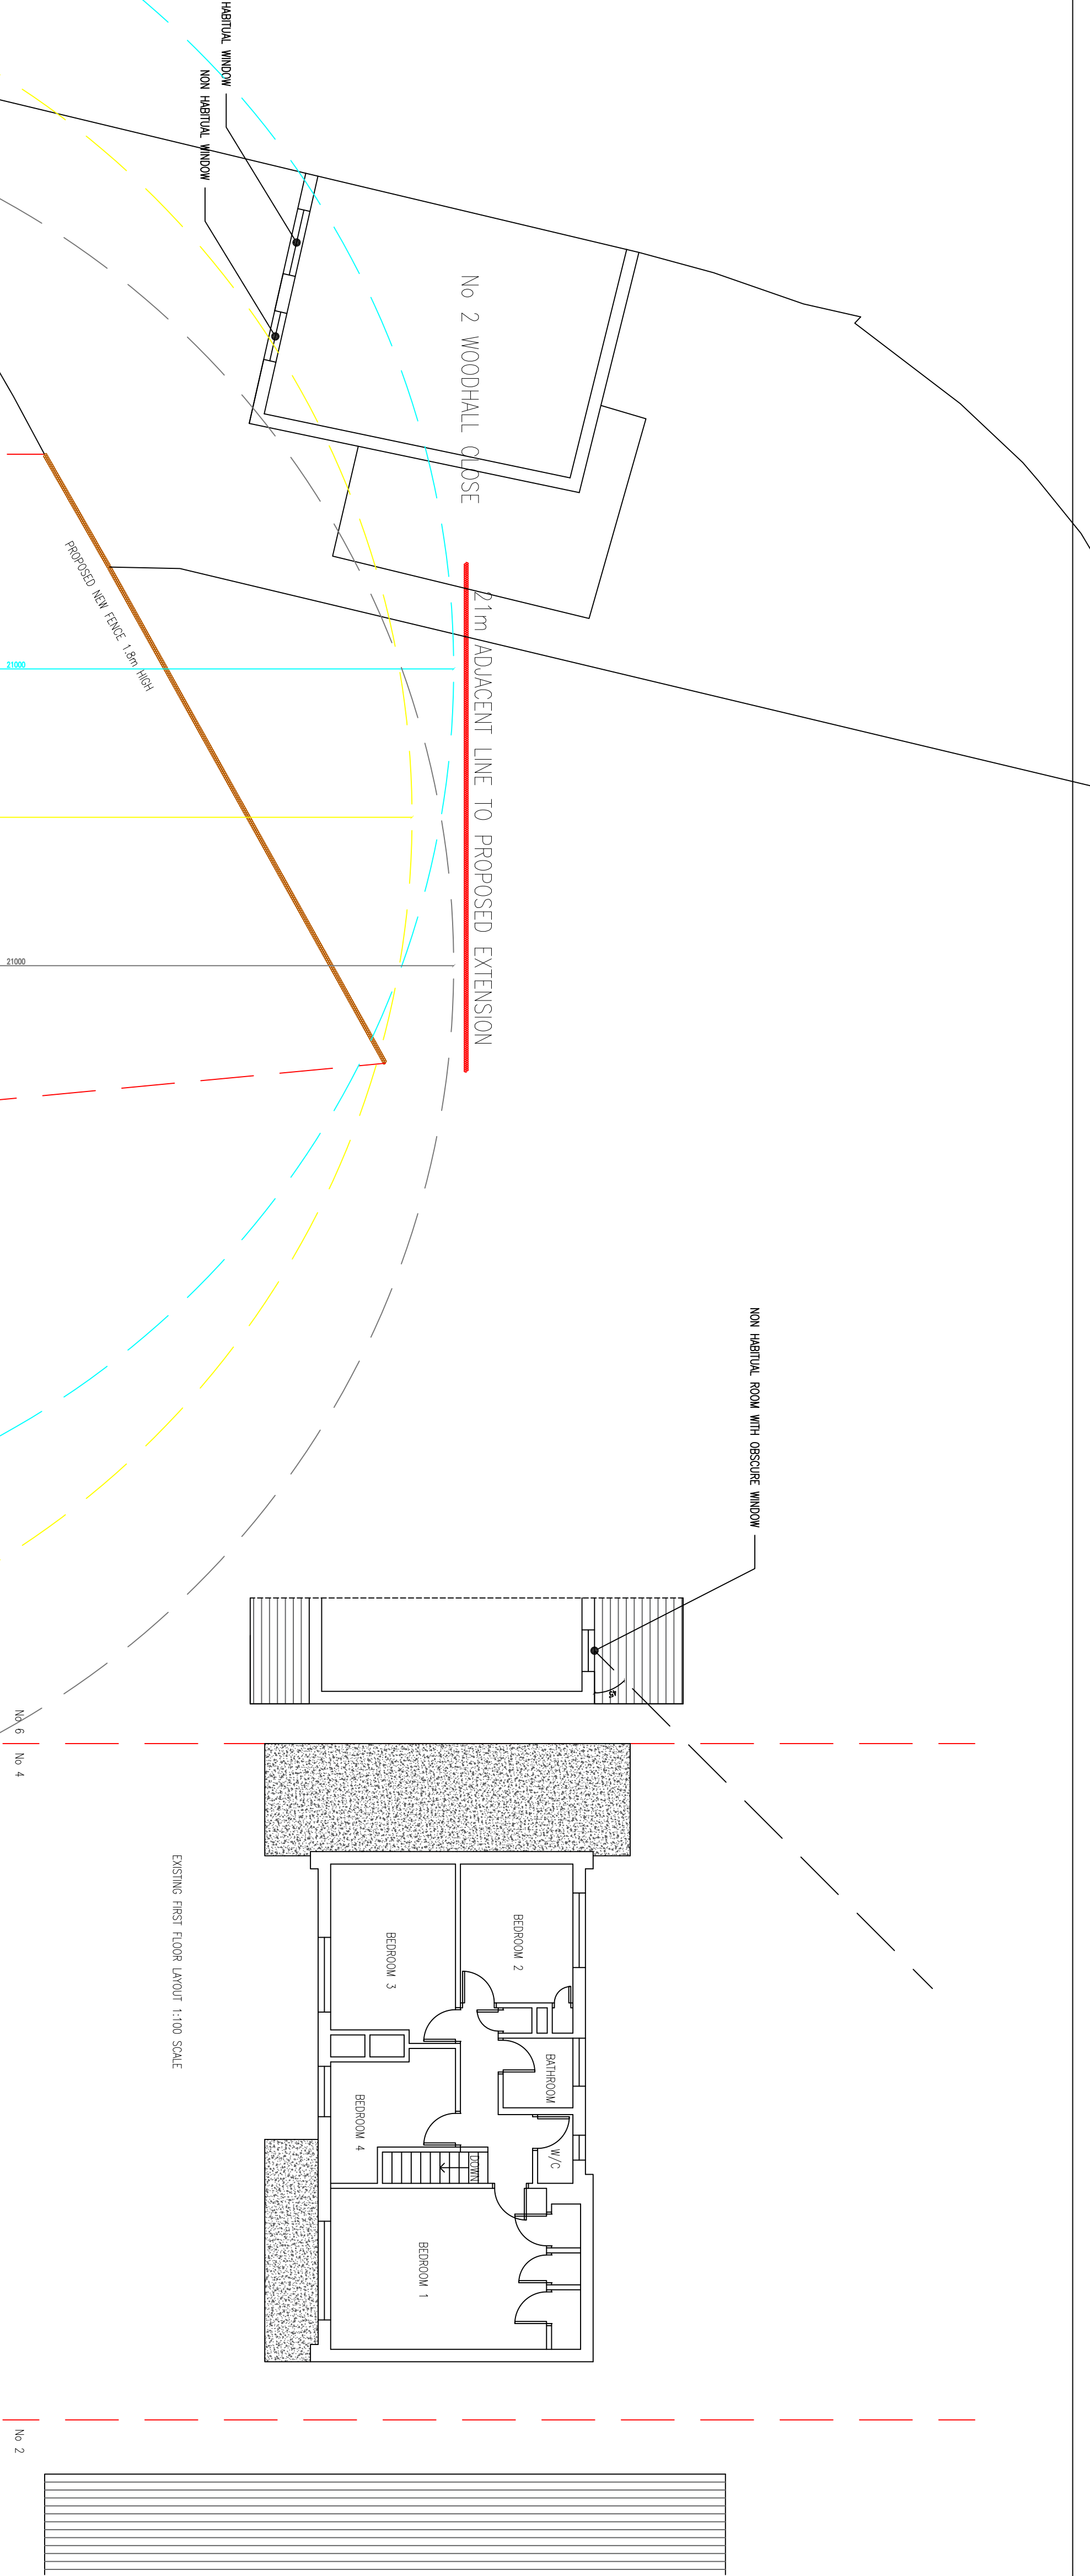

DESCRIPTION:

PROPOSED PART DOUBLE PART SINGLE STOREY REAR AND FRONT EXTENSION AND RAISE OF RIDGE HEIGHT

CLIENT: MR & MRS WASSAN

SITE ADDRESS:

4 BEACONS CLOSE

UXBRIDGE

UB8 1PX

SCALE: 1:100 @A1

DRAWING NUMBER: PLASB3

DATE: AUG 2021

REVISIONS: 9 NOV 2021

DISCLAIMER:

THESE DRAWINGS SHOULD BE APPROVED BY LOCAL AUTHORITY OR APPROVED INSPECTOR BEFORE WORK CAN START.

DO NOT SCALE FROM DRAWING

MEASUREMENTS TO BE TAKEN ON SITE.

PARTY WALL(ECT) ACT 1997 TO BE AGREED WITH ADJOINING NEIGHBORS BY CLIENT BEFORE COMMENCING WORKS.

ALL WORKS INCLUDING FOUNDATIONS, WASTE LINES, ETC. ARE TO BE WITHIN BOUNDARY LINES OF SITE.

AB

e-mail: abstructuraldesigns@gmail.com

Tel: 0770 2167000