


REAR
EXTENSION NO 5

SOIL STACK RE-LOCATED TO
SIDE ELEVATION WITH NEW
AIR INTAKE VALVE
FACED BRICKWORK MATCHED
AS CLOSE AS POSSIBLE TO
EXISTING AND FULLY TIGHTENED IN

OUTLINE OF GLAZED
REFLECTOR BEYOND

TOP OF PARAPET
GLAZED REFLECTOR

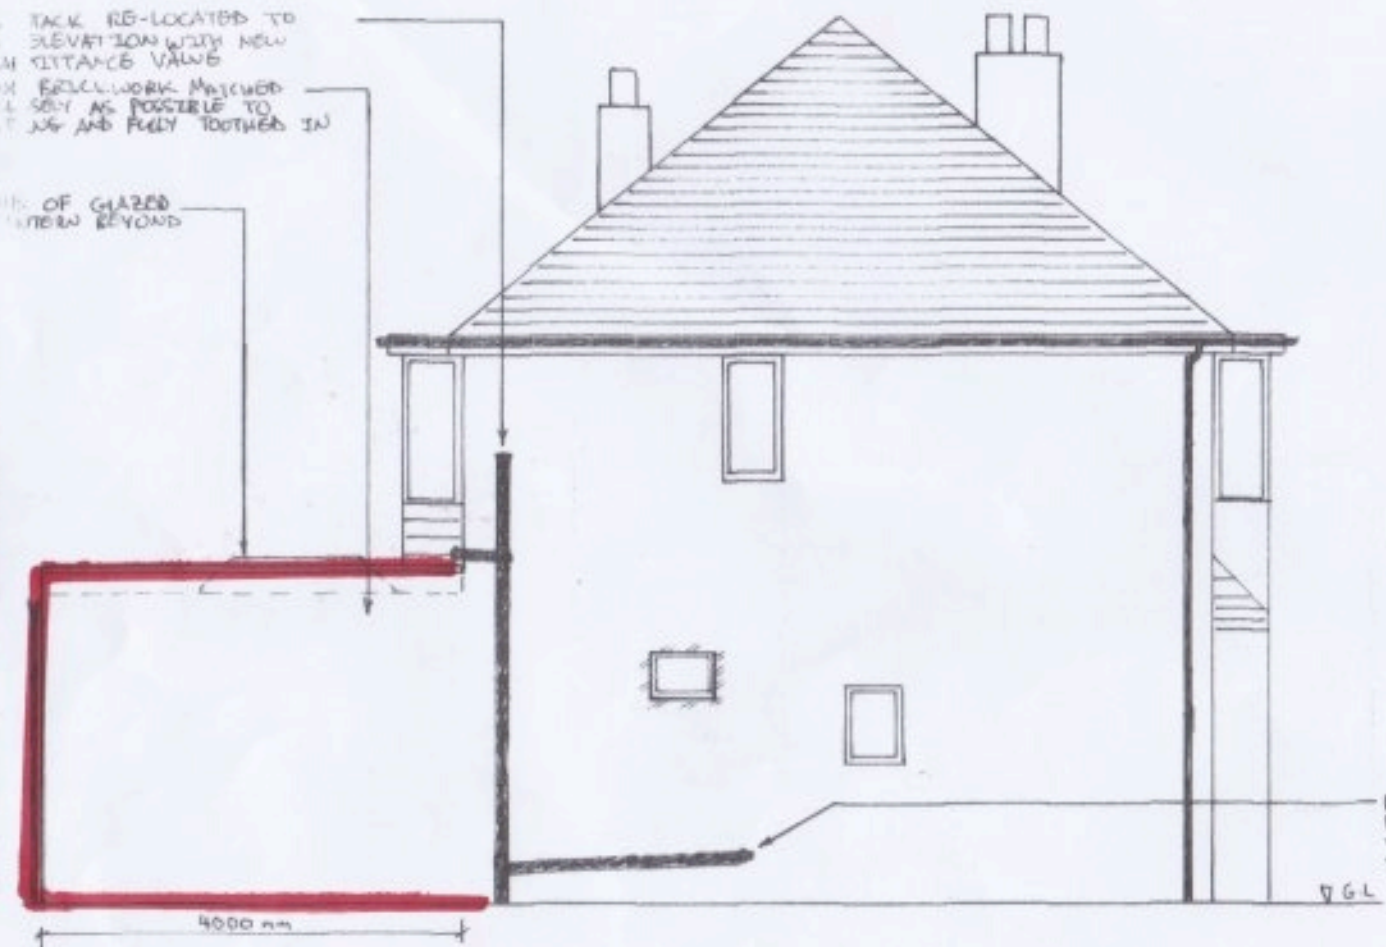

NO 22 KENILWORTH GARDENS,
HAYES, UB4 0AY

PROPOSED ELEVATION - FLANK
WALL

DRAWN BY
YR
DATE
July 20

CHECKED BY
DATE
1:50 @ A3

ECM Developers Ltd.
22 Queens Road,
Uxbridge,
Middx,
UB8 3NN

Email: ecm-developers@btinternet.com

DRAWING NO
0300-01-09

REV

ECM Developers Ltd. Registered No. 27002214