
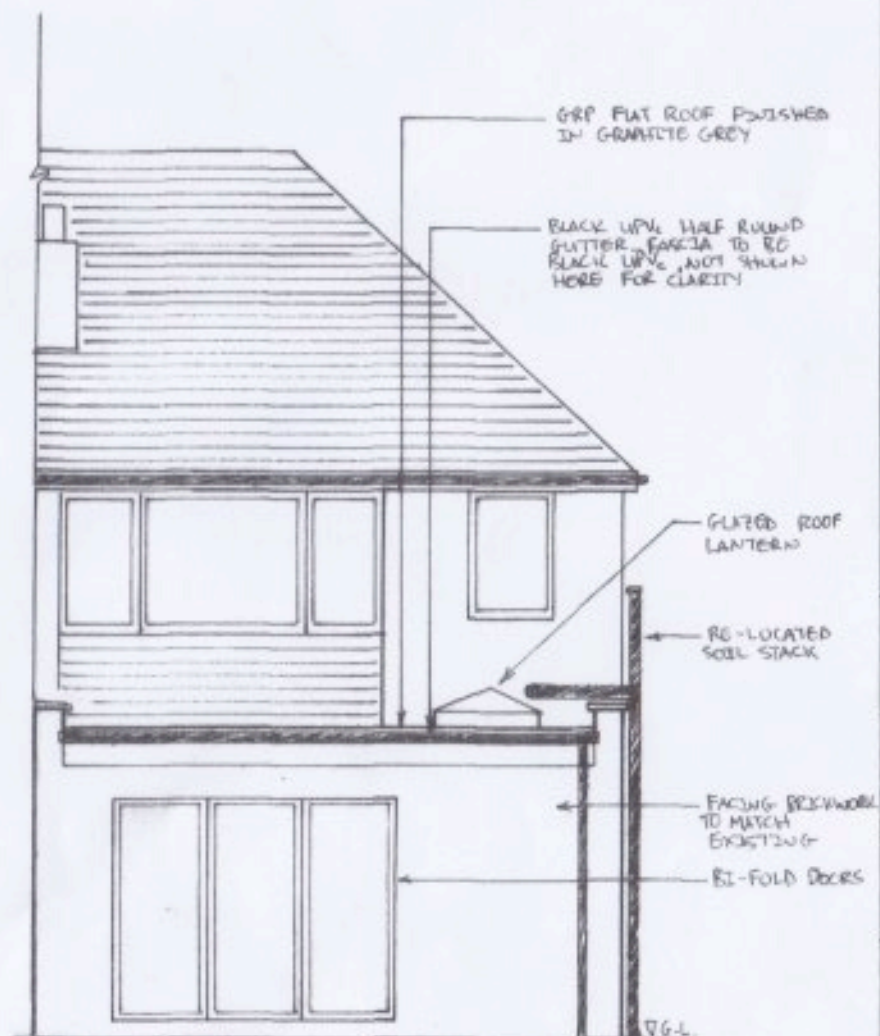


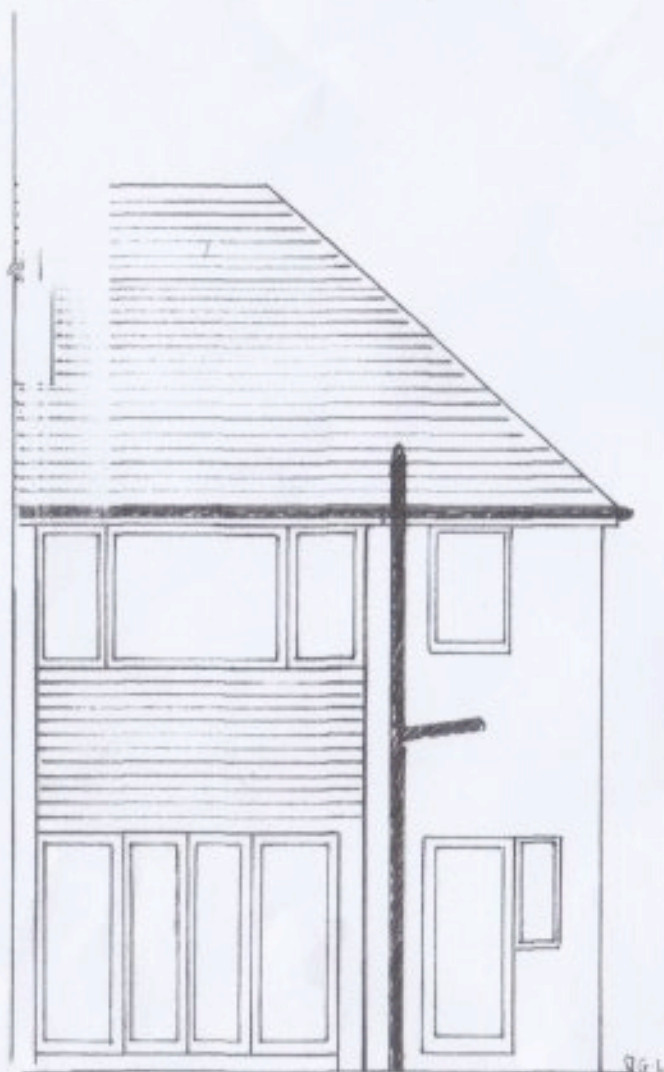

EXTENSION NO 6

USE
NO. 23 KENILWORTH GARDENS,
HAYES, UB4 0AY

TITLE
EXISTING AND PROPOSED REAR
ELEVATIONS

DRAWN
VR

CHECKED

DATE
July 20

SCALE
1:50 @ A3

ECM Developers Ltd.
22 Queens Road,
Uxbridge,
Middlesex,
UB8 2NN

Email: ecm-developers@outlook.com

DRAWING NO.
0300-01-07

REV

ECM Developers Ltd. Registration No. 097580254