





01 PROPOSED FRONT ELEVATION
1:100@ A3

PROPOSED WORK
P1: Window molding to be paint in white
P2: Exiting windows to be replace with original sash windows in white

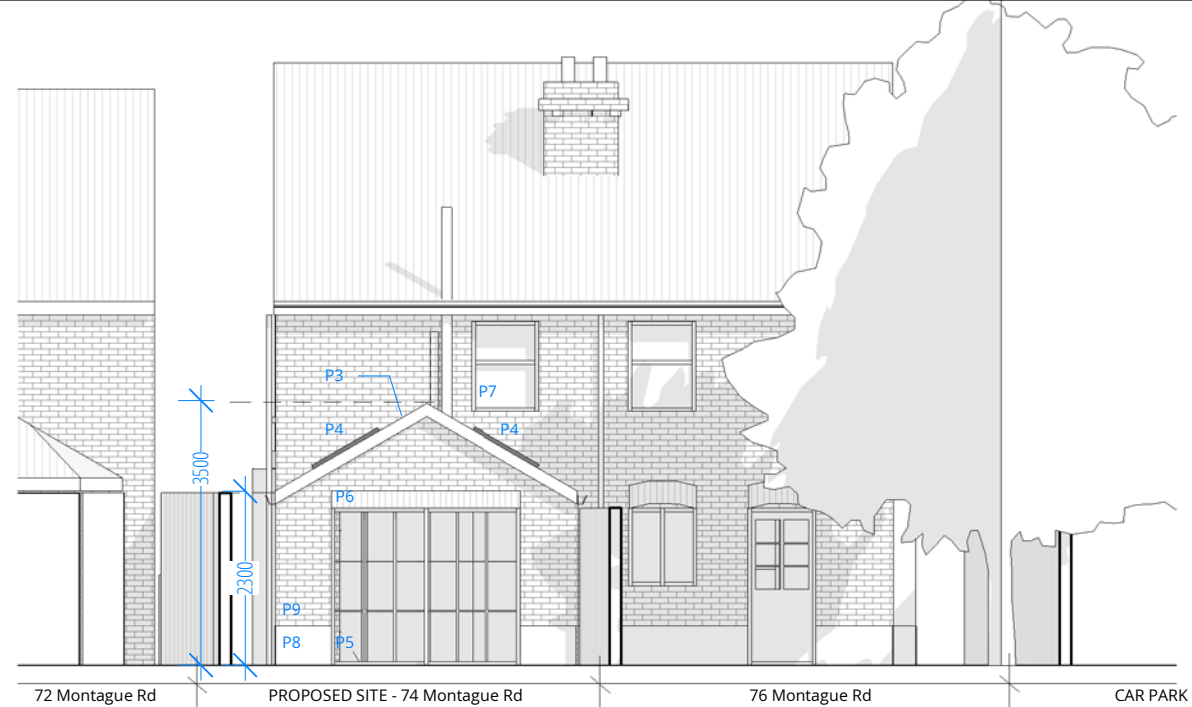

02 PROPOSED REAR ELEVATION
1:100@ A3

PROPOSED WORK
P3: Pitched roof / white fascia & tile matching existing building
P4: Conservation style rooflight over GF extension / Opaque glazing
P5: Sliding glass door style matching existing sash windows
P6: Brick header course matching existing building
P7: Sash window with opaque glazing
P8: White render base as per existing window
P9: Brickwork match existing building

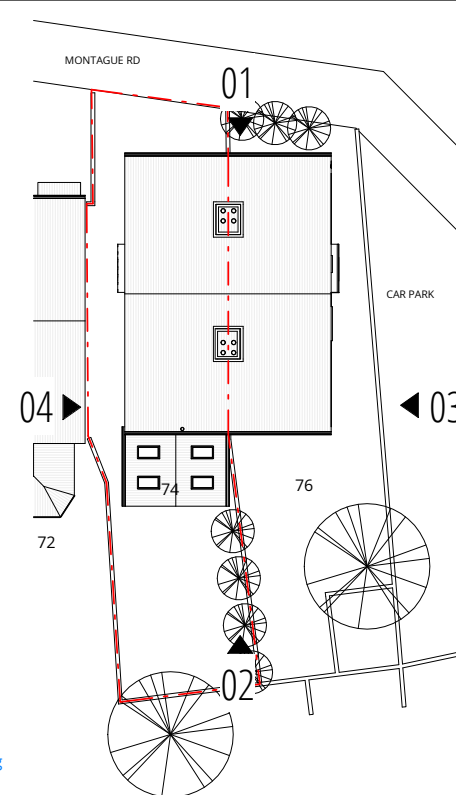

05 KEY PLAN
1:100@ A3



PLANNING ISSUE

1:100@A3
0 1 2 3 4 5m

J79 STUDIO

T: +44 (0)7742 071 052
W: info@j79studio.co.uk


Unit 312
Wey House
15 Church Street
Weybridge
KT13 8NA

FOR
**ALL DIMENSIONS TO BE CHECKED ON SITE
BUILDING CONTROL /PLANNING
APPROVAL BEFORE WORK COMMENCE**

This drawing is the property of J79 Studio. Copyright is reserved & this drawing is issued on the condition that it is not copied, reproduced, retained or disclosed to any unauthorised person, either wholly or in part, without our consent. check all dimensions on site. Any errors please notify architect in the first instance.


Rev	Date	Note
S1	04-06-21	PLANNING ISSUE
PROJECT		
74 Montague Rd Uxbridge UB8 1QN		
DRAWING TITLE		
PROPOSED ELEVATIONS		
STATUS		
PLANNING APPLICATION		
DRAWN BY		CHECKED BY
Author		Checker

PROJECT NO.	DATE	SCALE
1893	JUNE 2020	1:100 @ A3
DRAWING NO.	REVISION	
A110	P1	

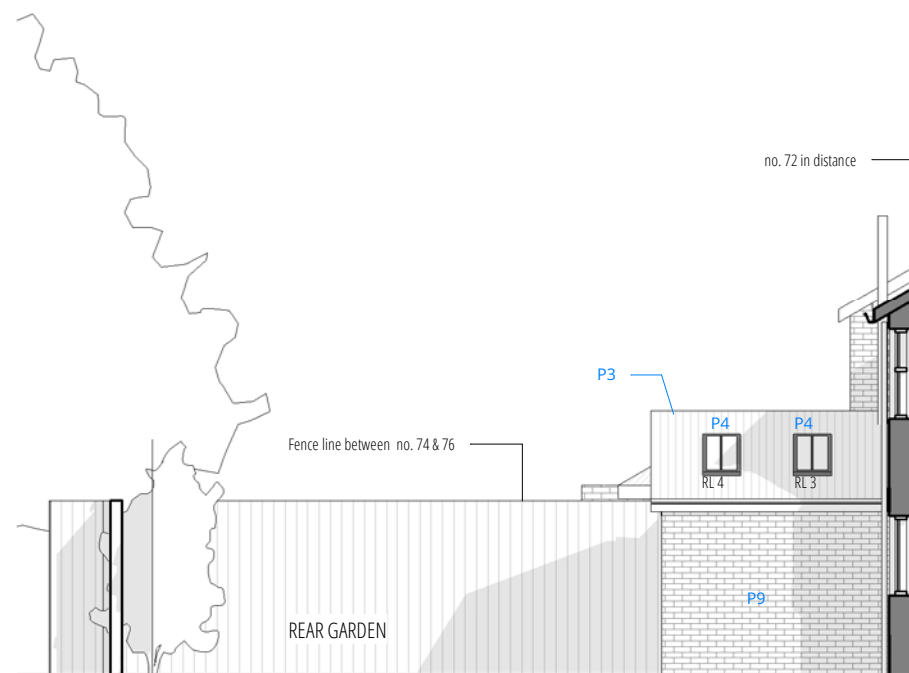

03 PROPOSED SIDE / EAST ELEVATION
1:100@ A3

PROPOSED WORK
P3: Pitched roof / white fascia & tile matching existing building
P4: Conservation style rooflight over GF extension / Opaque glazing
P5: Sliding glass door style matching existing sash windows
P6: Brick header course matching existing building
P7: Sash window with opaque glazing
P8: White render base as per existing window
P9: Brickwork match existing building

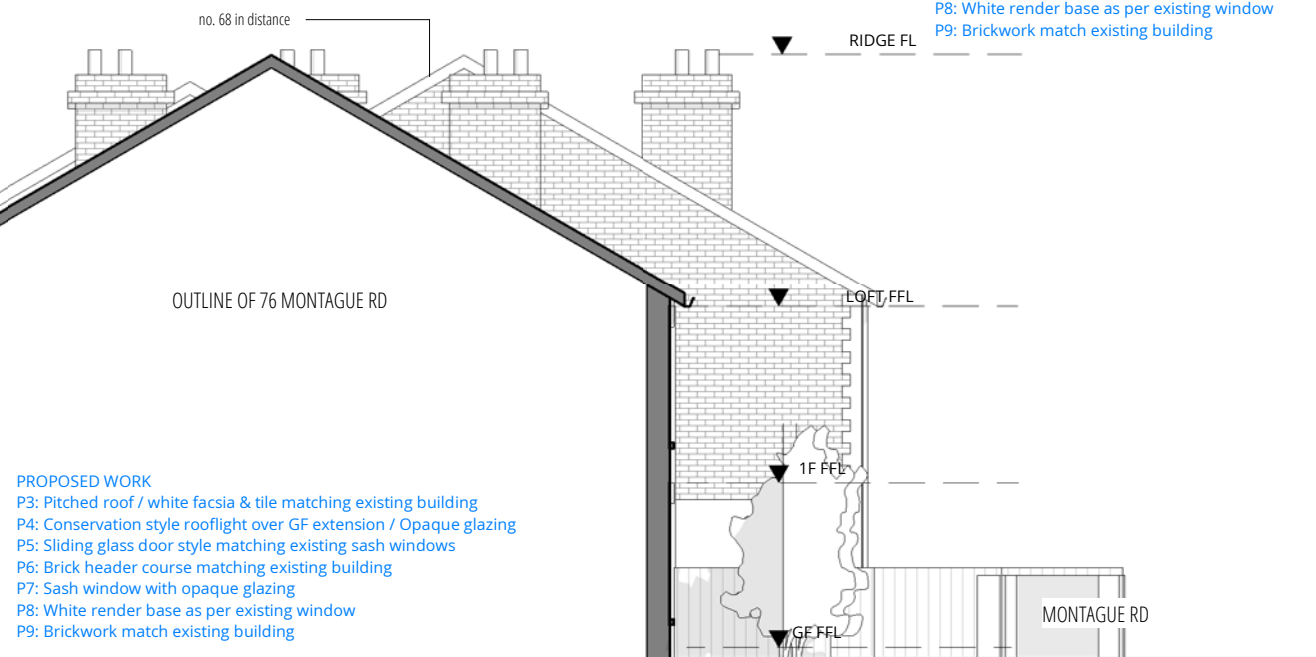

04 PROPOSED SIDE / WEST ELEVATION
1:100@ A3

MONTAGUE RD