



# ELEVATIONS (Scale 1:10)

Elevation 1 - Outside View

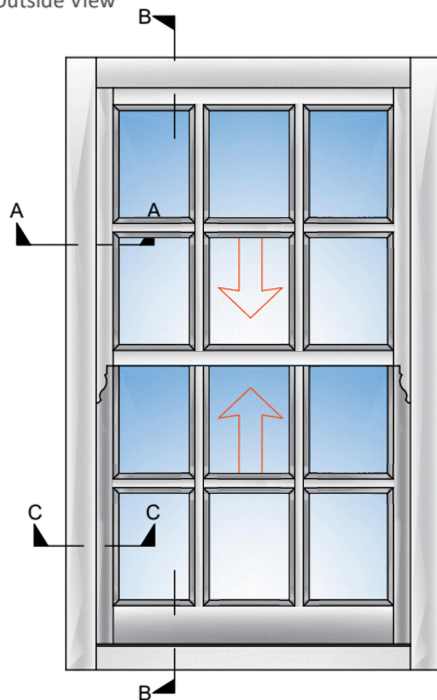


Elevation 2 - Inside View

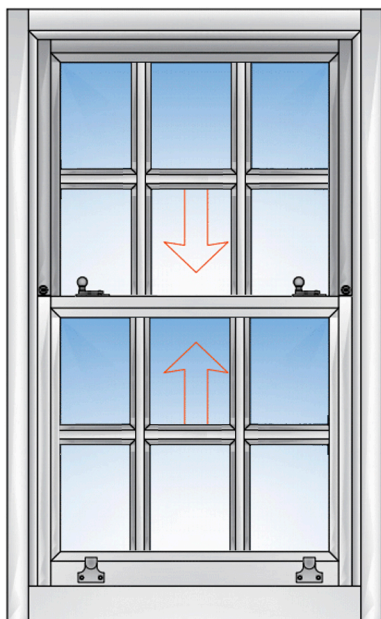


## SECTIONS (Scale 1:2)

Section A-A - Top Sash Jamb

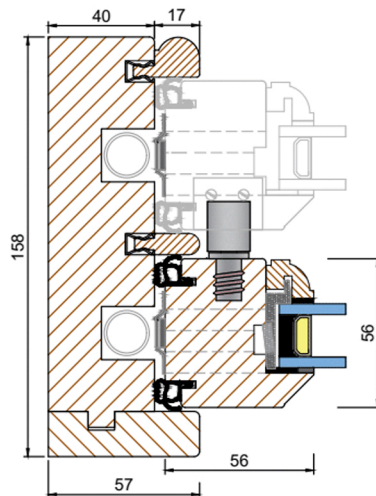




## SECTIONS (Scale 1:2)

Section C-C - Bottom Sash Jamb

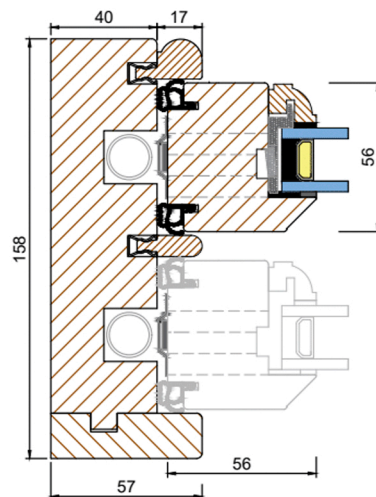


## SECTIONS (Scale 1:2)


Section B-B - Head and cill

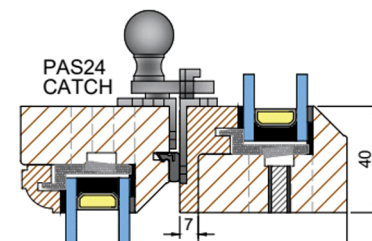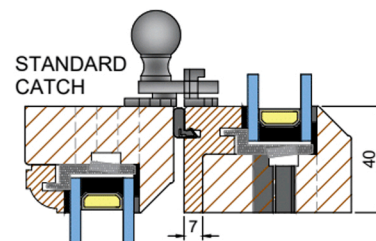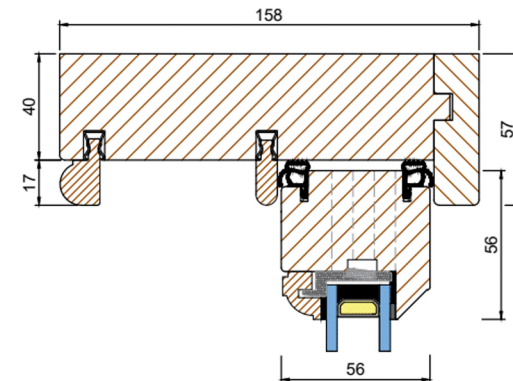

Option sash Horns

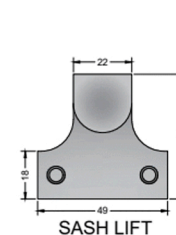

OPTIONAL WINDOW BOARD GROOVE

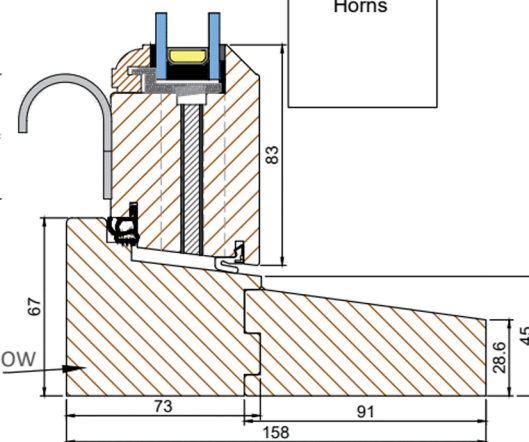

**Tolerances:** All tolerances are to NINE-ZERO Standard Tolerance definitions (Request technical document for more detail) unless stated on the drawing.

© NINE-ZERO. All rights reserved. No part of this drawing may be reproduced without the permission of NINE-ZERO.

ALL MEASUREMENTS ARE FINISHED DIMENSIONS IN MM. DO NOT SCALE DRAWING!

| TOLERANCES<br>UNLESS OTHERWISE SPECIFIED |  |
|------------------------------------------|--|
| ALL DIMENSIONS IN MM                     |  |
| ALL LINEAR DIMENSIONS ±0.4               |  |
| ALL ANGLE DIMENSIONS ±0.5°               |  |
| BREAK ALL SHARP EDGES 0.5                |  |
| THIRD ANGLE PROJECTION                   |  |
|                                          |  |

|   |                             |                                                  |  |
|---|-----------------------------|--------------------------------------------------|--|
| <b>NZ</b><br>NINE-ZERO<br><small>UNIT 9<br/>CHANDLER GATE BUSINESS CENTRE<br/>RED LION ROAD, SURREY<br/>KT9 1BA<br/>Tel: 0208 397 8636<br/>EMAIL: HELLOW@NINE-ZERO.CO.UK<br/>WEB: <a href="http://www.nine-zero.co.uk">http://www.nine-zero.co.uk</a></small> |                             | <b>SPRING SASH WINDOW</b><br><b>24mm GLAZING</b> |  |
| <b>TITLE</b><br><b>TRADITIONAL RANGE</b><br><b>DOCUMENT Q COMPLIANT</b>   |                             | <b>SCALE</b><br><b>N/A</b>                       |  |
| <b>DRAWN BY:</b> OTD<br><b>DATE DRAWN:</b> 28JUN21   | <b>DRAWING No:</b> NZ-03-01 | <b>REV:</b> <b>B</b>                             |  |

Dim A3