

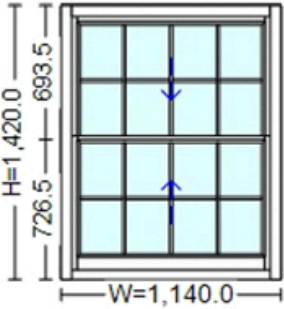
W3 - Window 3			
Size:	1,140.0 mm x 1,420.0 mm		
Profile System:	Vertical Sliding Sash Spiral Balance 56 mm / Traffic White 9016 / Engineered Redwood		
Fittings:	Spiral Hardware		
Glass:	4mm Clear / 16 Ar / 4mm Plani (24.0 mm), 4mm Clear TGH / 16 Ar / 4mm Plani TGH (24.0 mm)		
Horn Details Top Sash:	Horn Design A		
Horn Details Bottom Sash:	Without Horn		
Fastener Type:	Fitch Locking		
Fastener Colour:	Polished Chrome		
Restrictor Type :	Angel VLK Face-fix with Strikeplates		
Handle:	Without		
Ring Lift:	No		
Warm Edge Colour:	White		
Georgian Bar (Stick On):	Without		
Restricted Opening:	50mm		
 Viewed from inside.		Computed Values	
		Unit Price	2,416.62 £
		Quantity	1 pcs
		Value	2,416.62 £



FIG 02 - INTERIOR PHOTO OF SASH WINDOW