


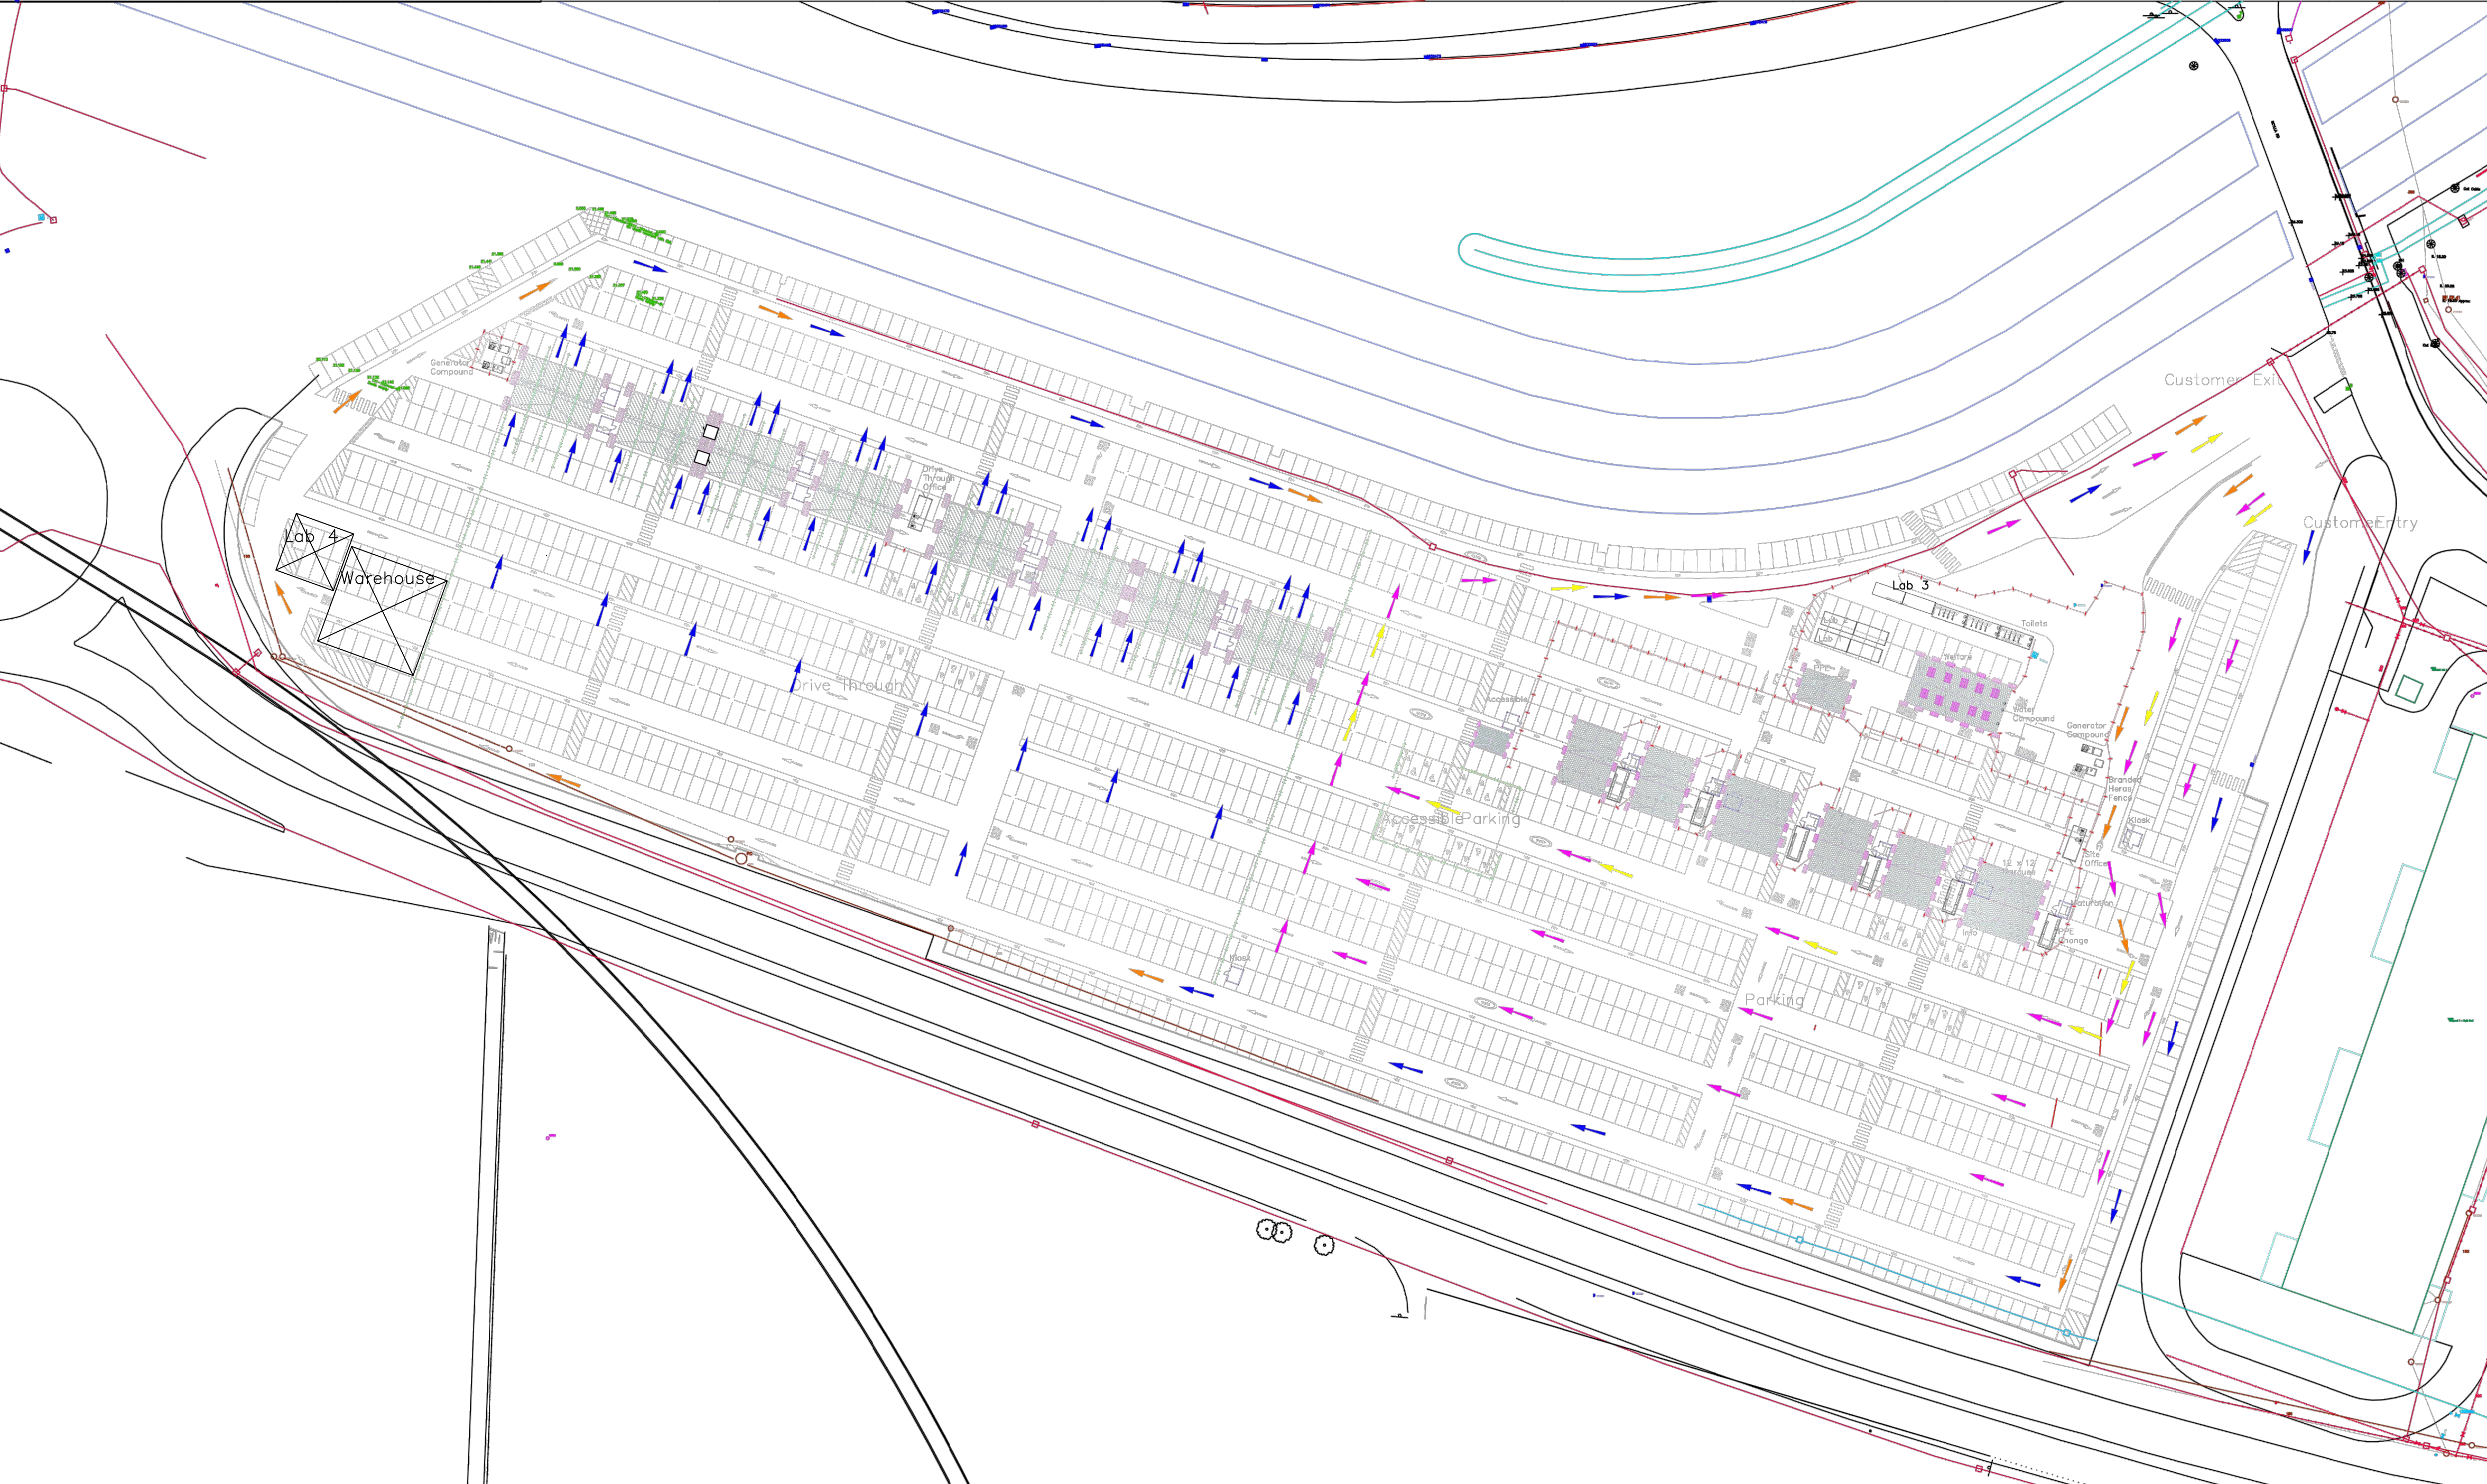

- General Notes
- Marquee with Ballast
 - Toilet Block (4bay)
 - Maturation Cabin
 - PPE change Cabin
 - Staff Seating
 - Anti-climb Fencing
 - Pedestrian Barrier
 - 20ft Office
 - Synchronized Generators
 - Sink Unit
 - Kiosk
 - Service Vehicles
 - Drive Through Customers
 - Park and Test Customers
 - Accessible Customers

No.	Revision/Issue	Date

Firm Name and Address

Cube
Management
—
James
Bramley

Project Name and Address

Heathrow T4
Swabbing Facility
Terminal 4
Long Stay CP

Project	Cignpost	Sheet
Date	27/05/2021	1
Scale	1:1000	