




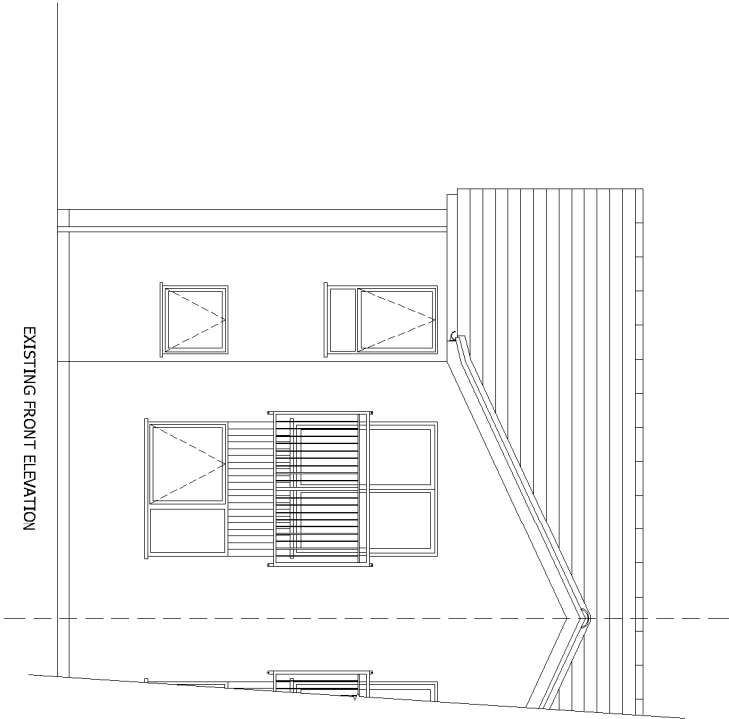


EXISTING FRONT ELEVATION

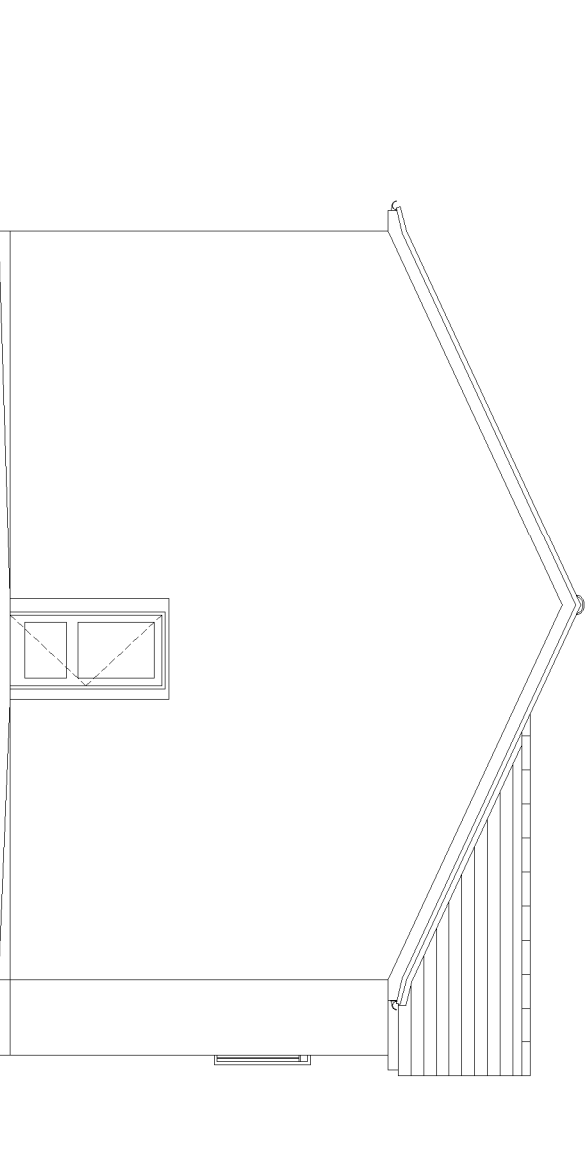

EXISTING SIDE ELEVATION

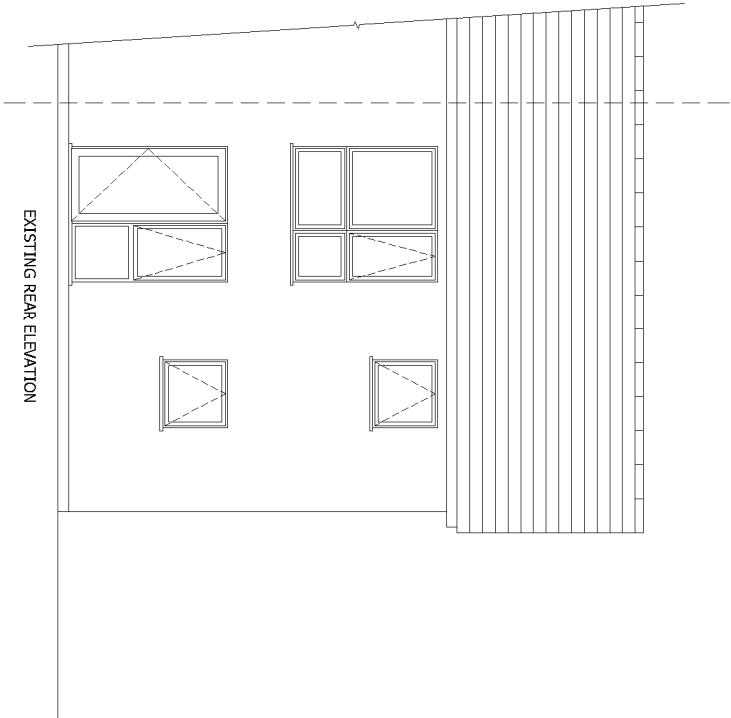

EXISTING REAR ELEVATION

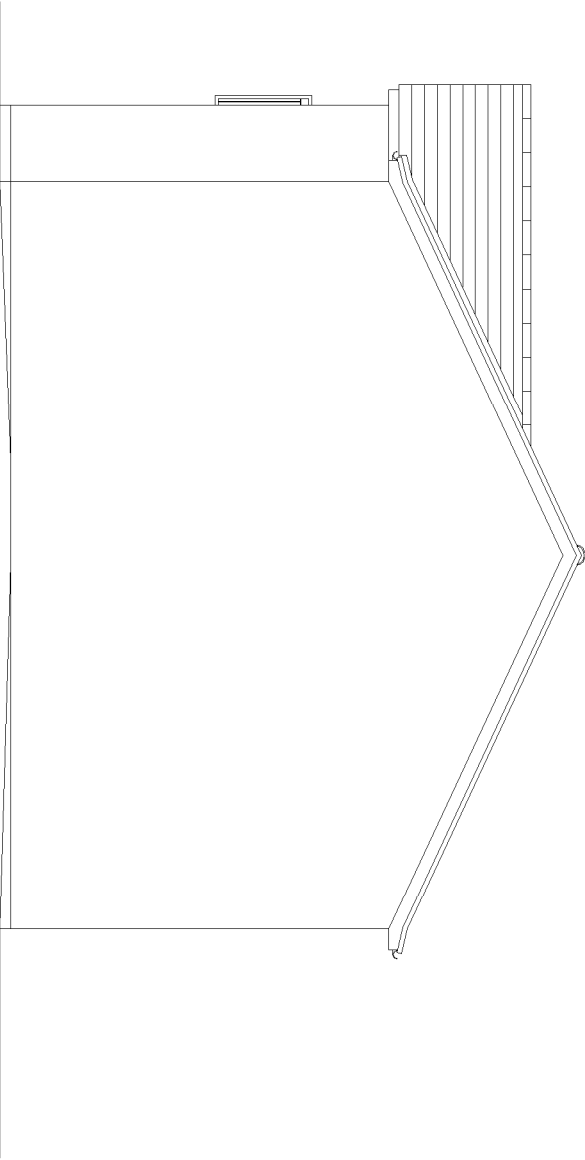

EXISTING SIDE ELEVATION

Property Details:
31 BROADMEAD ROAD
NORTHOLT UB5 6FD

Project:
SINGLE STOREY EXTENSION TO SIDE
ELEVATION TO FORM NEW BEDROOM WITH
SHOWER WET ROOM

DWG REF: **LBH/170209/3** REV: **1**
CLIENT: **LB HILLINGDON**

DWG TITLE: **EXISTING ELEVATIONS**
DATE: **31-01-2021**

N P WALFORD (Architectural Drawing Services)
T: 01865 423721 M: 07860700318
E: nwalford@npwplanning.com
44 Ash Grove, Headington, Oxford, OX3 9JL

Scale Bar 1 : 100 (A3)

