


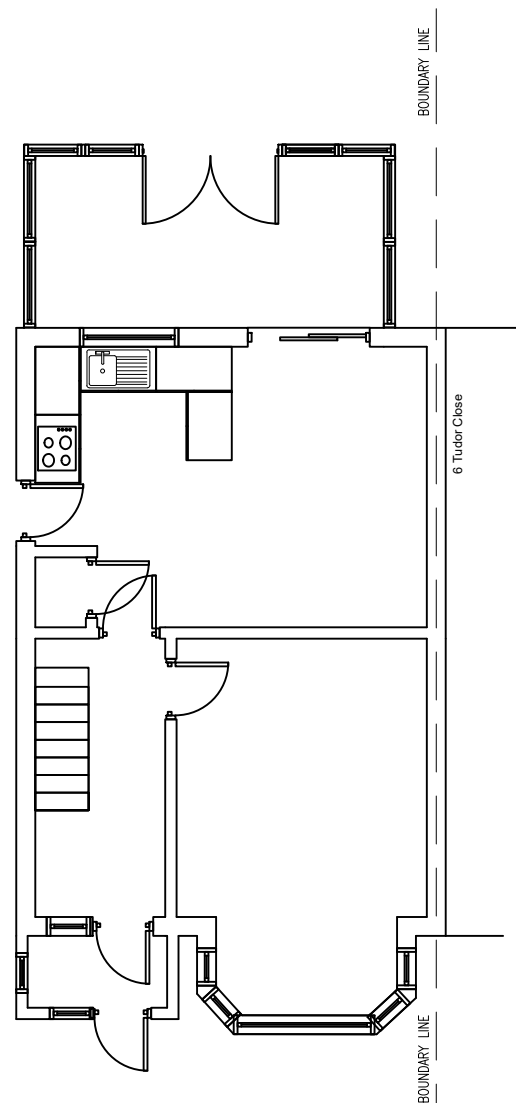


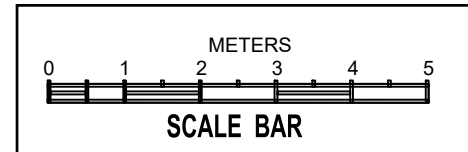

EXISTING GROUND FLOOR PLAN

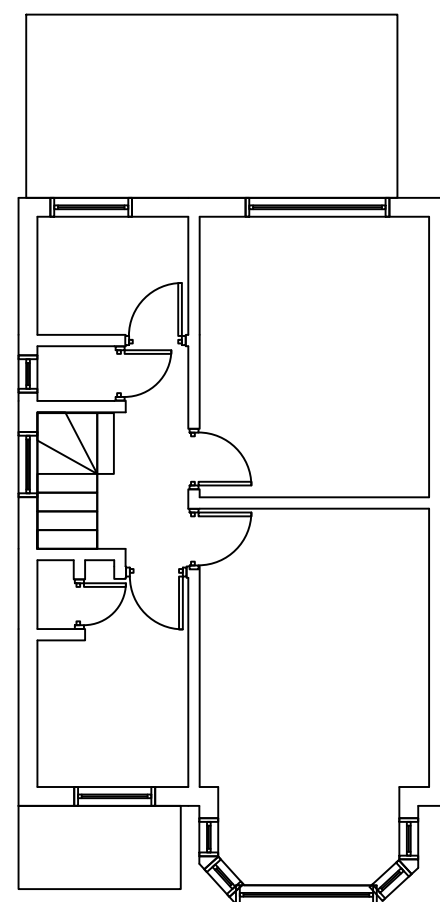

EXISTING FIRST FLOOR PLAN

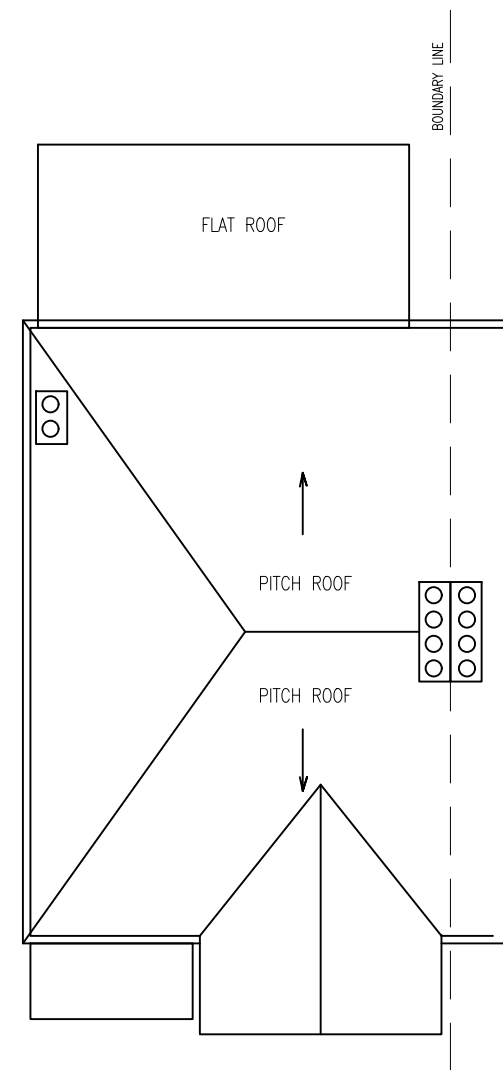

EXISTING ROOF PLAN



R I C S

J B ASSOCIATES
CHARTERED SURVEYORS & ENGINEERS
140 Morton Way, Southgate, London N14 7AL
Tel: 07967 966 097
ALL DRAWINGS REMAIN THE COPYRIGHT OF J.B. ASSOCIATES.



PROJECT **8 TUDOR CLOSE, PINNER, LONDON, HA5 2JT.**
PROPOSED REAR EXTENSION

SCALE
1:100@A3


DATE
2/7/2021

DRAWING NO.
F/3


REVISION
A

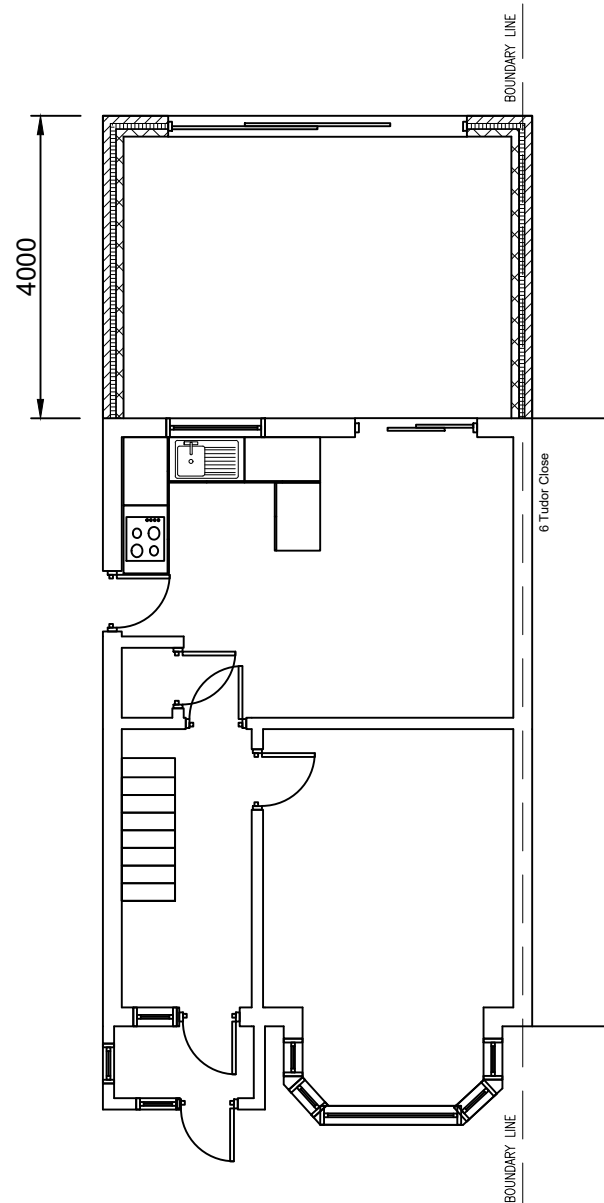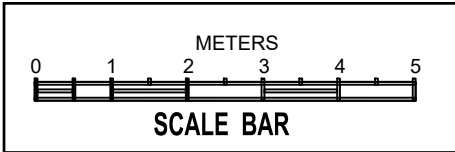

PROPOSED GROUND FLOOR PLAN

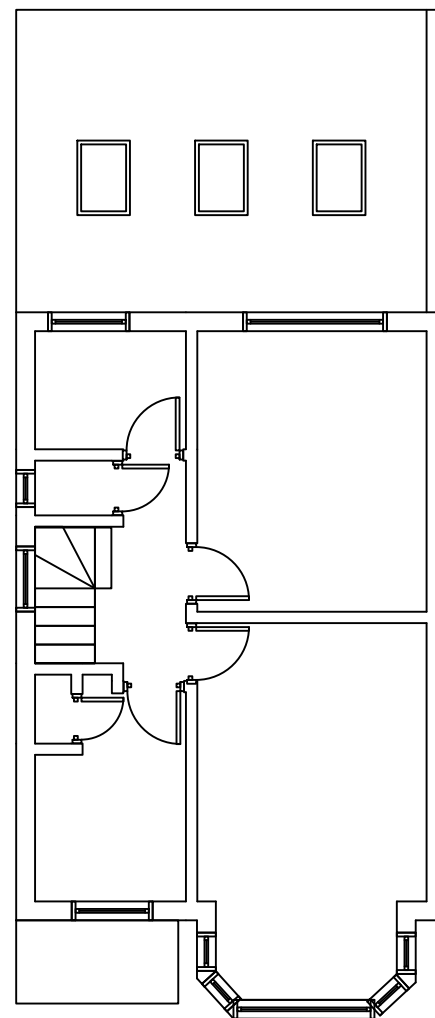

PROPOSED FIRST FLOOR PLAN

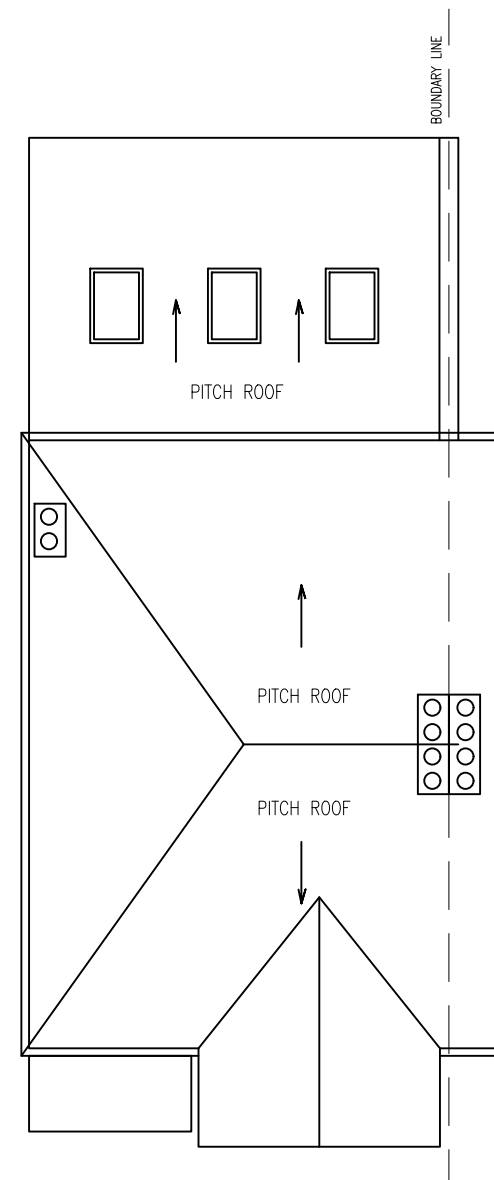

PROPOSED ROOF PLAN



JB ASSOCIATES
CHARTERED SURVEYORS & ENGINEERS
140 Morton Way, Southgate, London N14 7AL
Tel: 07967 966 097
ALL DRAWINGS REMAIN THE COPYRIGHT OF JB ASSOCIATES.



PROJECT **8 TUDOR CLOSE, PINNER, LONDON, HA5 2JT.**
PROPOSED REAR EXTENSION

SCALE
1:100@A3

DATE
2/7/2021

DRAWING NO.
F/2

REVISION
A

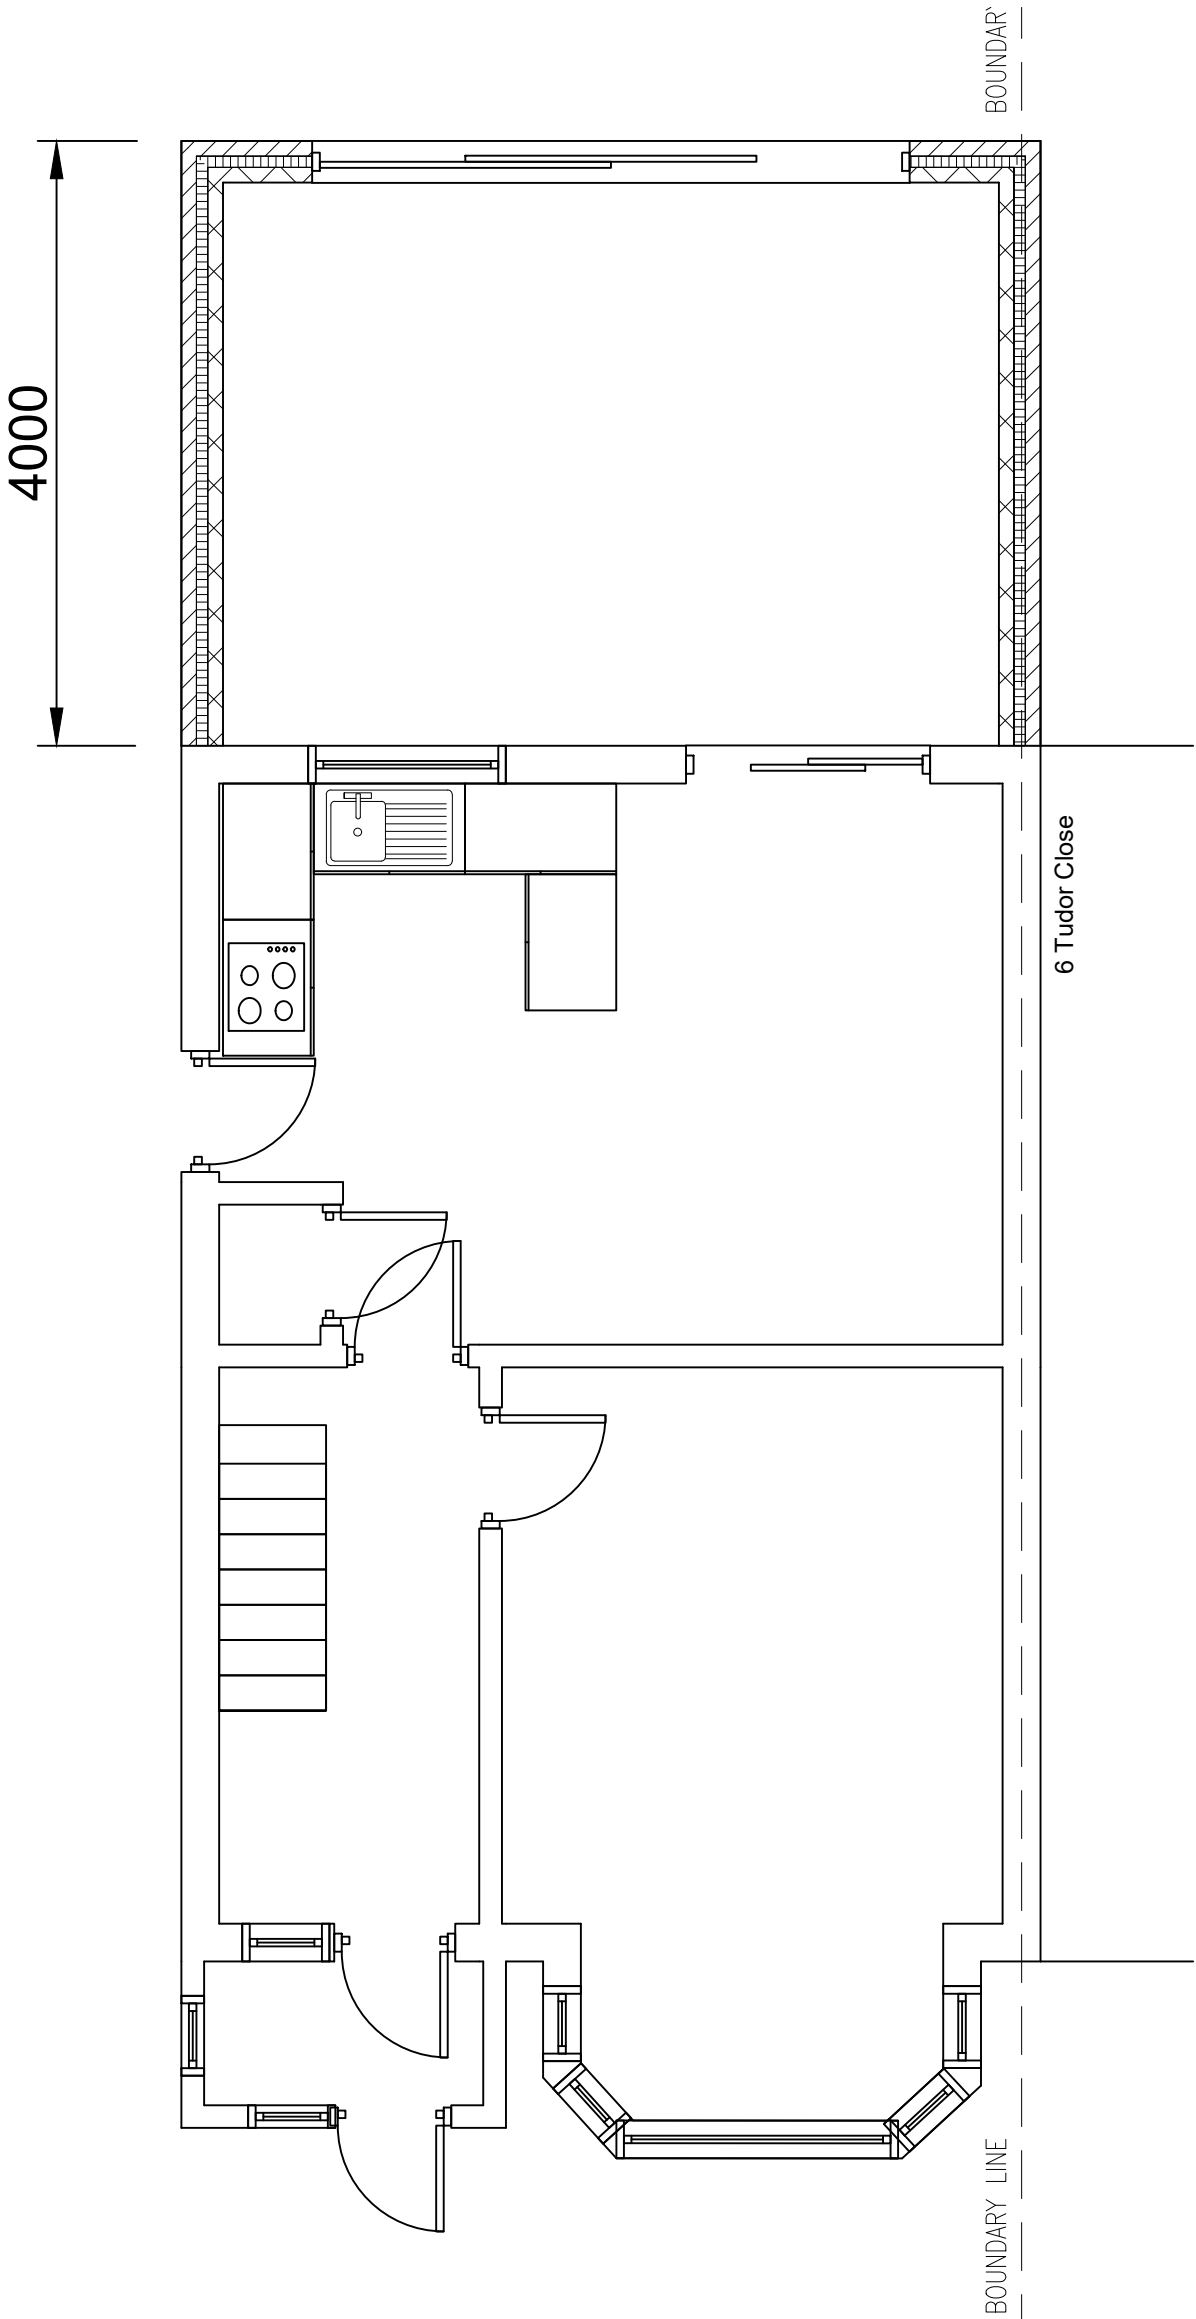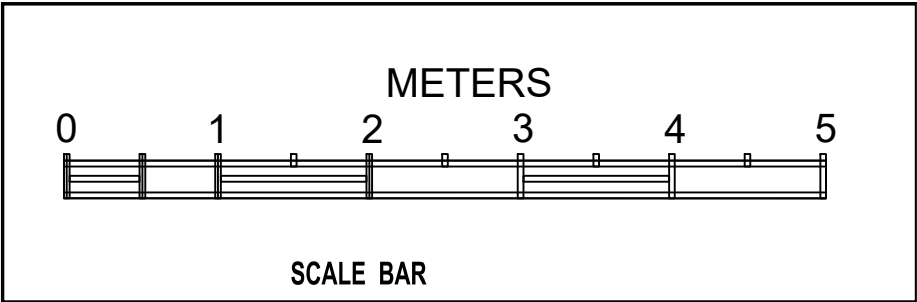


PROPOSED GROUND FLOOR PLAN



EXISTING FRONT ELEVATION




EXISTING REAR ELEVATION

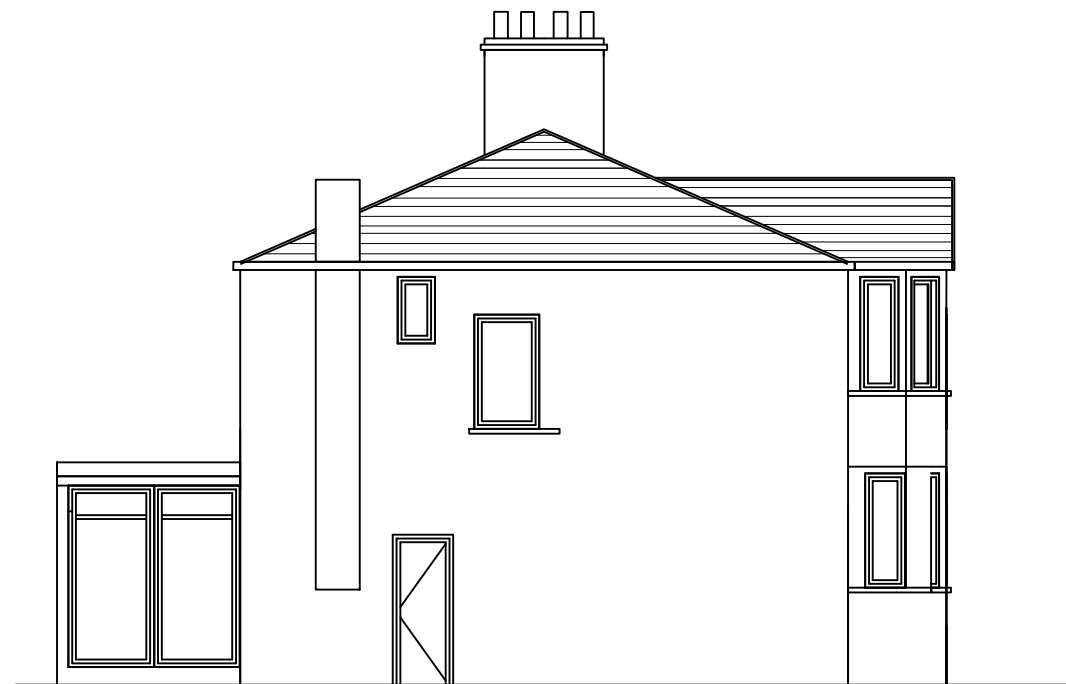

EXISTING SIDE ELEVATION (ADJACENT TO NO. 10)



EXISTING SIDE ELEVATION (ADJACENT TO 6)

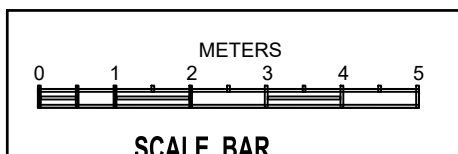

JB ASSOCIATES
 CHARTERED SURVEYORS & ENGINEERS
 140 Morton Way, Southgate, London N14 7AL
 Tel: 07967 966 097
 ALL DRAWINGS REMAIN THE COPYRIGHT OF JB ASSOCIATES.

PROJECT **8 TUDOR CLOSE, PINNER, LONDON, HA5 2JT.**
PROPOSED REAR EXTENSION

SCALE
 1:100@A3

DATE
 2/7/2021

DRAWING NO.
 F/16

REVISION
 A



EXISTING /PROPOSED FRONT ELEVATION



PROPOSED REAR ELEVATION


Flat roof to be grey
fibreglass

New windows
to be white
UPVC to match
existing


New brickwork to
match existing



PROPOSED SIDE ELEVATION (ADJACENT TO NO. 10)

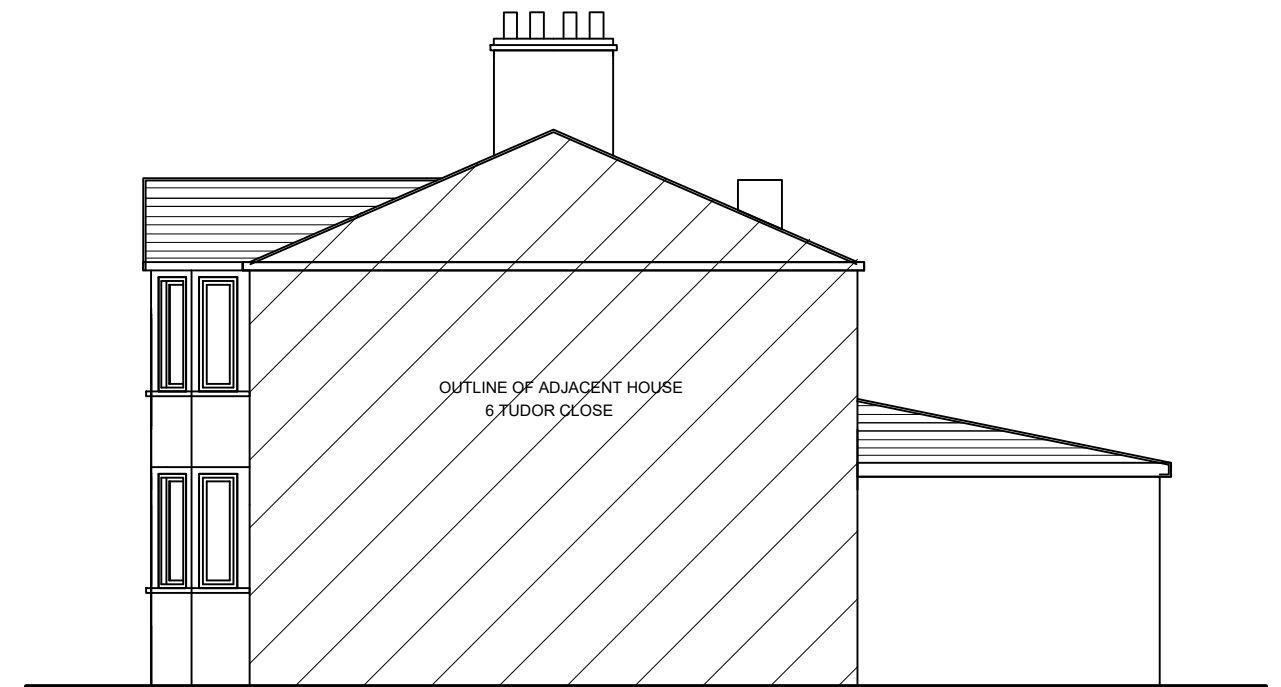

PROPOSED SIDE ELEVATION (ADJACENT TO 6)

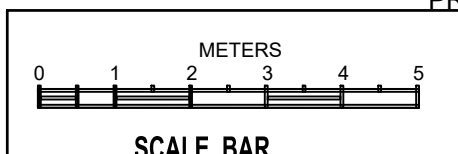

JB ASSOCIATES
CHARTERED SURVEYORS & ENGINEERS
140 Morton Way, Southgate, London N14 7AL
Tel: 07967 966 097
ALL DRAWINGS REMAIN THE COPYRIGHT OF JB ASSOCIATES.


PROJECT **8 TUDOR CLOSE, PINNER, LONDON, HA5 2JT.**
PROPOSED REAR EXTENSION

SCALE
1:100@A3


DATE
2/7/2021

DRAWING NO.
F/17


REVISION
A

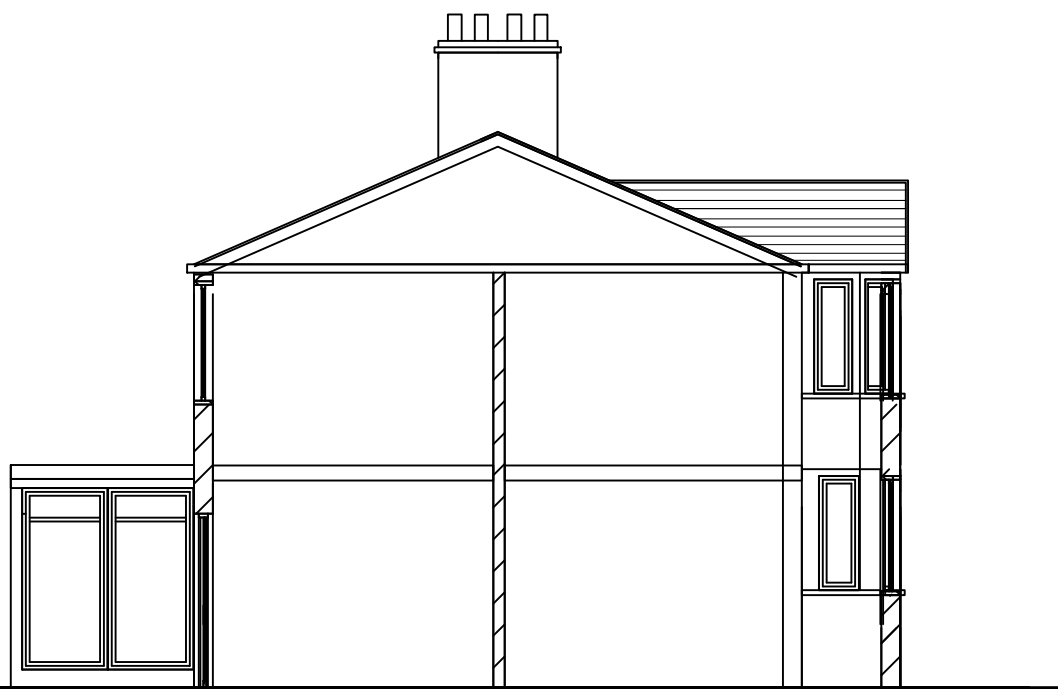

EXISTING CROSS-SECTION

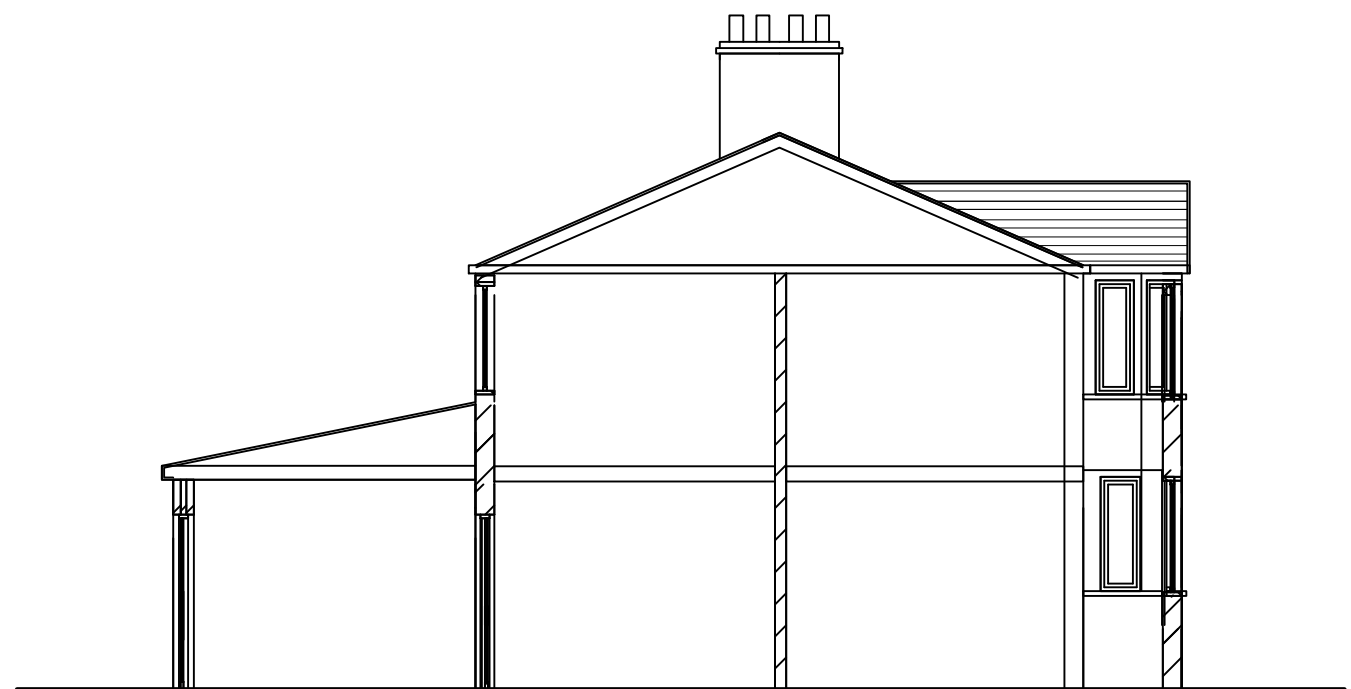

PROPOSED CROSS-SECTION

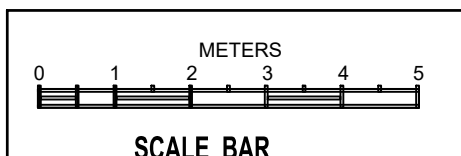

JB ASSOCIATES
 CHARTERED SURVEYORS & ENGINEERS
 140 Morton Way, Southgate, London N14 7AL
 Tel: 07967 966 097
 ALL DRAWINGS REMAIN THE COPYRIGHT OF JB ASSOCIATES.

PROJECT **8 TUDOR CLOSE, PINNER, LONDON, HA5 2JT.**
PROPOSED REAR EXTENSION

SCALE
 1:100@A3

DATE
 2/7/2021

DRAWING NO.
 F/21

REVISION
 A