



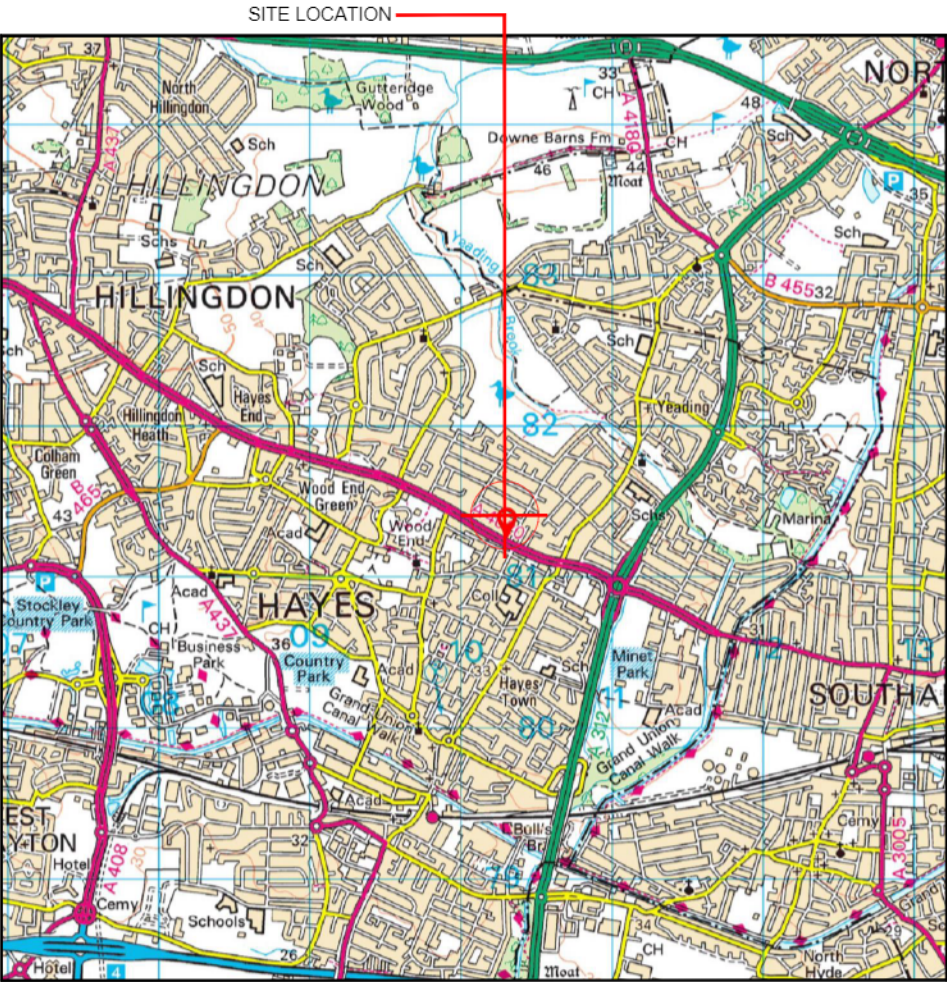


Reproduced by permission of Ordnance Survey on behalf of the Controller of Her Majesty's Stationery Office
All rights reserved. © Crown Copyright licence no. 100022632

SITE AREA PLAN

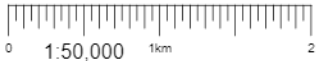

SITE PHOTOGRAPH

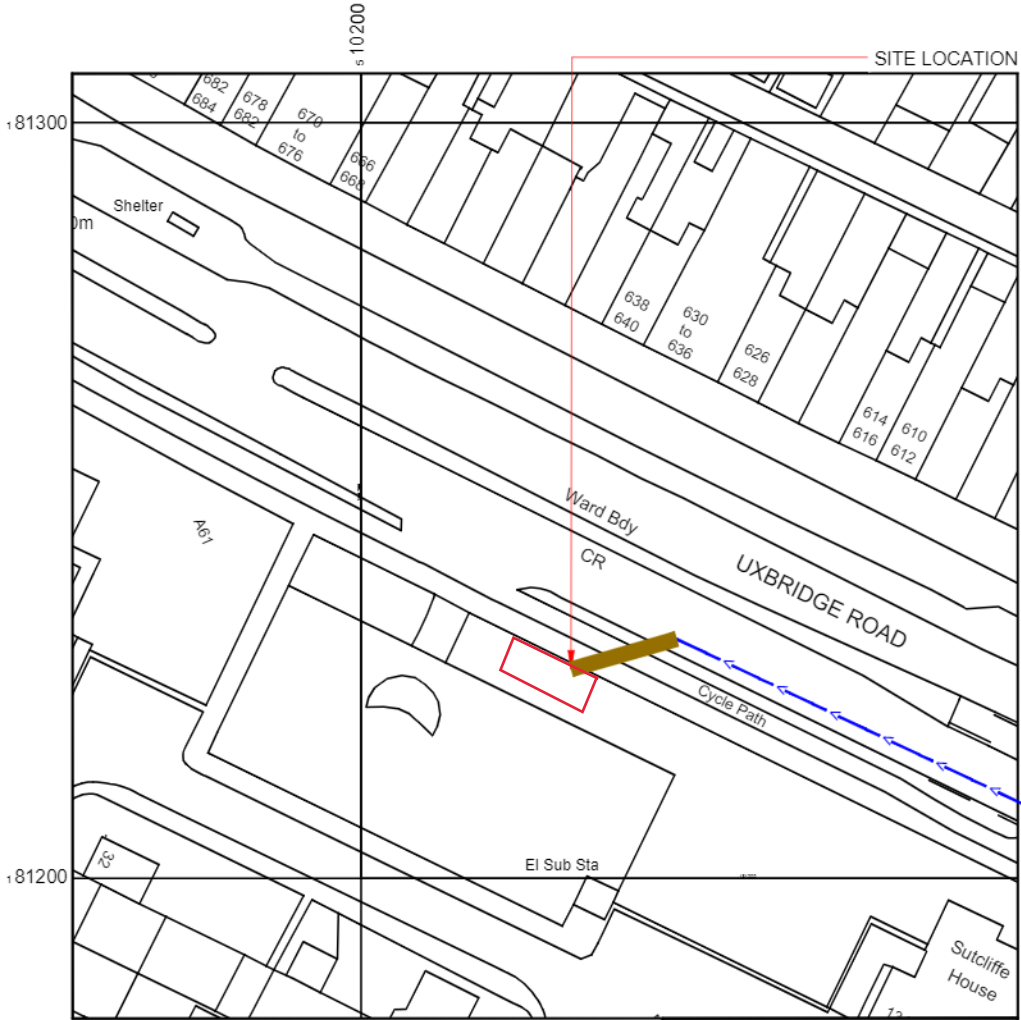

Reproduced by permission of Ordnance Survey on behalf of the
Controller of Her Majesty's Stationery Office
All rights reserved. © Crown Copyright licence no. 100022632

SITE LOCATION PLAN



GOOGLE MAPS QR CODE

<https://goo.gl/maps/xJixdjnveAJon2du6>

GOOGLE MAPS - STREET VIEW

<https://goo.gl/maps/pzmqdxXoFPbH4jiE6>

NOTES:

1. ALL DIMENSIONS IN MM UNLESS OTHERWISE NOTED.

DIRECTIONS
HEAD NORTH ON THE PKWY/A312
TAKE THE A4020 EXIT TOWARDS
UXBRIDGE/HAYES/EALING/SOUTHALL
AT THE ROUNDABOUT, TAKE THE 1ST EXIT ONTO UXBRIDGE
RD/A4020
SITE LOCATED ON LEFT HAND SIDE AFTER 0.5 MILES

Site Provider's
Property Boundary: 
Access Route To Site: 
Access Route: 

Master:	MBNL / EE / H3G:	Project:	Purpose of Issue:	Issue:
M001	MBNL	VENDOR SWAP	Planning	A
Date:	18/09/2020	Revision / Upgrade Description:		
Drawn:	G. Grantham	First Issue		
checked:	U. Patel			
approved:	N. Hoy			



Hatfield Business Park
Hatfield
Hertfordshire
AL10 9BW

Tel: 01707 315000
Fax: 01707 319001

Design Consultant & Principal Contractor:

CLARKE
telecom
Unit E, Madison Place, Northampton Road,
Manchester, M40 5AG
Tel: 0161 785 4500 Fax: 0161 785 4501
Web: www.clarke-telecom.com

Site Name: UXBRIDGE ROAD DNS

Site ID: N/A

Address:
UXBRIDGE ROAD DNS
UXBRIDGE ROAD
LONDON
UB4 0RY

Title: 002 SITE LOCATION PLAN

Project: VENDOR SWAP

Purpose of Issue: PLANNING

EE Cell ID:	MBNL Cell ID:	3UK Cell ID:
70561	HGN041	N/A

Master Drawing No:	Issue:
HGN041_70561_M001_GA_A	A



ELEVATION A



UXBRIDGE ROAD
(30 M.P.H)

TARMAC FOOTPATH

EXISTING 12m PHASE 4 SW TOWER WITH
TYPE 1 DIPLEXOR BOX AT BASE

EXISTING POGONA CABINET ON
ROOT FOUNDATION

EXISTING METR PILLAR ON CONCRETE BASE

EXISTING RBS 2102 ON CONCRETE BASE

EXISTING BTS3900AL


EXISTING FREDO CABINET ON CONCRETE BASE

TARMAC FOOTPATH

TARMAC FOOTPATH

TARMAC FOOTPATH

EXISTING SITE PLAN

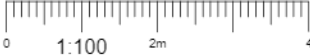

NOTES:

1. ALL DIMENSIONS IN MM UNLESS OTHERWISE NOTED.

Master:	MBNL / EE / H3G:	Project:	Purpose of Issue:	Issue:
M001	MBNL	VENDOR SWAP	Planning	A
Date:	19/09/2020	Revision / Upgrade Description:		
Drawn:	G.Grantham	First Issue		
Checked:	U.Patel			
Approved:	N.Hoy			

Hatfield Business Park
Hatfield
Hertfordshire
AL10 9BW

Tel: 01707 315000
Fax: 01707 319001

Design Consultant & Principal Contractor:

Unit E, Madison Place, Northampton Road,
Manchester, M40 5AG
Tel: 0161 785 4500 Fax: 0161 785 4501
Web: www.clarke-telecom.com

Site Name:

UXBRIDGE ROAD DNS

Site ID:

N/A

Address:

UXBRIDGE ROAD DNS
UXBRIDGE ROAD
LONDON
UB4 0RY

Title:

100 EXISTING SITE PLAN

Project:

VENDOR SWAP

Purpose of Issue:

PLANNING

EE Cell ID:	MBNL Cell ID:	3UK Cell ID:
70561	HGN041	N/A

Master Drawing No:

HGN041_70561_M001_GA_A

Issue:


A

1100mm

150mm

110mm

1100mm
150mm
110mm

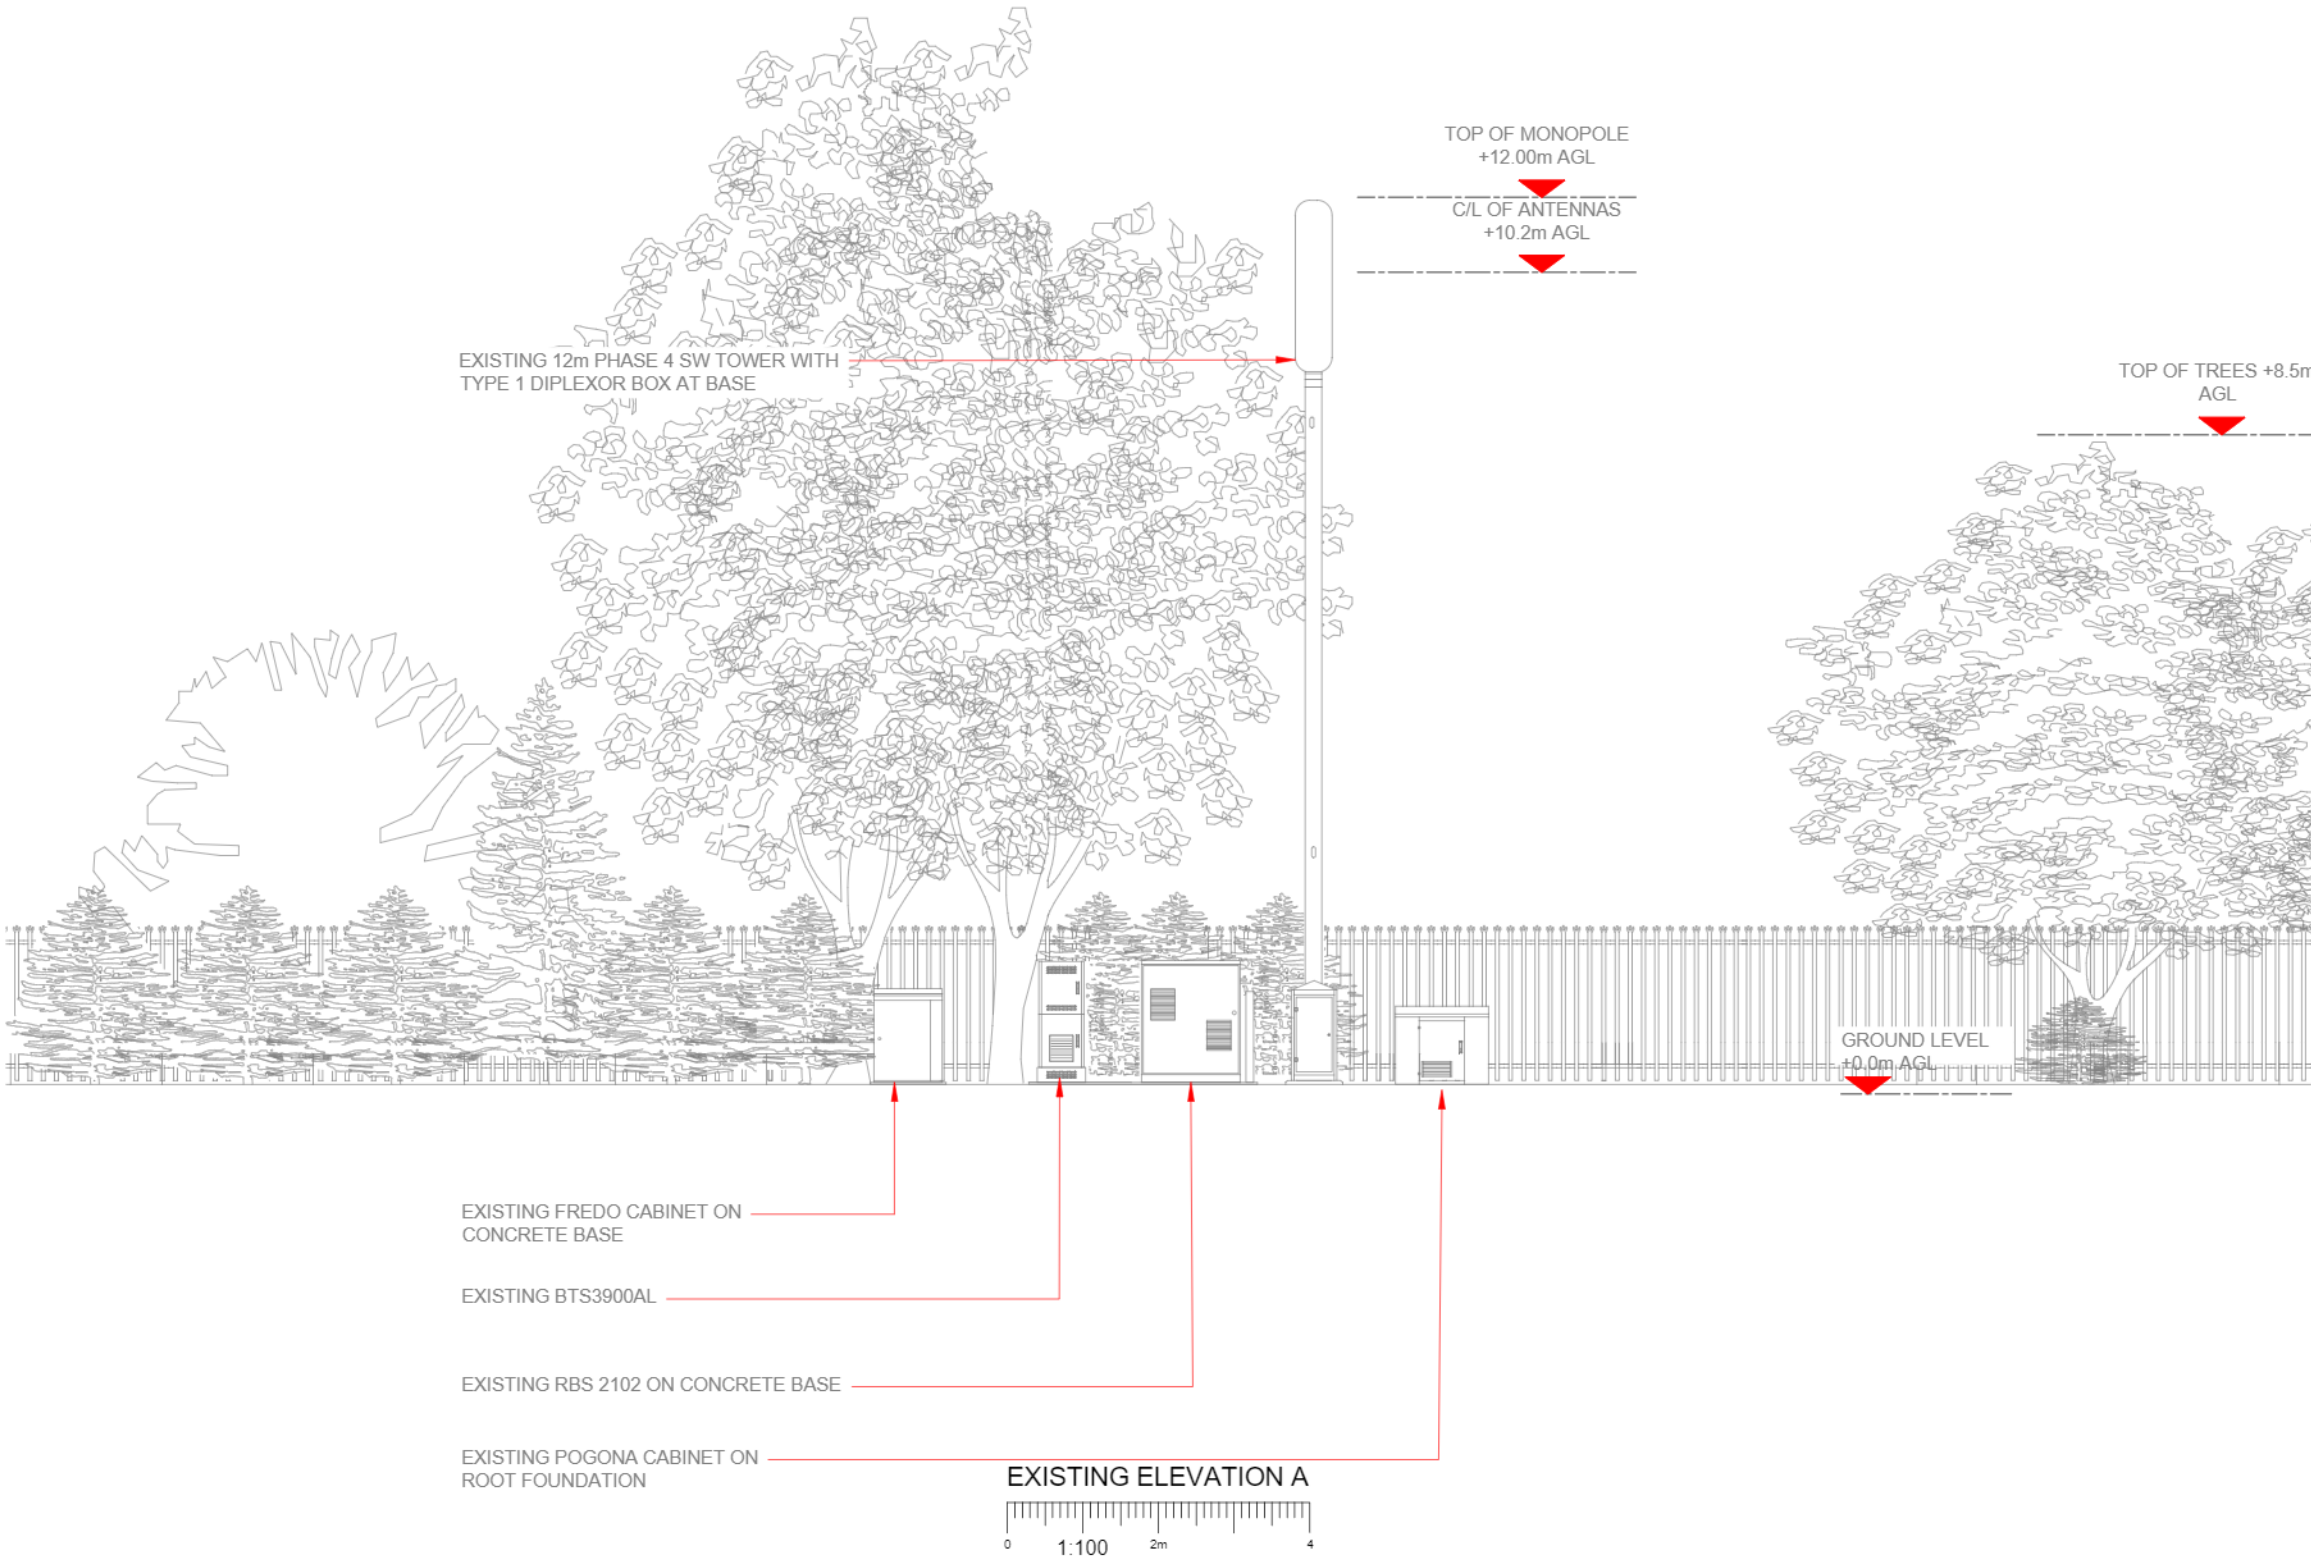

NOTES:

1. ALL DIMENSIONS IN MM UNLESS OTHERWISE NOTED.

EQUIPMENT CABINETS		
EXISTING	PROPOSED	TOTAL
3	2	5

ANTENNAS			
EXISTING	PROPOSED	TO BE REMOVED	TOTAL
3	0	0	3

Master:	MBNL / EE / H3G:	Project:	Purpose of Issue:	Issue:
M001	MBNL	VENDOR SWAP	Planning	A
Date:	19/09/2020	Revision / Upgrade Description:		
Drawn:	G.Grantham	First Issue		
Checked:	U.Patel			
Approved:	N.Hoy			



Hatfield Business Park
Hatfield
Hertfordshire
AL10 9BW

Tel: 01707 315000
Fax: 01707 319001

Design Consultant & Principal Contractor:

CLARKE telecom

Unit E, Madison Place, Northampton Road,
Manchester, M40 5AG
Tel: 0161 785 4500 Fax: 0161 785 4501
Web: www.clarke-telecom.com

Site Name:	UXBRIDGE ROAD DNS		
Site ID:	N/A		
Address:	UXBRIDGE ROAD DNS UXBRIDGE ROAD LONDON UB4 0RY		
Title:	150 EXISTING SITE ELEVATION		
Project:	VENDOR SWAP		
Purpose of Issue:	PLANNING		
EE Cell ID:	MBNL Cell ID:	3UK Cell ID:	
70561	HGN041	N/A	
Master Drawing No:			Issue:
HGN041_70561_M001_GA_A			A



UXBRIDGE ROAD
(30 M.P.H)

ELEVATION A



TARMAC FOOTPATH

EXISTING POGONA CABINET ON
ROOT FOUNDATION

EXISTING METR PILLAR ON CONCRETE BASE

EXISTING RBS 2102 ON CONCRETE BASE

EXISTING BTS3900AL

EXISTING FREDO CABINET ON CONCRETE BASE

PROPOSED 15.0m HIGH EE/H3G PHASE 8 STREET POLE ON NEW ROOT FOUNDATION
C/W 3 No. MIMO ANTENNAS

PROPOSED EE/H3G WRAP-AROUND CABINET BUILT AROUND BASE OF
PROPOSED STREET POLE

PROPOSED WILTSHIRE CABINET ON ROOT FOUNDATION C/W
3 No. 18/21 RFU'S

PROPOSED WESTERN CABINET ON
ROOT FOUNDATION

EXISTING 12m PHASE 4 SW TOWER WITH
TYPE 1 DIPLEXOR BOX AT BASE TO BE
REMOVED AND GROUND TO BE MADE
GOOD


TARMAC FOOTPATH

CYCLE PATH

TARMAC FOOTPATH

7000

PROPOSED EE SITE PLAN

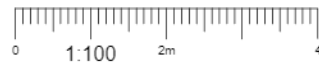

NOTES:

1. ALL DIMENSIONS IN MM UNLESS OTHERWISE NOTED.

PROPOSED CONFIGURATION: HC1a

EQUIPMENT CABINETS			
EXISTING	PROPOSED	TOTAL	
5	2	7	
ANTENNAS			
EXISTING	PROPOSED	TO BE REMOVED	TOTAL
3	6	3	6

Master:	MBNL / EE / H3G:	Project:	Purpose of Issue:	Issue:
M001	MBNL	VENDOR SWAP	Planning	A
Date:	19/09/2020	Revision / Upgrade Description:		
Drawn:	G. Grantham	First Issue		
Checked:	U. Patel			
Approved:	N. Hoy			



Hatfield Business Park
Hatfield
Hertfordshire
AL10 9BW

Tel: 01707 315000
Fax: 01707 319001

Design Consultant & Principal Contractor:



Site Name: UXBRIDGE ROAD DNS

Site ID: N/A

Address: UXBRIDGE ROAD DNS
UXBRIDGE ROAD
LONDON
UB4 0RY

Title: 200 PROPOSED SITE PLAN


Project: VENDOR SWAP

Purpose of Issue: PLANNING

EE Cell ID: 70561	MBNL Cell ID: HGN041	3UK Cell ID: N/A
----------------------	-------------------------	---------------------

Master Drawing No: HGN041_70561_M001_GA_A	Issue: A
--	-------------

1100mm
150mm
110mm

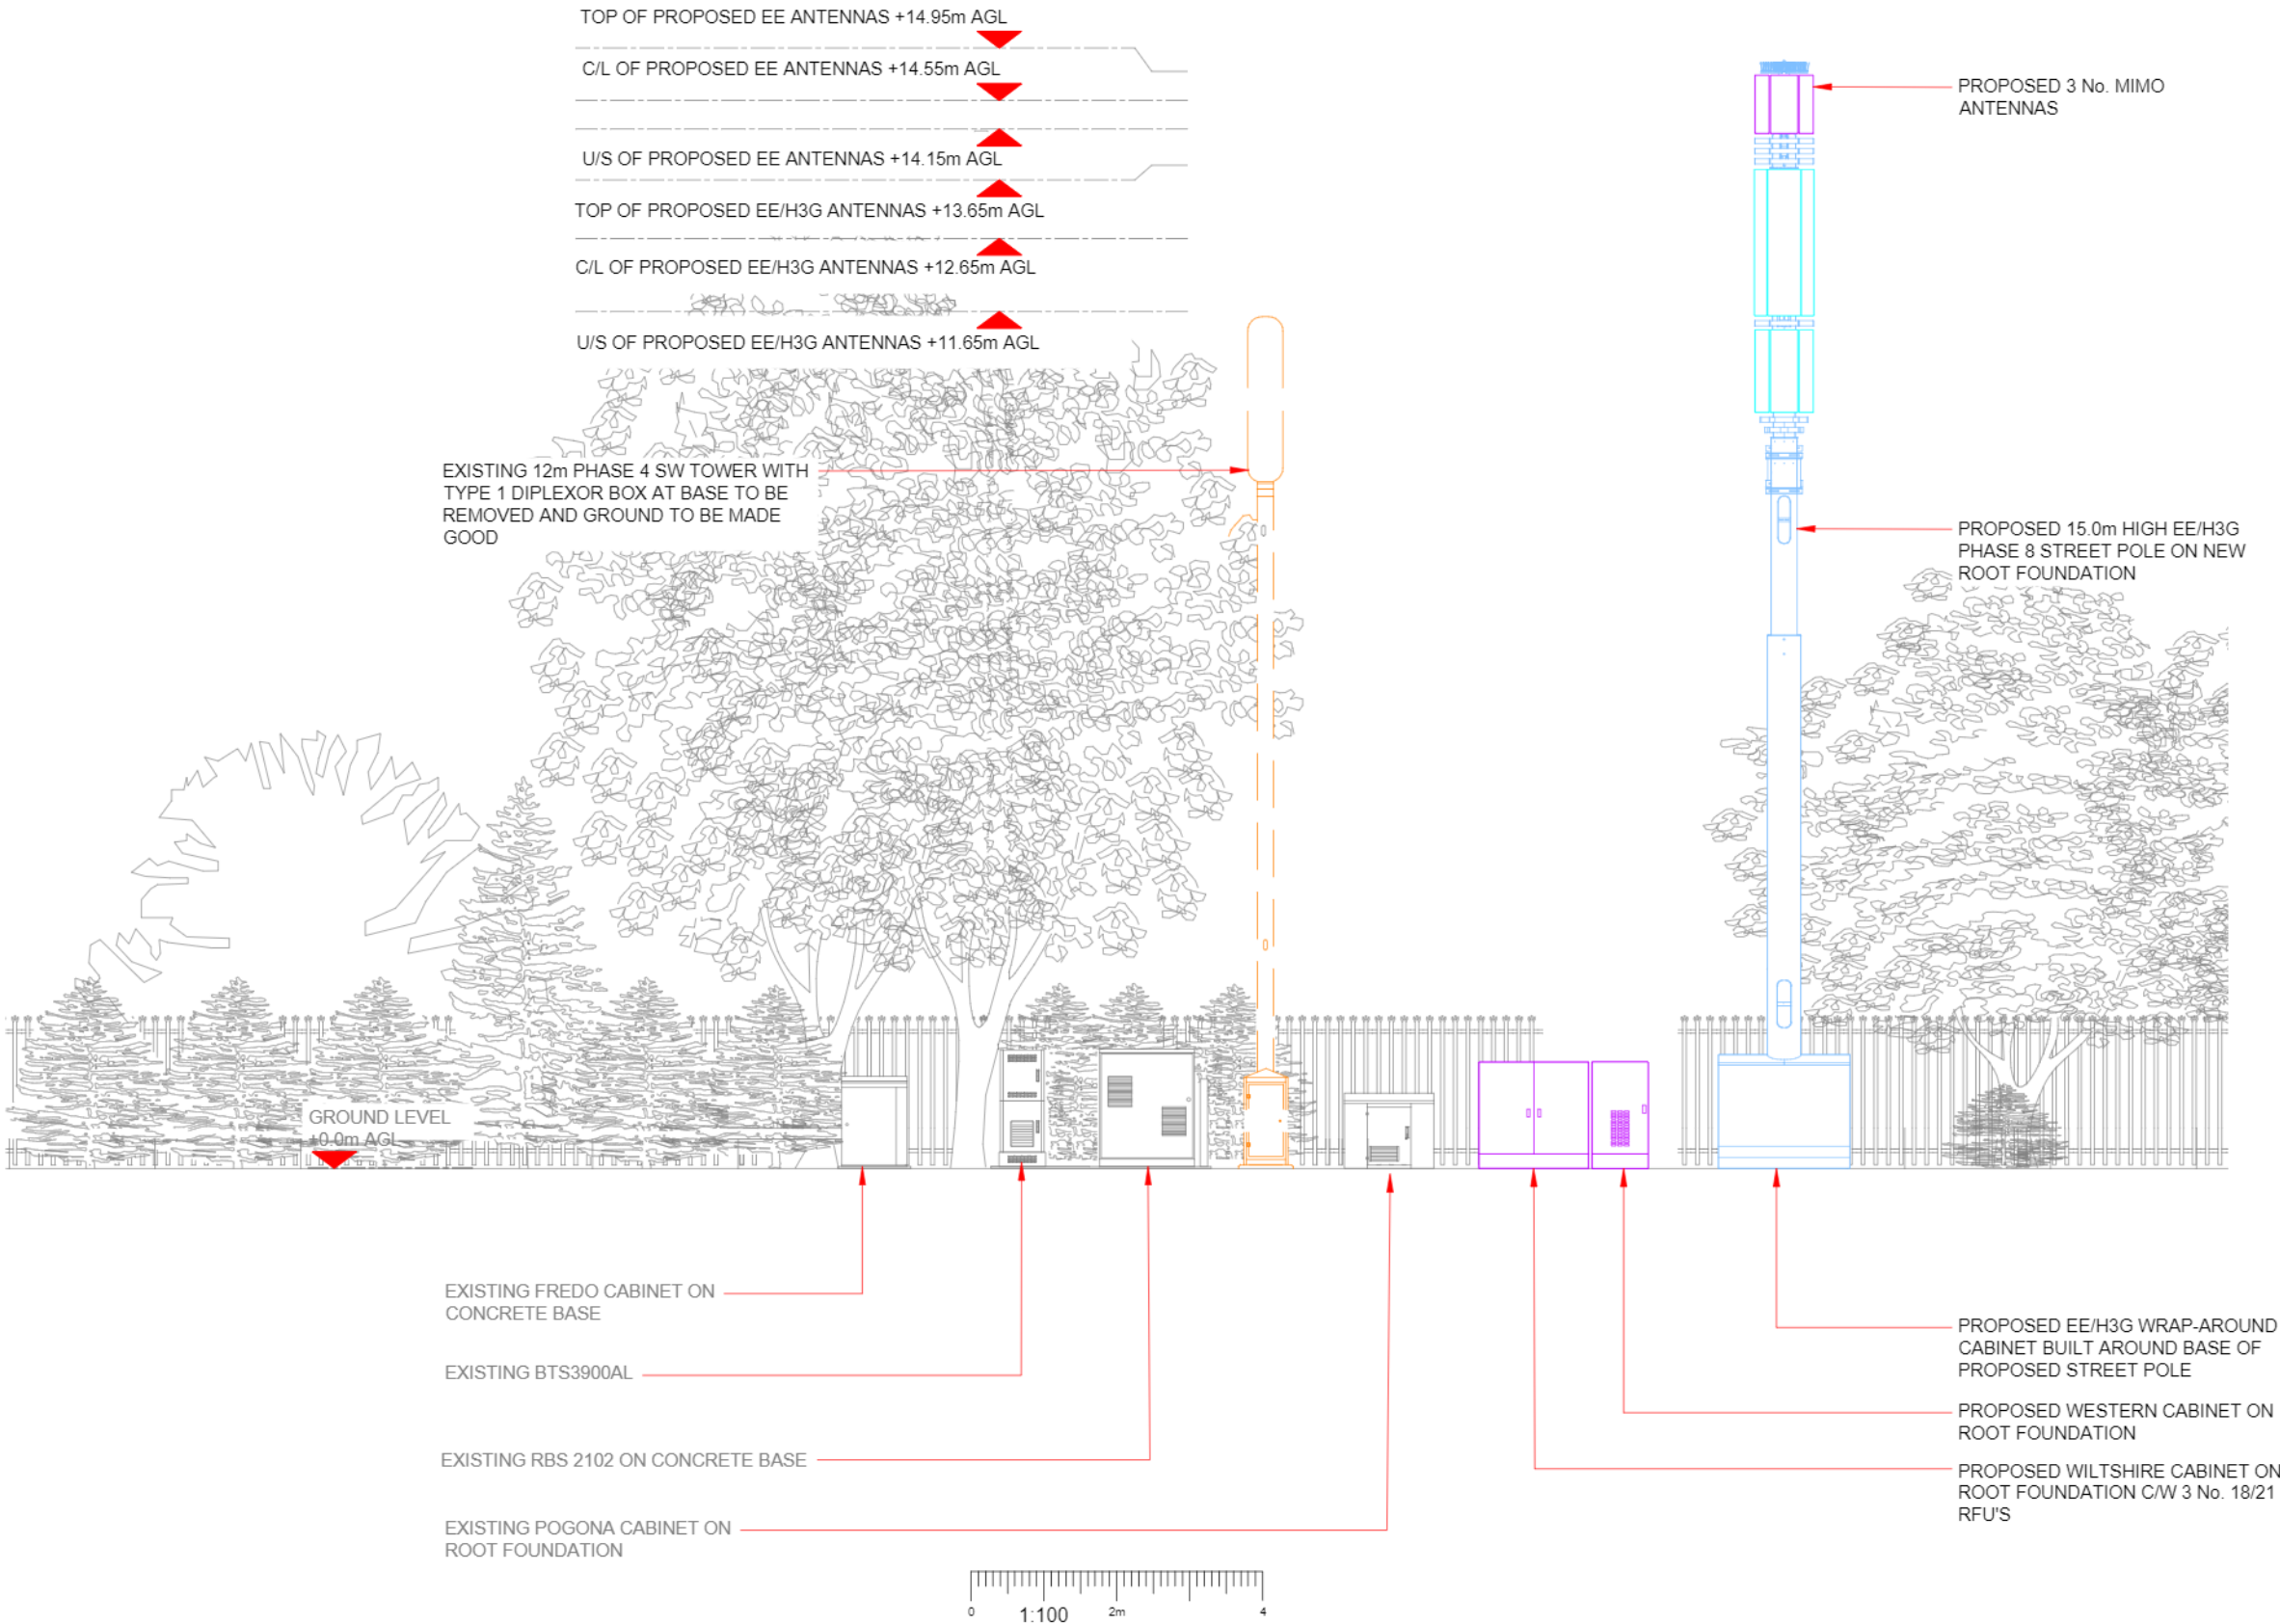

NOTES:

1. ALL DIMENSIONS IN MM UNLESS OTHERWISE NOTED.

PROPOSED CONFIGURATION: HC1a

EQUIPMENT CABINETS			
EXISTING	PROPOSED	TOTAL	
5	2	7	

ANTENNAS			
EXISTING	PROPOSED	TO BE REMOVED	TOTAL
3	6	3	6

Master:	MBNL / EE / H3G:	Project:	Purpose of Issue:	Issue:
M001	MBNL	VENDOR SWAP	Planning	A
Date:	18/09/2020	Revision / Upgrade Description:		
Drawn:	G.Grantham	First Issue		
Checked:	U.Patel			
Approved:	N.Hoy			



Hatfield Business Park
Hatfield
Hertfordshire
AL10 9BW

Tel: 01707 315000
Fax: 01707 319001

Design Consultant & Principal Contractor:



CLARKE
telecom

Unit E, Madison Place, Northampton Road,
Manchester, M40 5AG
Tel: 0161 785 4500 Fax: 0161 785 4501
Web: www.clarke-telecom.com

Site Name:	UXBRIDGE ROAD DNS		
Site ID:	N/A		
Address:	UXBRIDGE ROAD DNS UXBRIDGE ROAD LONDON UB4 0RY		
Title:	250 PROPOSED SITE ELEVATION		
Project:	VENDOR SWAP		
Purpose of Issue:	PLANNING		
EE Cell ID:	MBNL Cell ID:	3UK Cell ID:	
70561	HGN041	N/A	
Master Drawing No: HGN041_70561_M001_GA_A			
Issue: A			