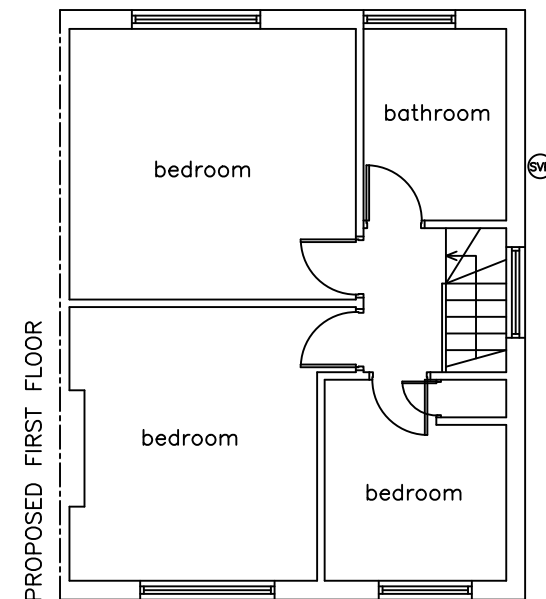
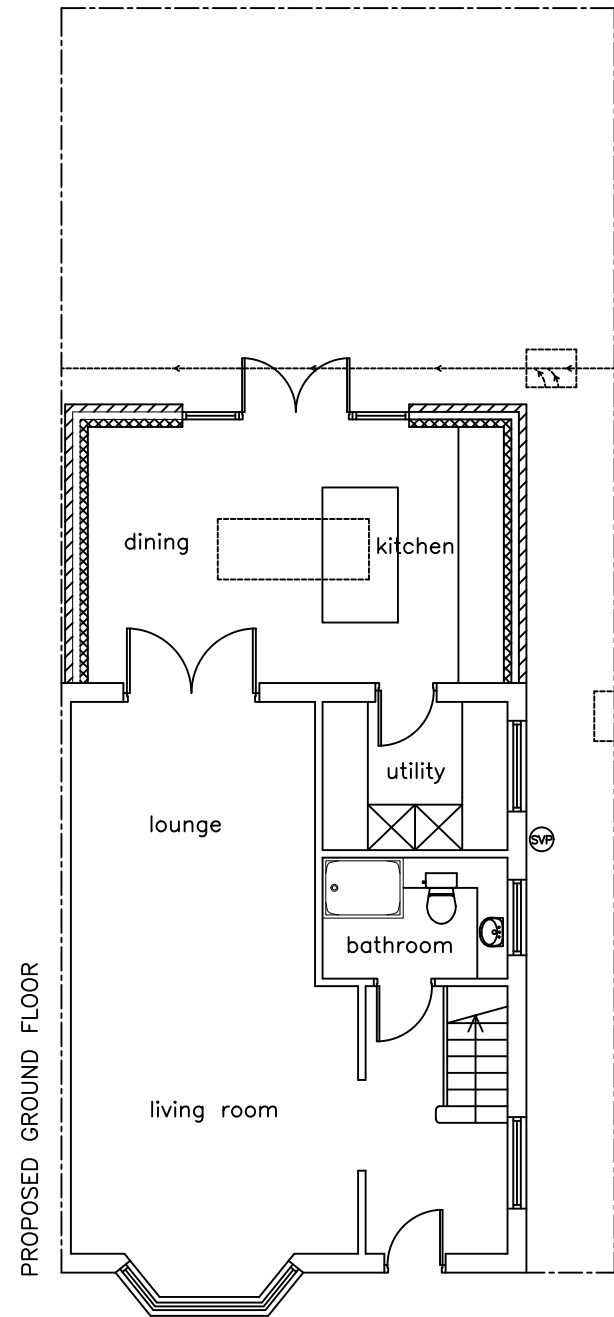
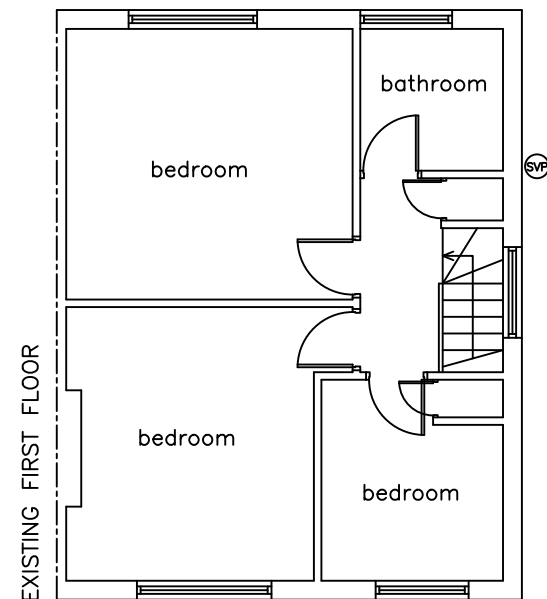
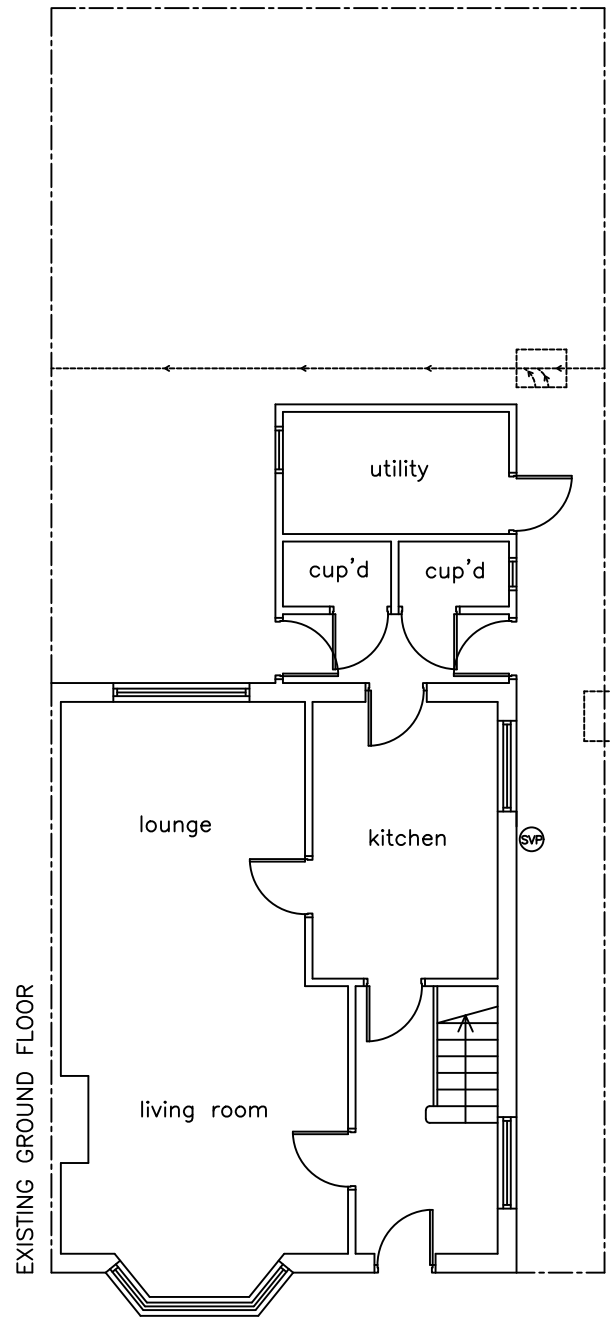


CMPD

ADDRESS:
433 FIELD END ROAD
LONDON
HA4 9NY

DETAILS:
FLOOR PLANS
GROUND FLOOR
REAR EXTENSION

SCALE:
1:100

DATE:
SEPT 2021

SIZE:
A3

DRAWING NO:
433/01