


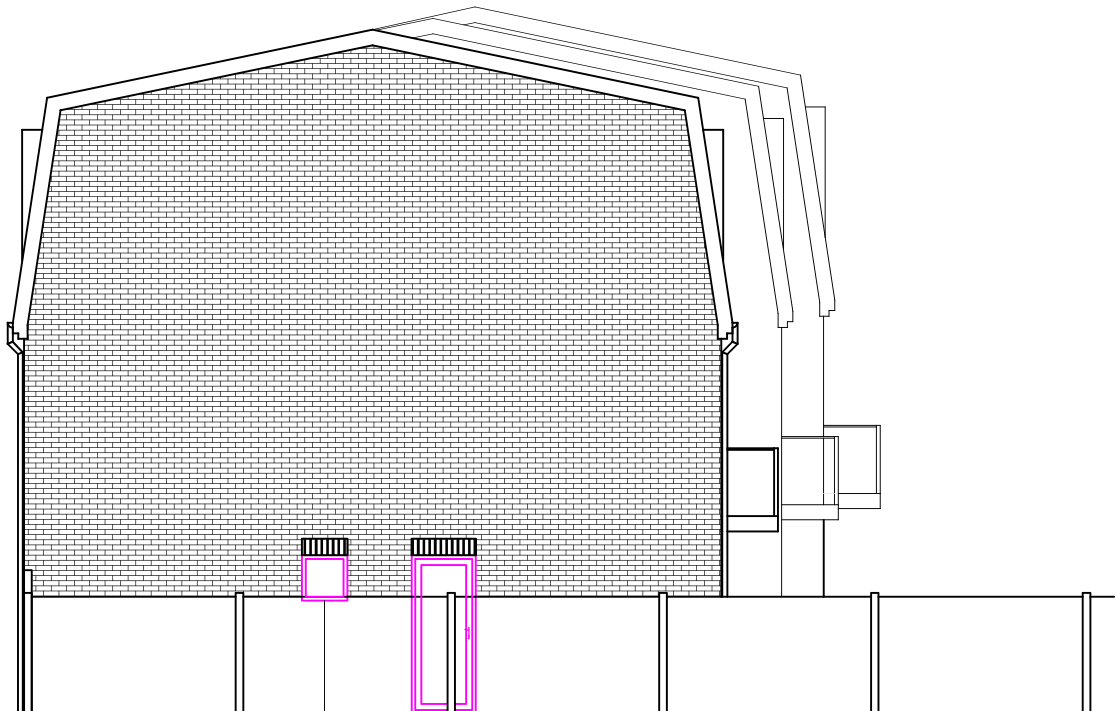

DRIVEWAY


High level, obscured glazing and inward opening window to side elevation

APPLICANT'S SITE  
(6 Dene Road, Northwood,  
Middlesex, HA6 2AA)

SIDE ELEVATION - SOUTH

Proposed materials

- |         |                                                    |               |   |
|---------|----------------------------------------------------|---------------|---|
| General | - New materials in exterior work to match existing | Windows       | - White to match existing<br>- Side window: high level, obscured glazing and inward opening window to side elevation |
| Roof    | - Dark brown roof tiles                            | Doors         | - White to match existing                                                                                            |
| Walls   | - Facing brickwork                                 | RWP & Gutters | - Silver steel   |

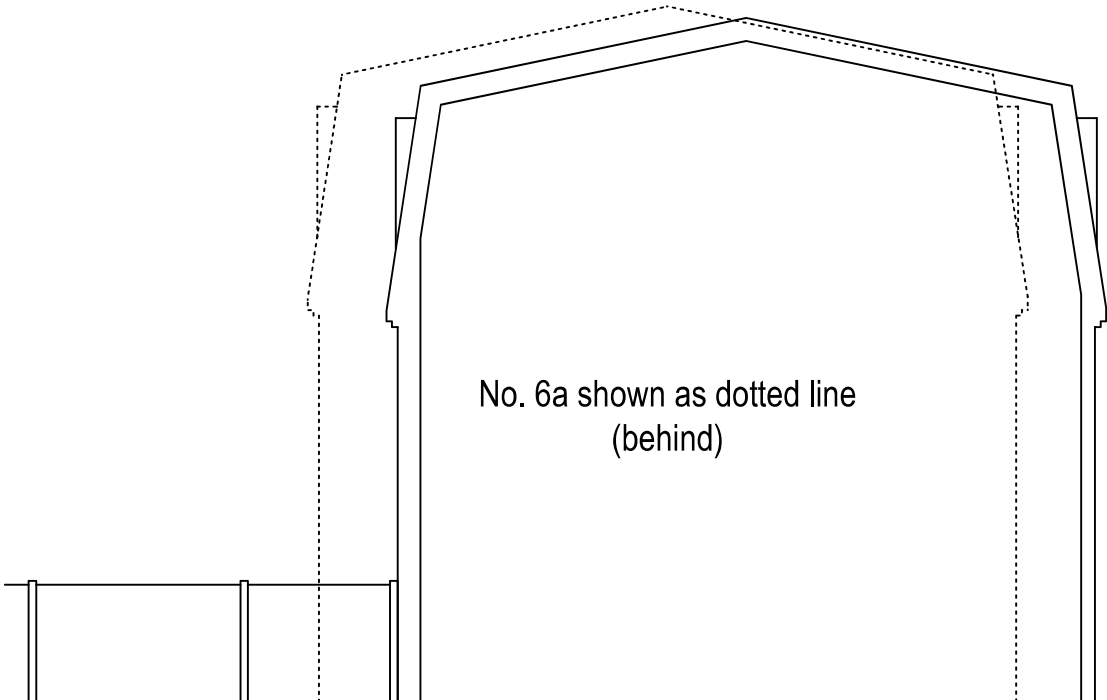

No. 6a shown as dotted line  
(behind)

DRIVEWAY

APPLICANT'S SITE  
(6 Dene Road, Northwood,  
Middlesex, HA6 2AA)


SIDE ELEVATION - NORTH

Purpose - Householder planning application

|   |                                                           |                     |
|---|-----------------------------------------------------------|---------------------|
| All dimensions to be checked on site.<br>All omissions & discrepancies to be reported to the designer.                            | PROJECT:<br>6 Dene Road, Northwood,<br>Middlesex, HA6 2AA | DATE:<br>01/09/2021 |
| © SSK architects owns the copyright of this drawing which must not be reproduced in whole or part without the written permission. | DWG NO:<br><b>16 PROP ELEVS</b>                           | REVISION:           |



tel : 0796 222 3141  
email : sandeep@sskarchitects.co.uk

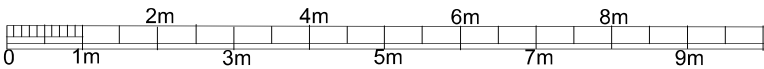

scale - 1 : 100 @ A3

PROPOSED