

- a

b

c

d

e

f

g

h

i
- red buff brick

red buff brick - vertically stacked

red buff brick - stack bond

ppc aluminium windows and doors


ppc aluminium skylight

ppc aluminium garage door


ppc aluminium gutter and down pipe

tilled roof

timber gate

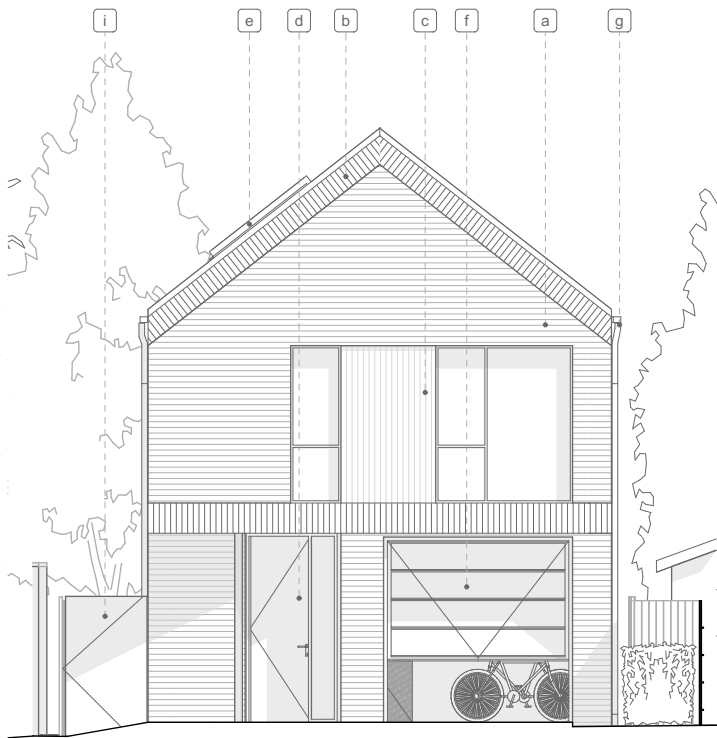

1:100
Proposed West Elevation

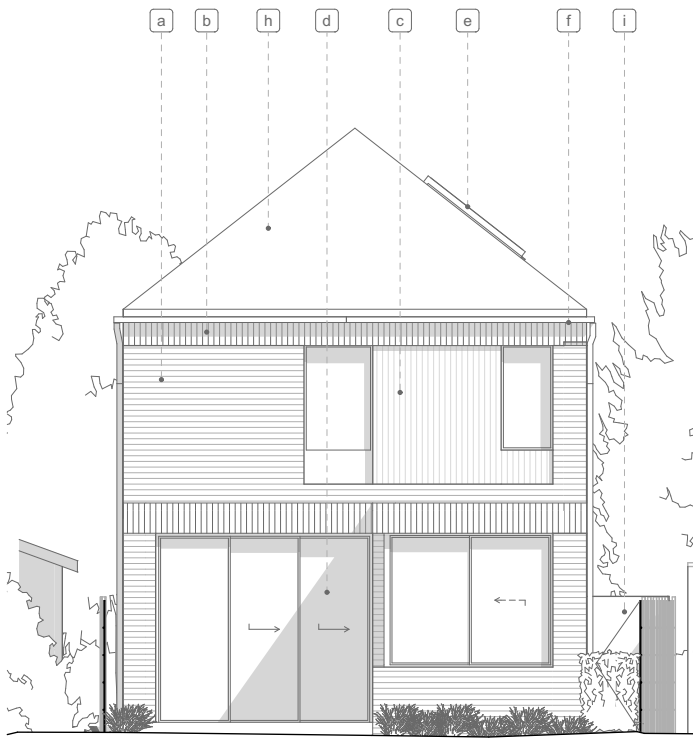

1:100
Proposed East Elevation

Scale @ A3: **1:100**

0 1 2 3 4 5

NOTE: This drawing is to be scaled for planning purposes only

Project: **251 Long Lane**

Address: **251 Long Lane,
Uxbridge, UB10 9JP**

Client: **Arif Sheikh**

Drawing: **Proposed East & West Elevation**

LLH - OBA - 00 - ZZ - DR - A - 0451 -

Status: **Initial Design** OBA proj no: **359**

1 - WIP	Initial Design	Work in Progress
rev	description	date

ob
architecture.

The Dispensary, 5-6 The Square, Winchester, SO23 9ES
01962 865344 info@obarchitecture.co.uk www.obarchitecture.co.uk