

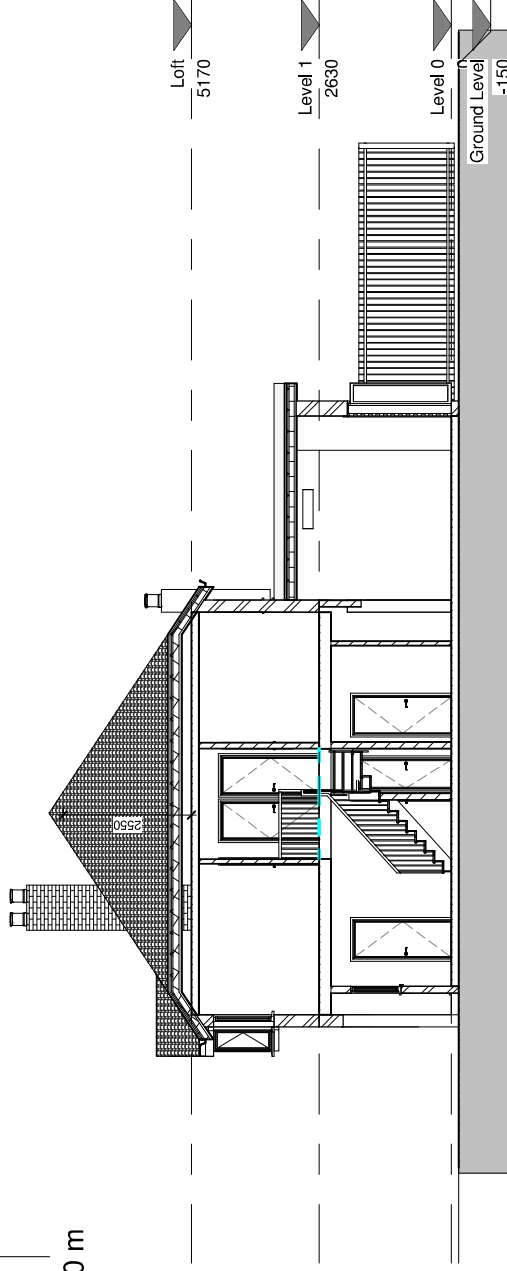


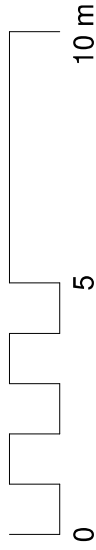

Existing - Section 2

1
1 : 100

Roof Calculation
Hip to Gable
 (8.49 x 4.58 x 2.53)/6
 18.26m³
Dormer
 (6.07 x 3.89 x 2.59)/2
 30.57m³
Total
 48.83m³

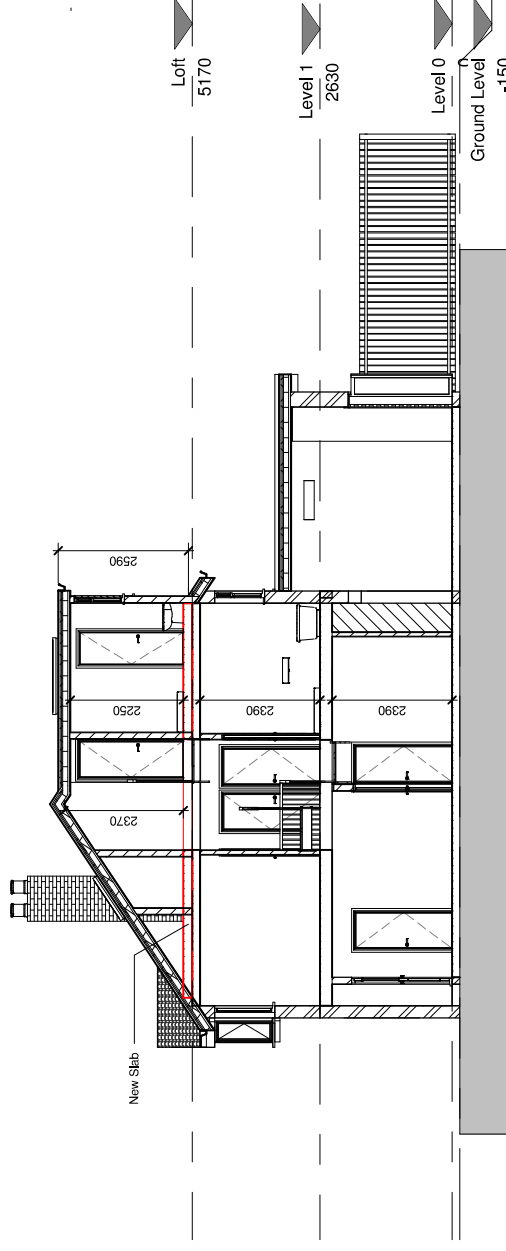

Proposed - Section 2

2
1 : 100