



Roof Calculation
Hip to Gable
(8.49 x 4.58 x 2.53)/6
18.26m²
Dormer
(6.07 x 3.89 x 2.59)/2
30.57m²
Total
48.83m²

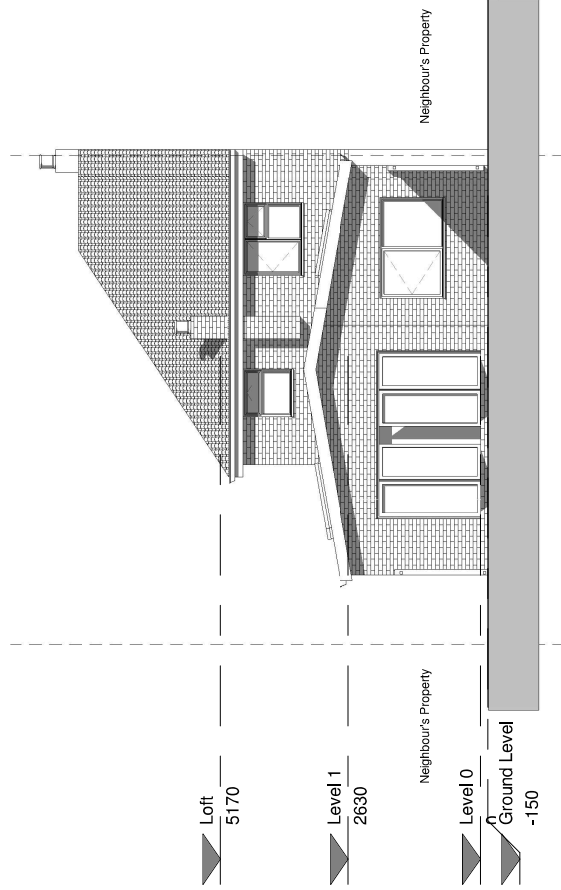

Rear elevation - Existing

1

1 : 100

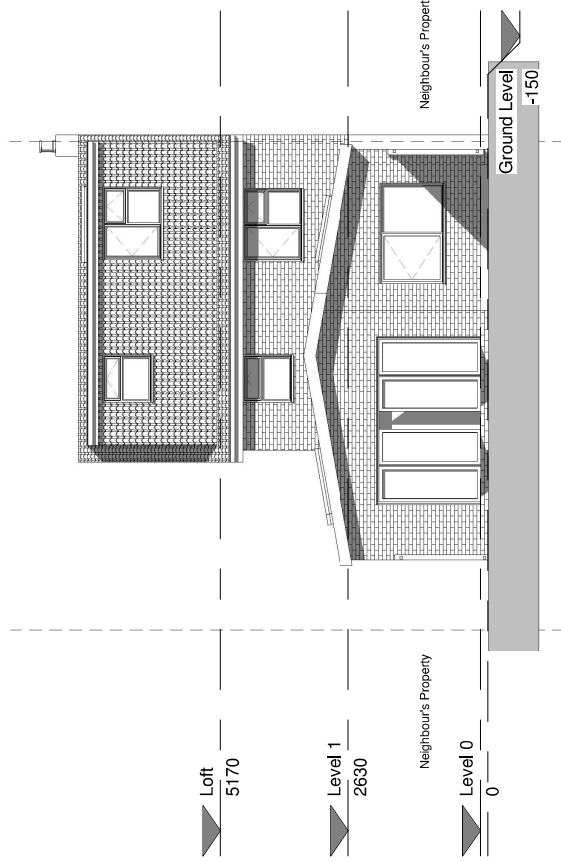

Rear elevation - Proposed

2

1 : 100