
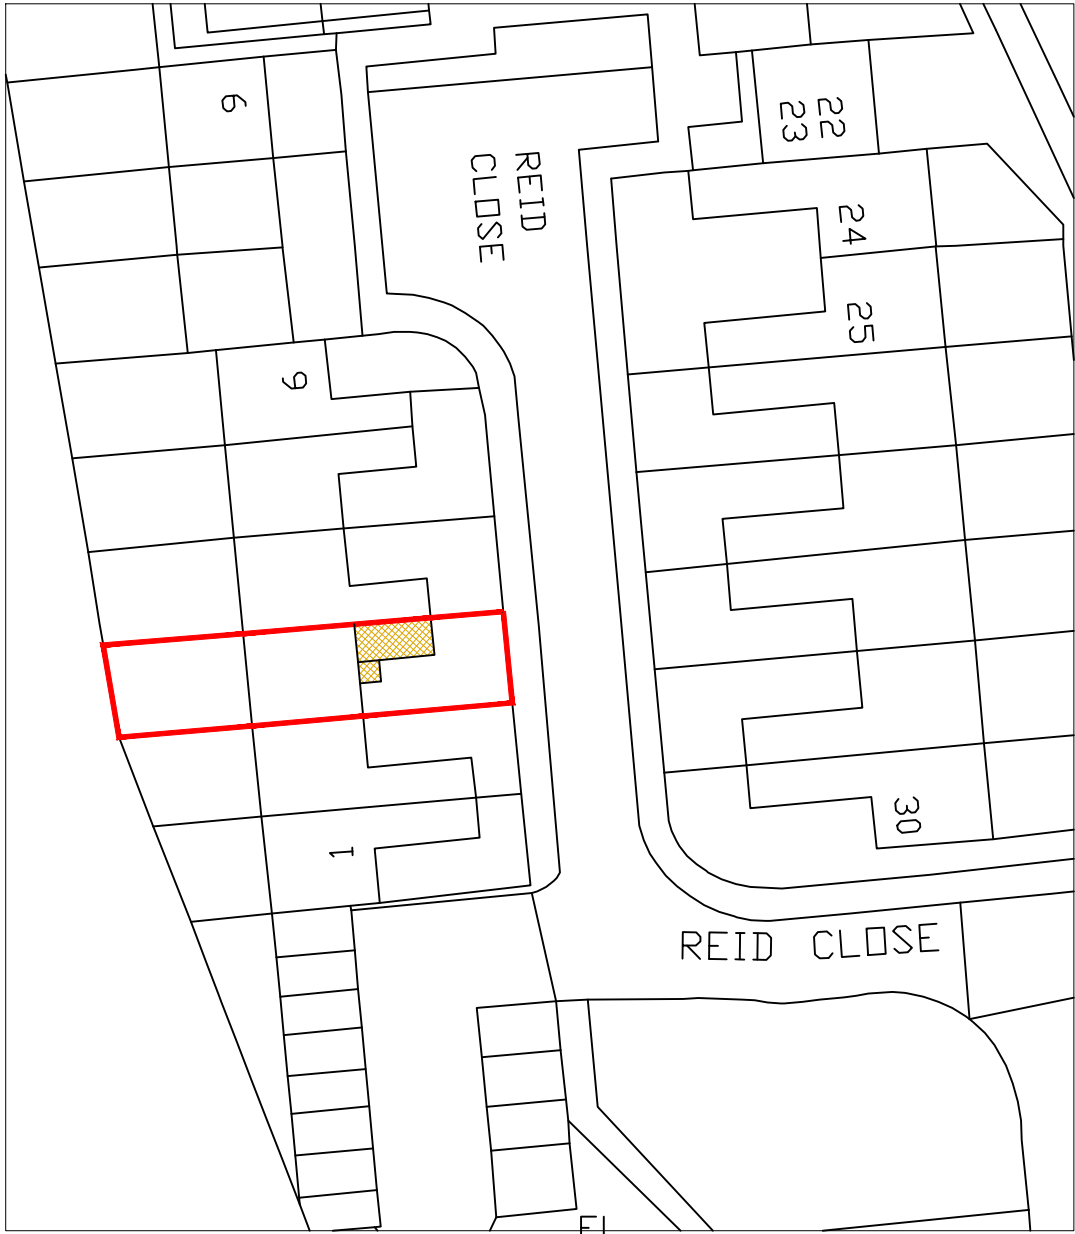



EXISTING BLOCK PLAN

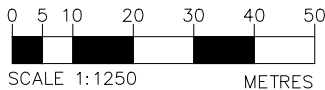


LOCATION MAP


	SITE 3 Reid Close Pinner HA5 2QD	
DRAWING NO: 2021169.PA.101	DRAWING TITLE OS MAP, LOCATION MAP	Scale @ A3: AS SHOWN Revision: P01

Existing Ground Floor Plan

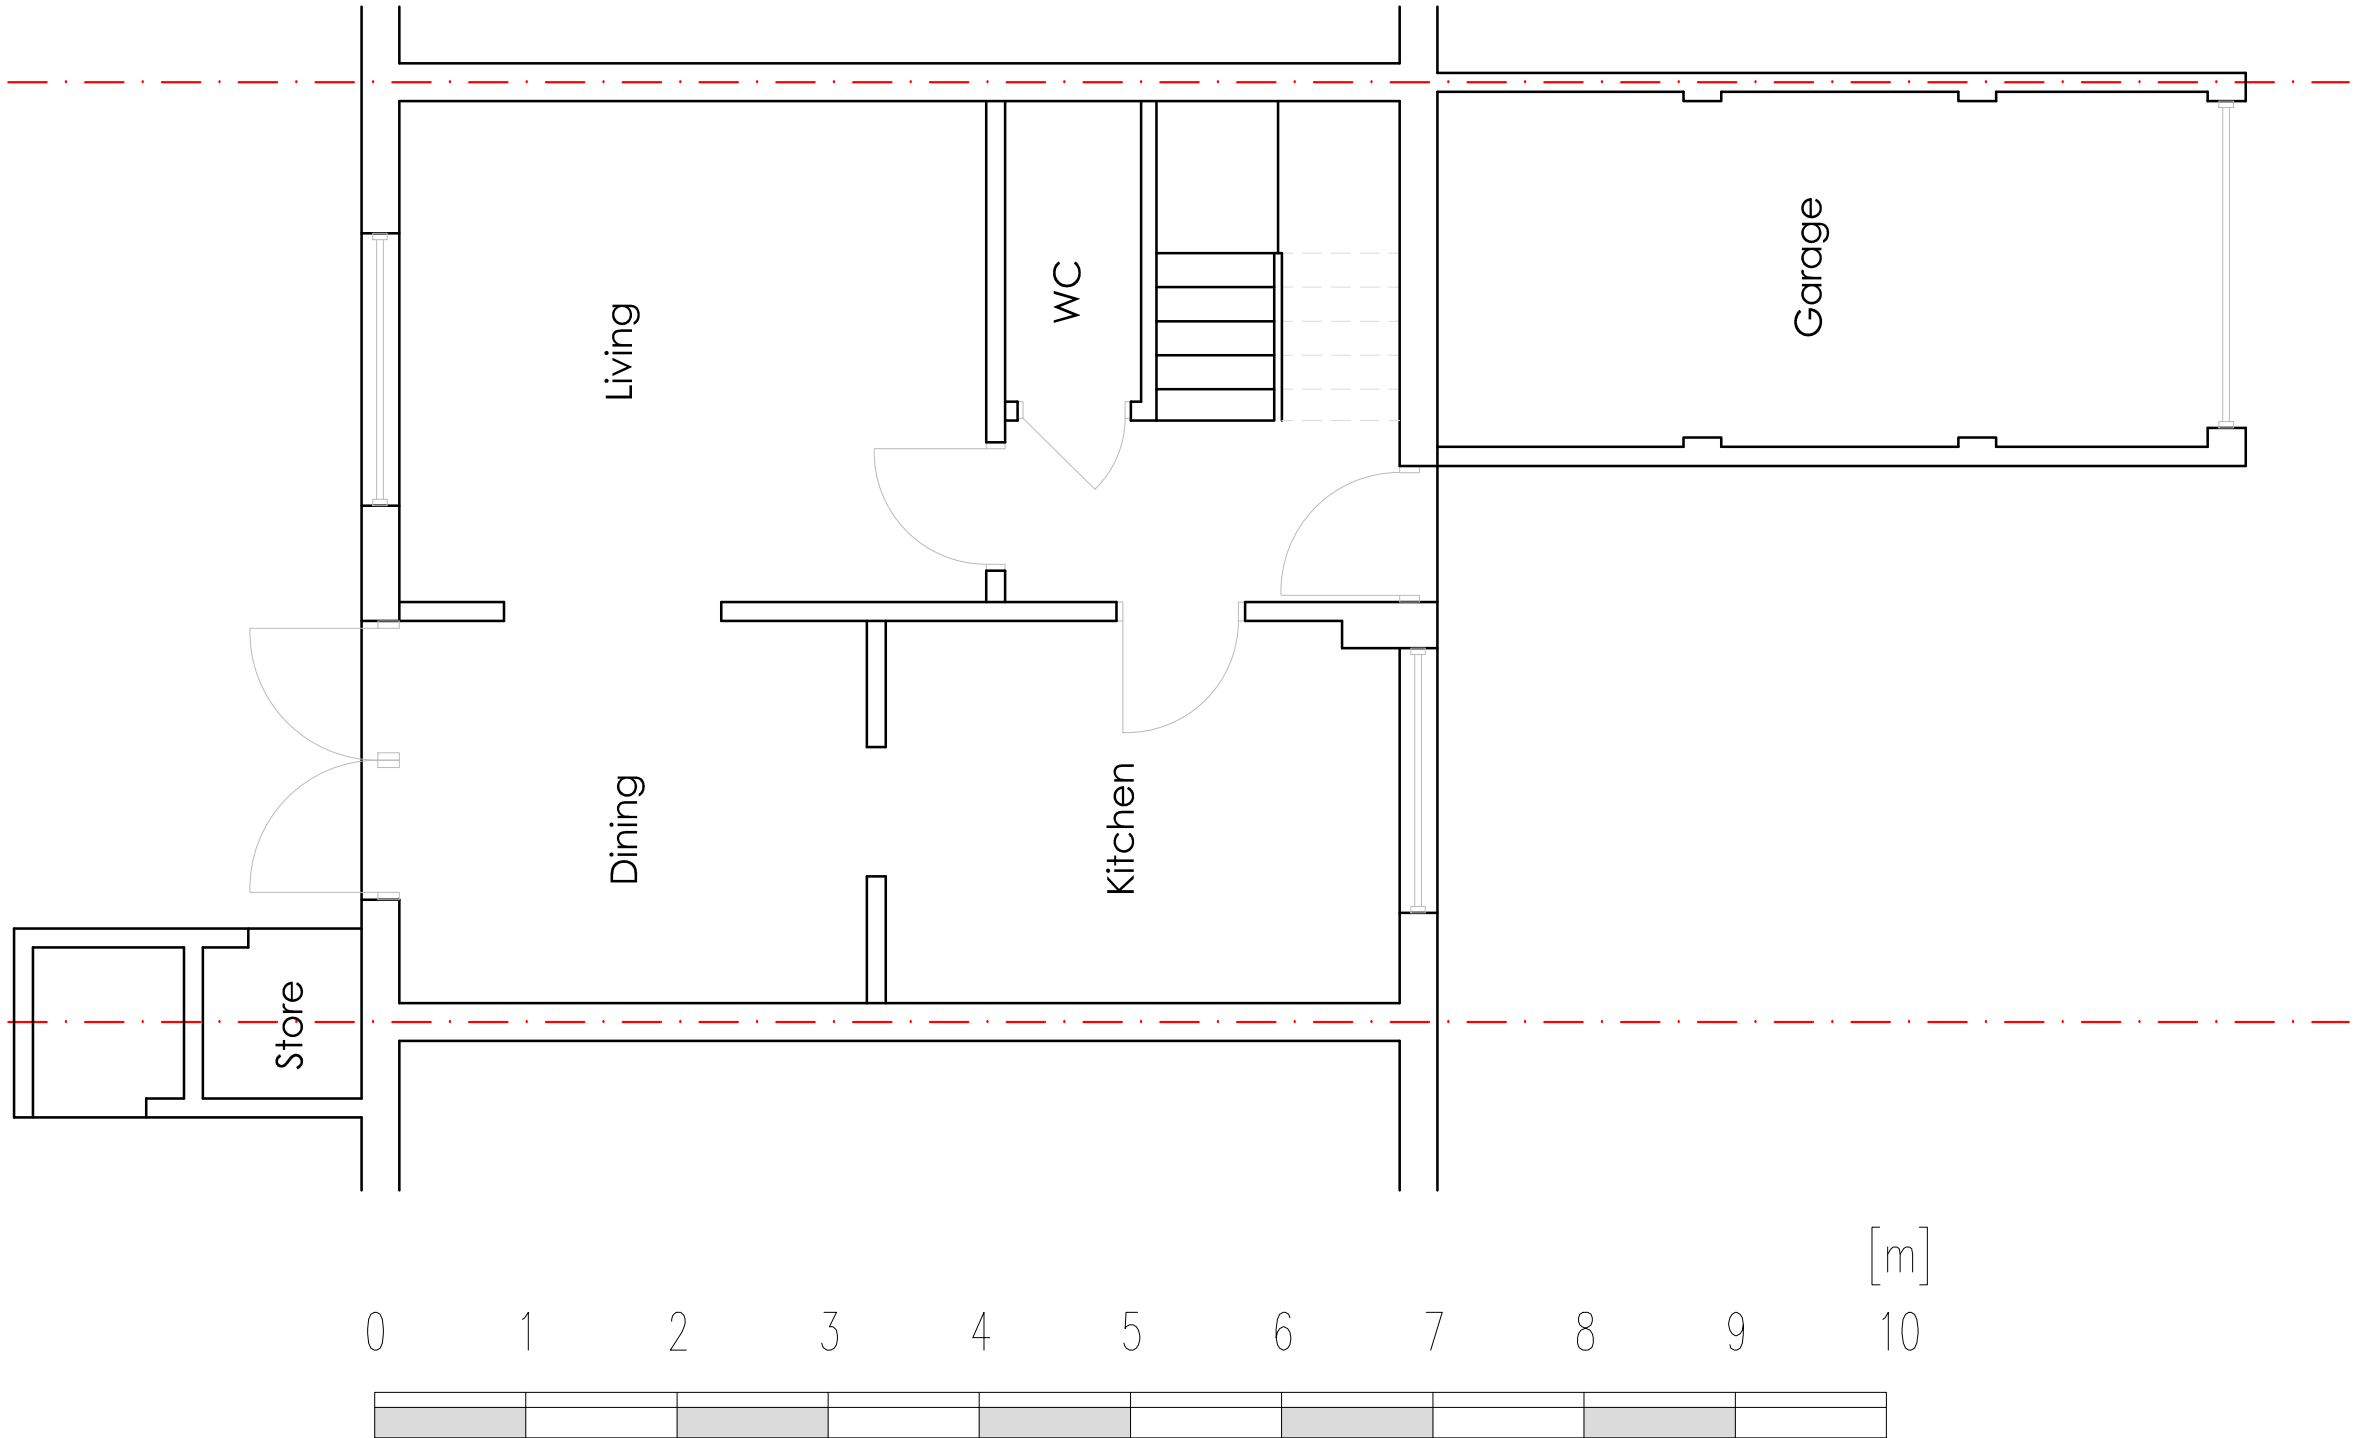

 Revision notes:			CLIENT	SITE	Date:		Planning Application Party Wall Survey		
Rev:	Date:	Notes:							
P01	03.10.2021	For Planning Approval							
			DRAWING NO:	DRAWING TITLE	Scale @ A3:	Revision:			
			2021169,PA102	Existing Ground Floor Plan	1:50	P01			
							www.krndesignstudio.com www.sheladiya.com		

Proposed Ground Floor Plan

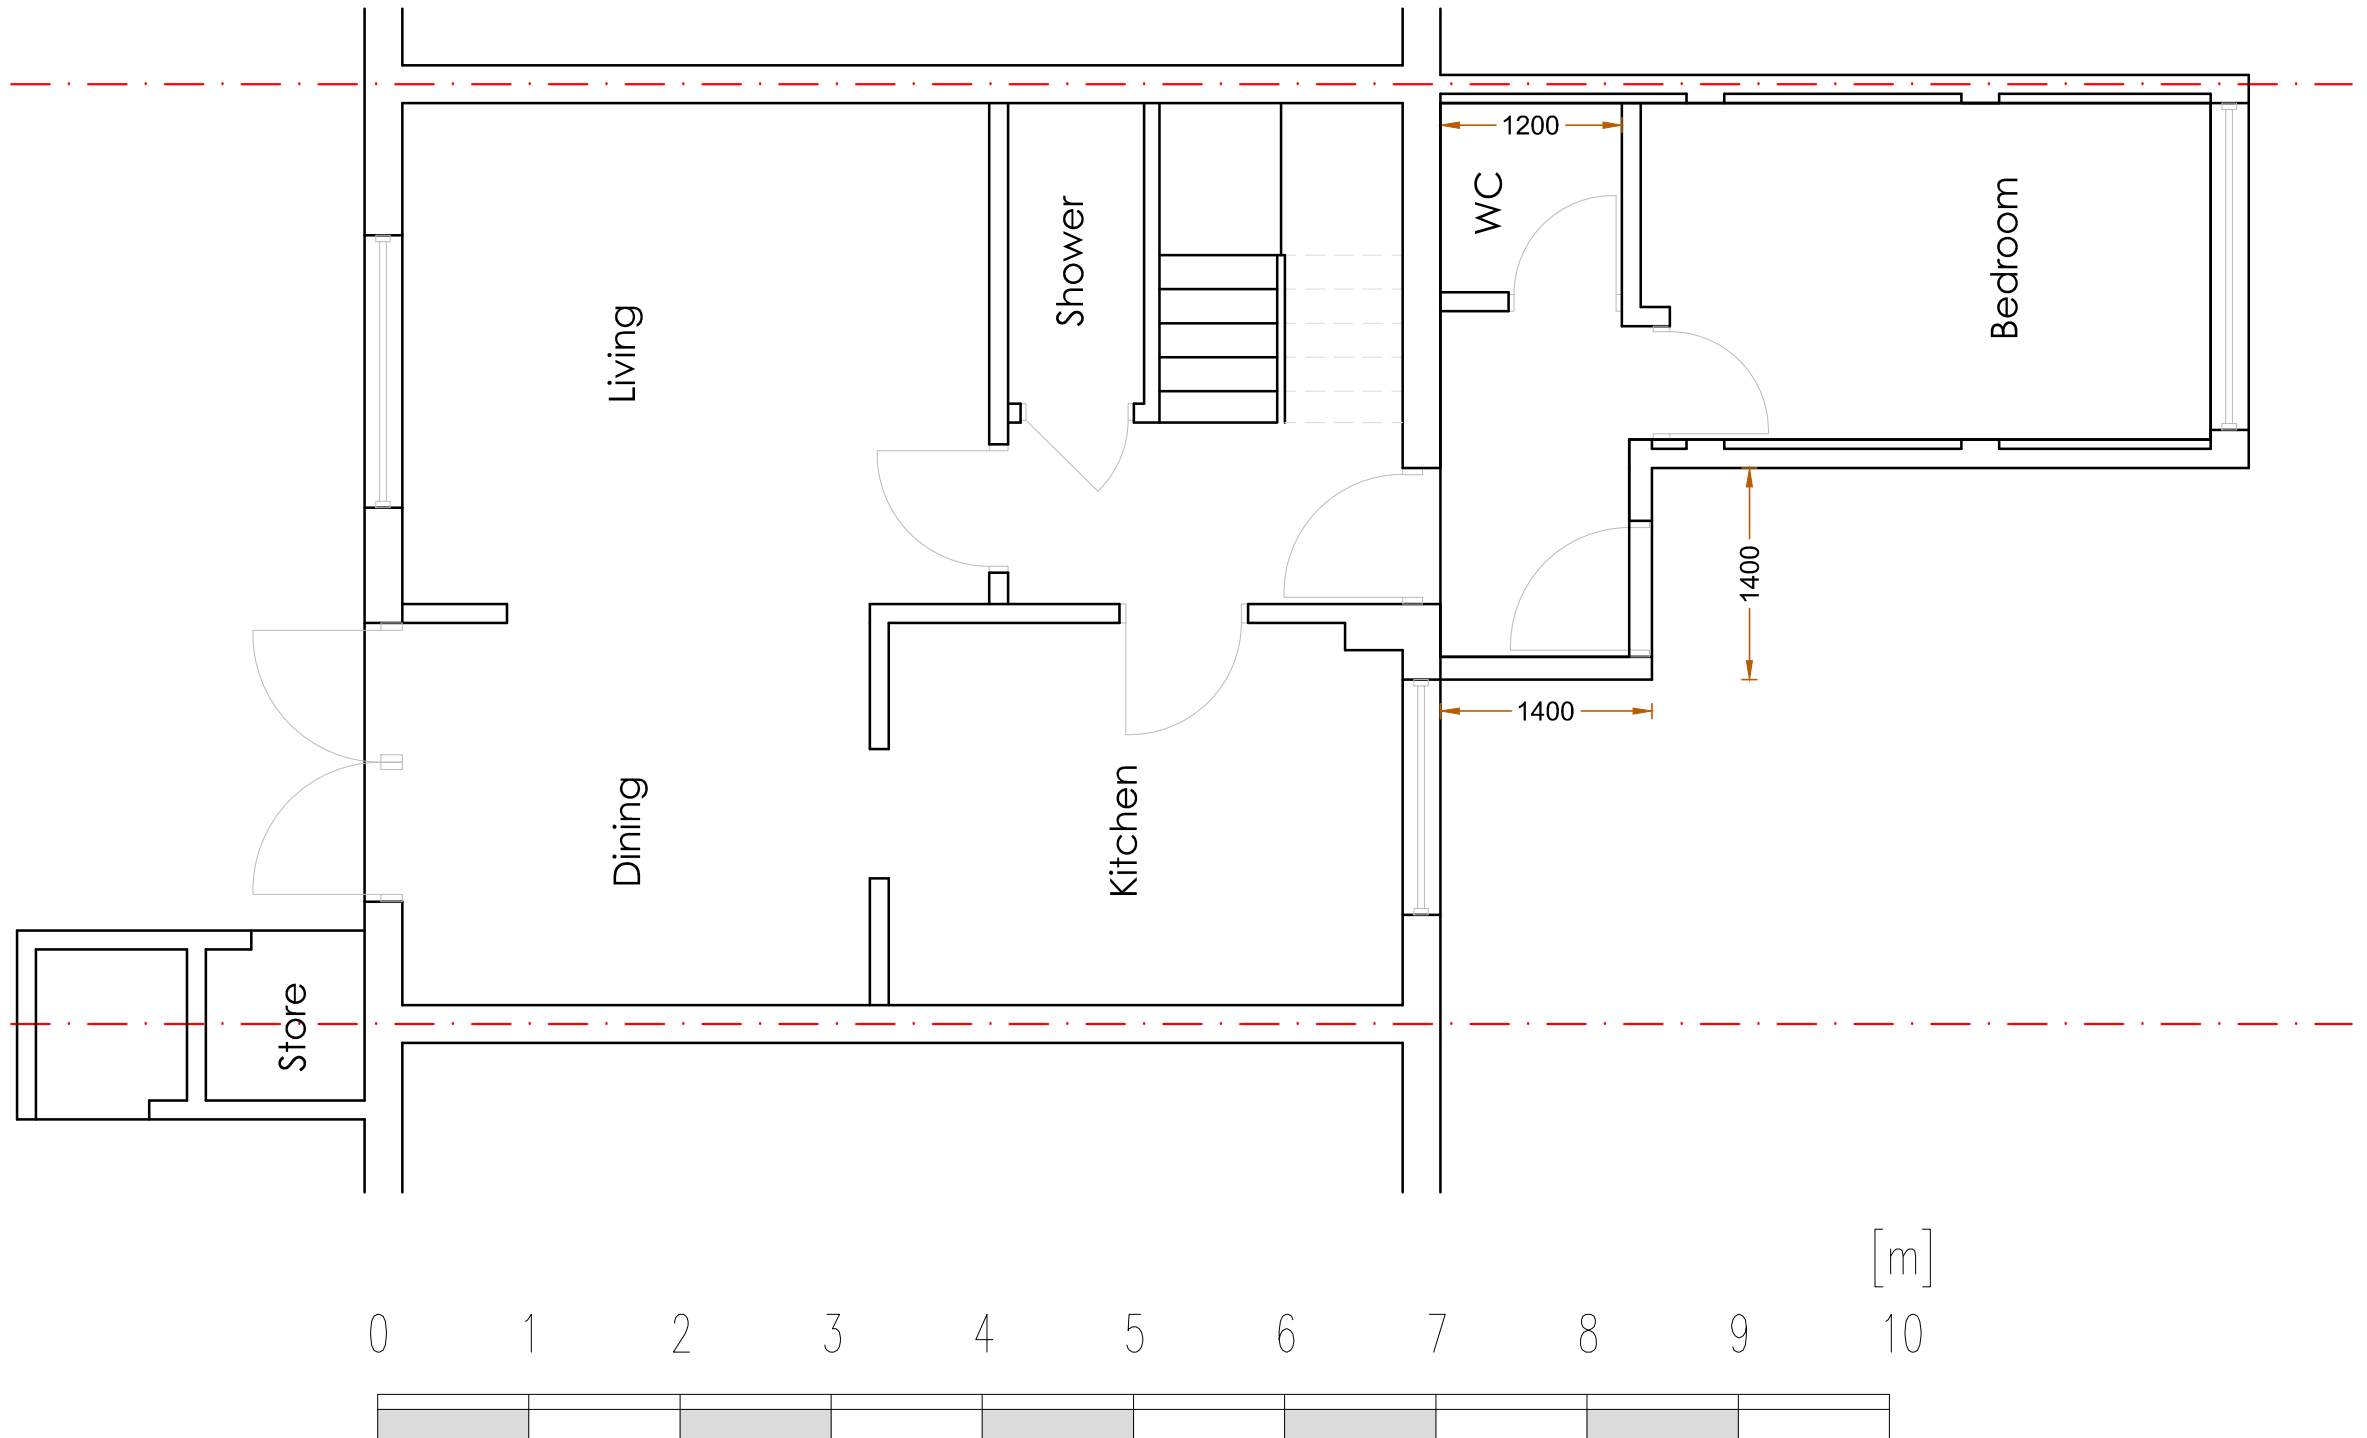

Revision notes:		
Rev:	Date:	Notes:
P01	03.10.2021	For Planning Approval

CLIENT
DRAWING NO:
2021169,PA102

SITE
3 Reid Close Pinner HA5 2QD
DRAWING TITLE
Existing Ground Floor Plan

Date:
03.10.2021
Scale @ A3:
1:50
Revision:
P01





KRN
DESIGN STUDIO

**Planning Application
Party Wall Survey**


info@sheladiya.com
020 3129 9374

www.krndesignstudio.com
www.sheladiya.com


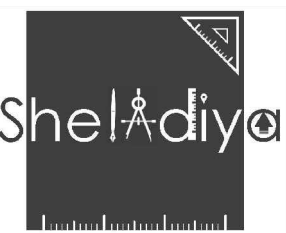


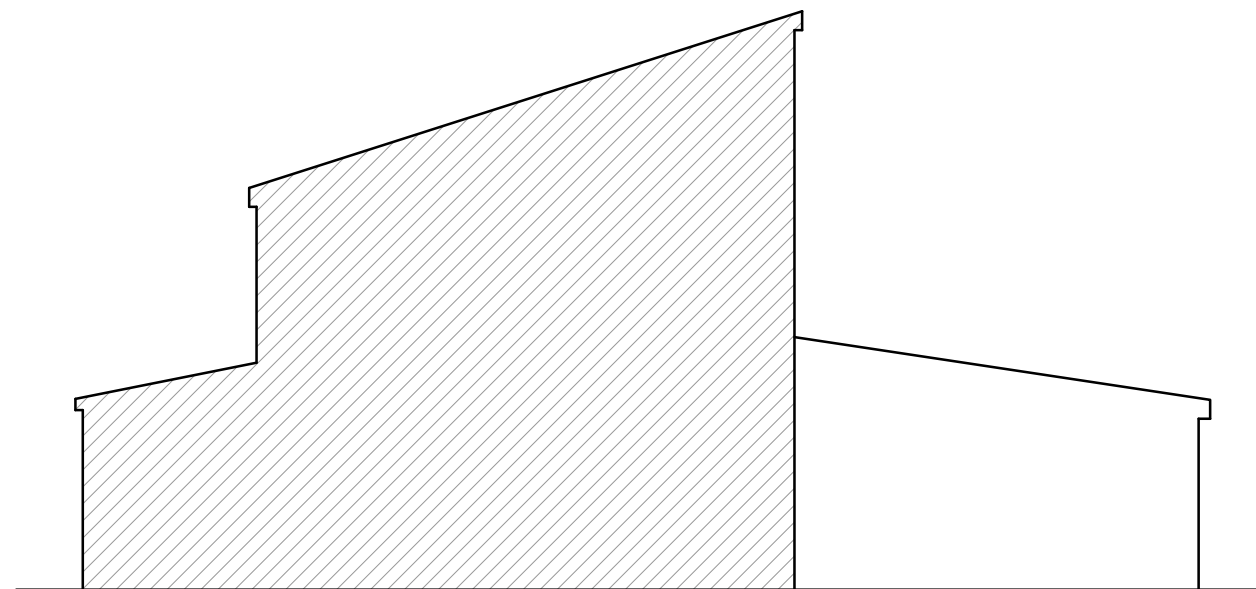

Existing Side Elevation

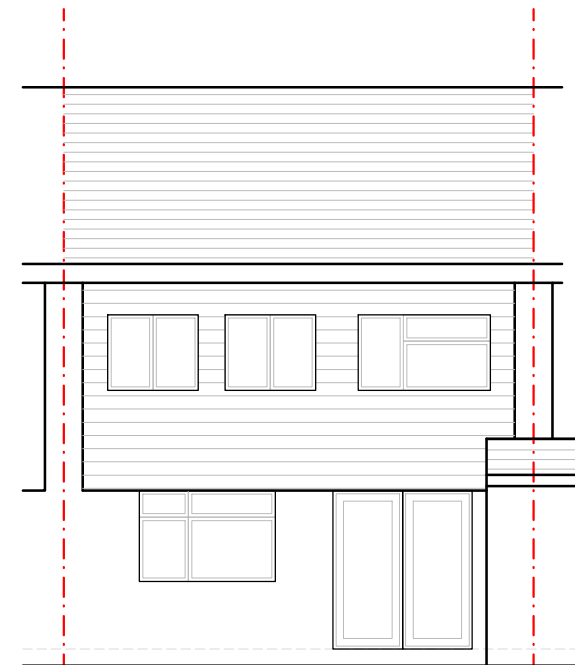

Existing Rear Elevation

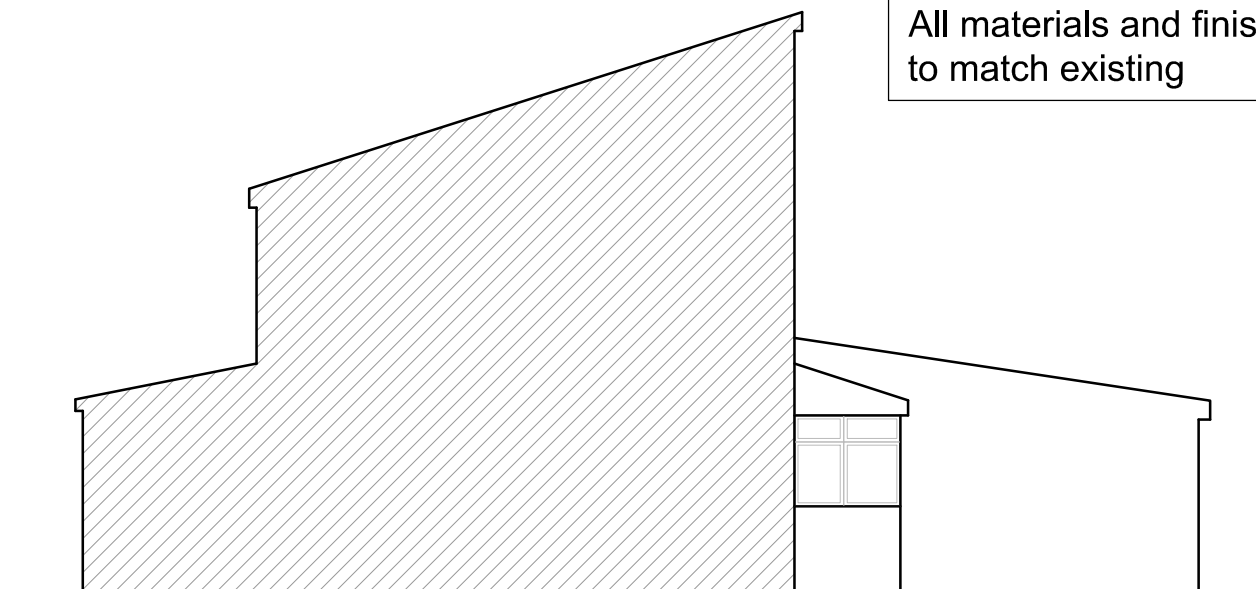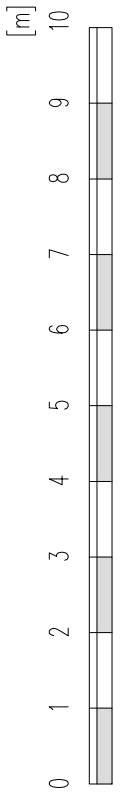

Proposed Side Elevation

All materials and finishes
to match existing

No changes proposed
to Rear elevation

Revision notes:		
Rev:	Date:	Notes:
P01	03.10.2021	For Planning Approval


CLIENT
DRAWING NO: 2021169,PA104


SITE 3 Reid Close Pinner HA5 2QD
DRAWING TITLE Existing & Proposed Elevations

Date: 03.10.2021
Scale @ A3: 1:50
Revision: P01




**Planning Application
Party Wall Survey**
info@sheladiya.com
020 3129 9374
www.krndesignstudio.com
www.sheladiya.com

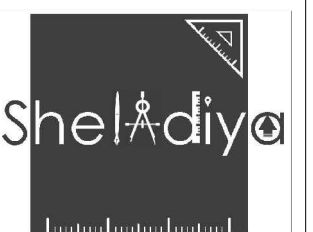


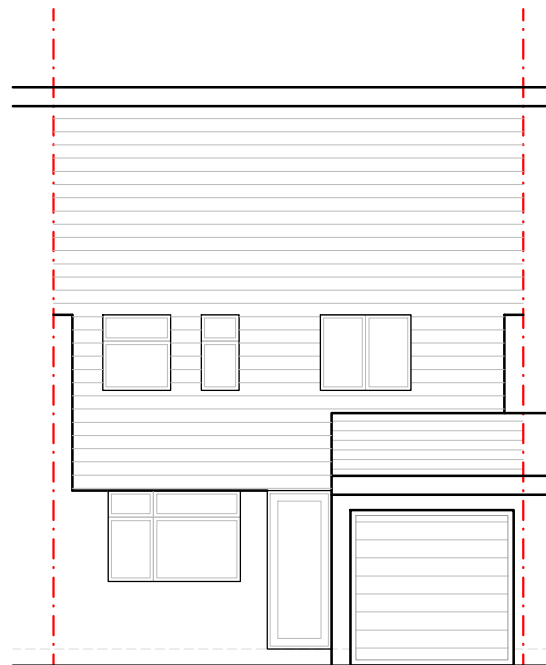


Existing Front Elevation

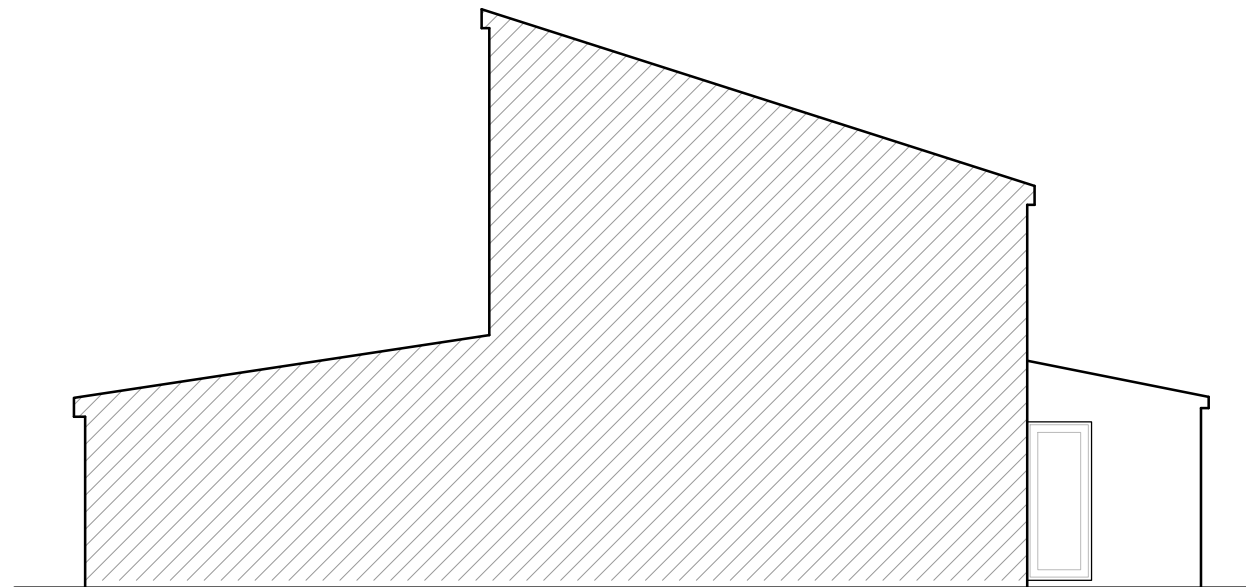

Existing Side Elevation

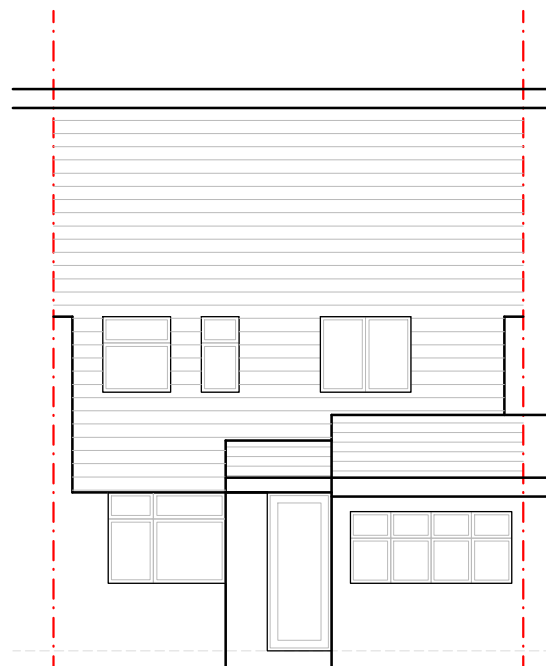


Proposed Front Elevation

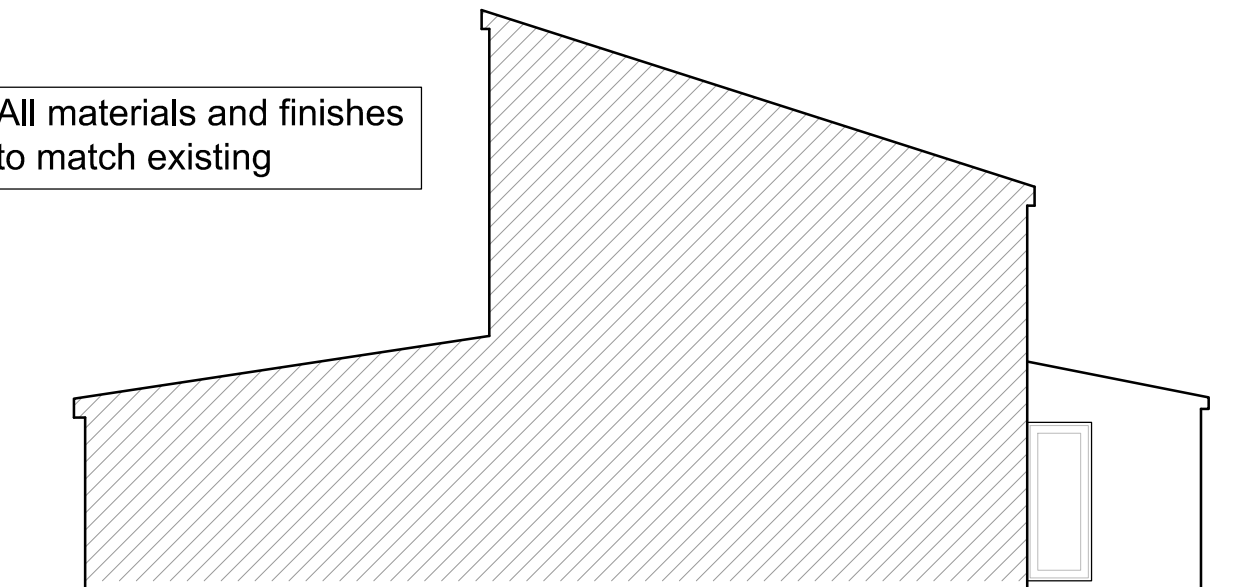

Proposed Side Elevation (No Changes)

All materials and finishes
to match existing

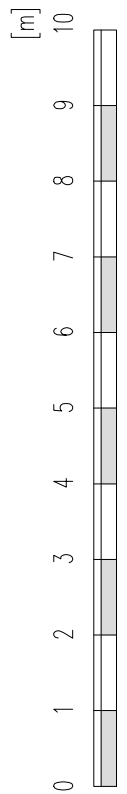

Revision notes:		
Rev:	Date:	Notes:
P01	03.10.2021	For Planning Approval

CLIENT
DRAWING NO: 2021169,PA105

SITE 3 Reid Close Pinner HA5 2QD
DRAWING TITLE Existing & Proposed Elevations

Date: 03.10.2021
Scale @ A3: 1:50
Revision: P01



Planning Application
Party Wall Survey

info@sheladiya.com
020 3129 9374

www.krndesignstudio.com
www.sheladiya.com

