
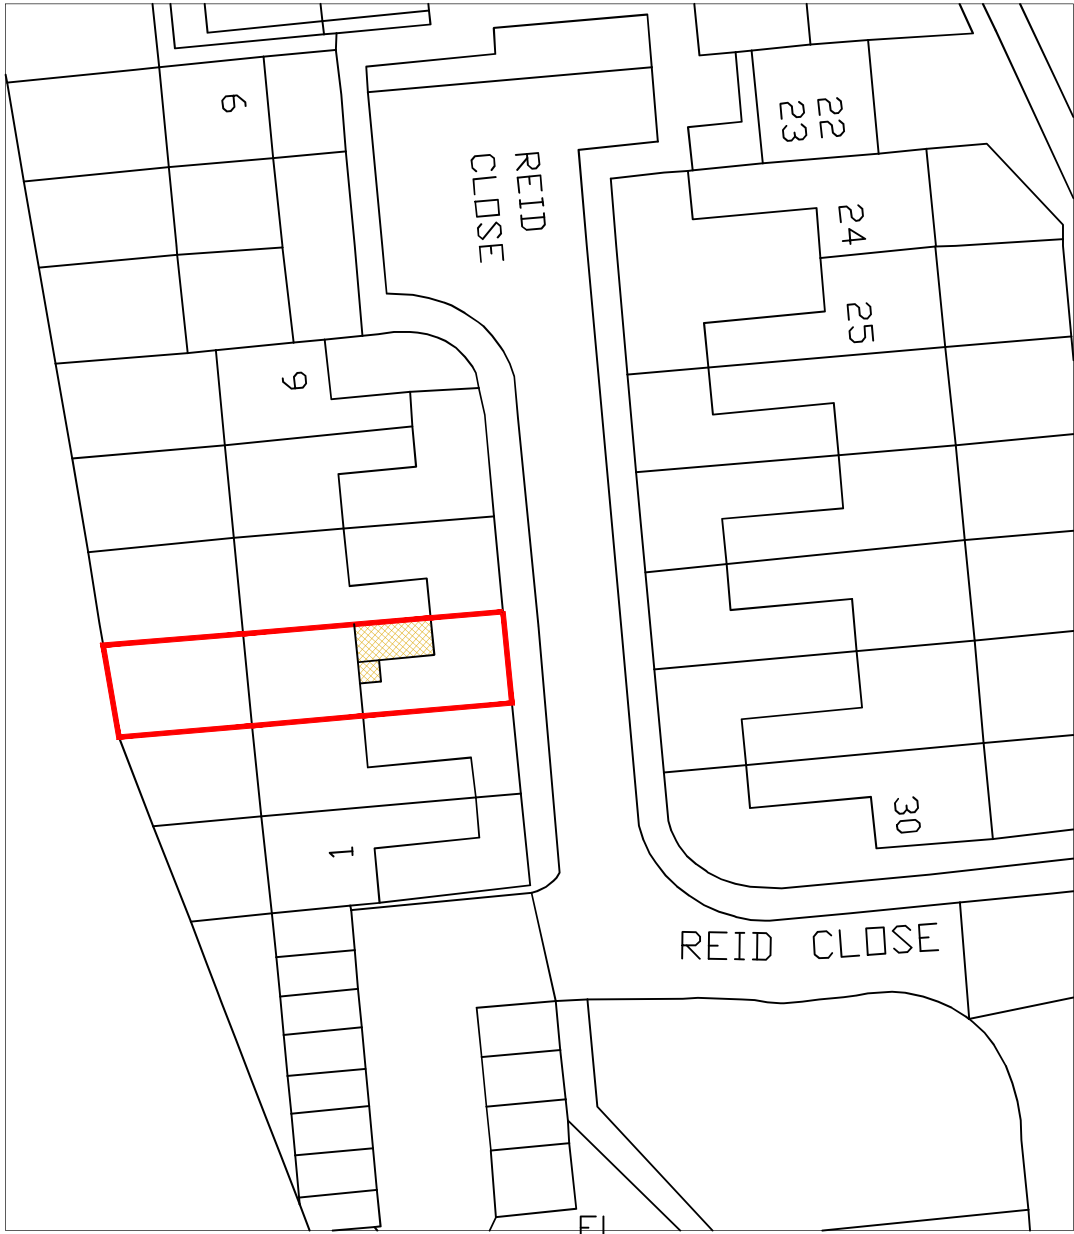
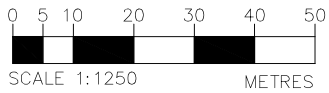



EXISTING BLOCK PLAN

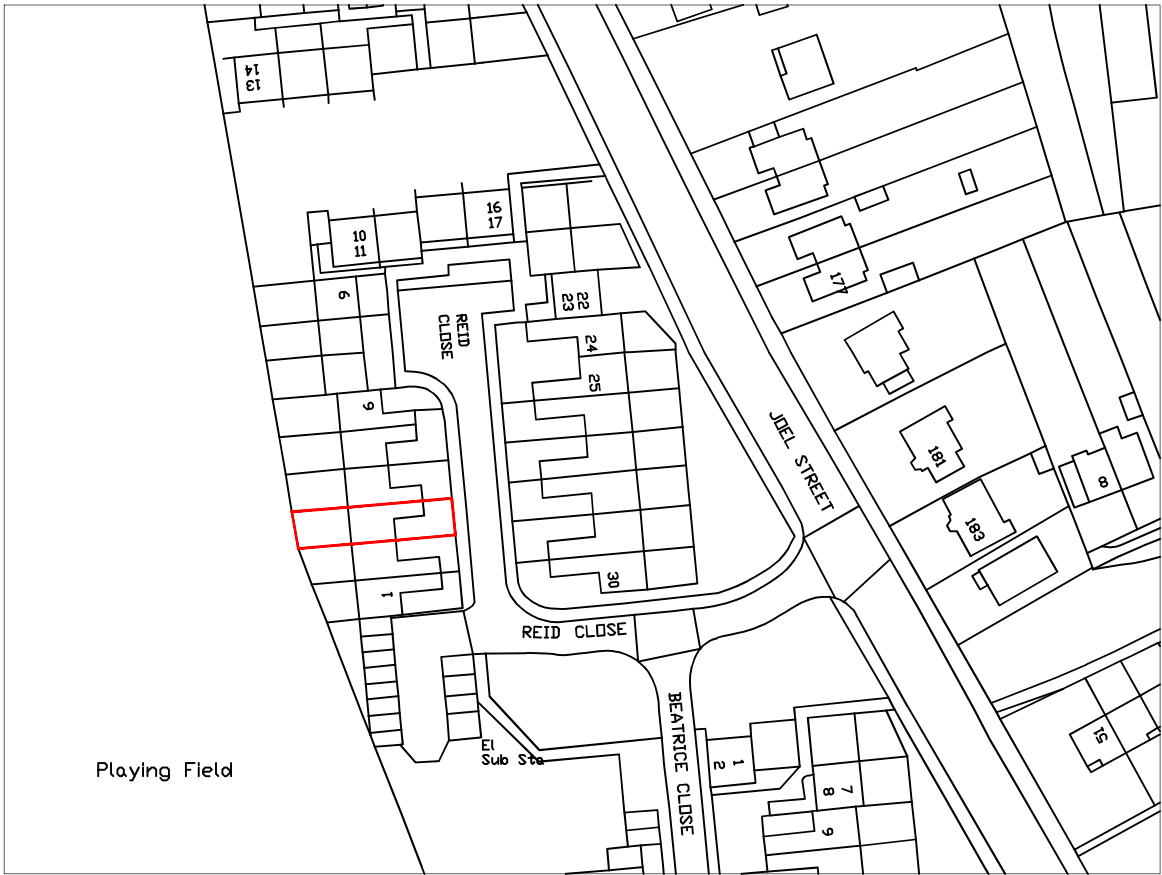

LOCATION MAP


	SITE 3 Reid Close Pinner HA5 2QD	
DRAWING NO: 2021169.PA.101	DRAWING TITLE OS MAP, LOCATION MAP	Scale @ A3: AS SHOWN Revision: P01

Existing Ground Floor Plan

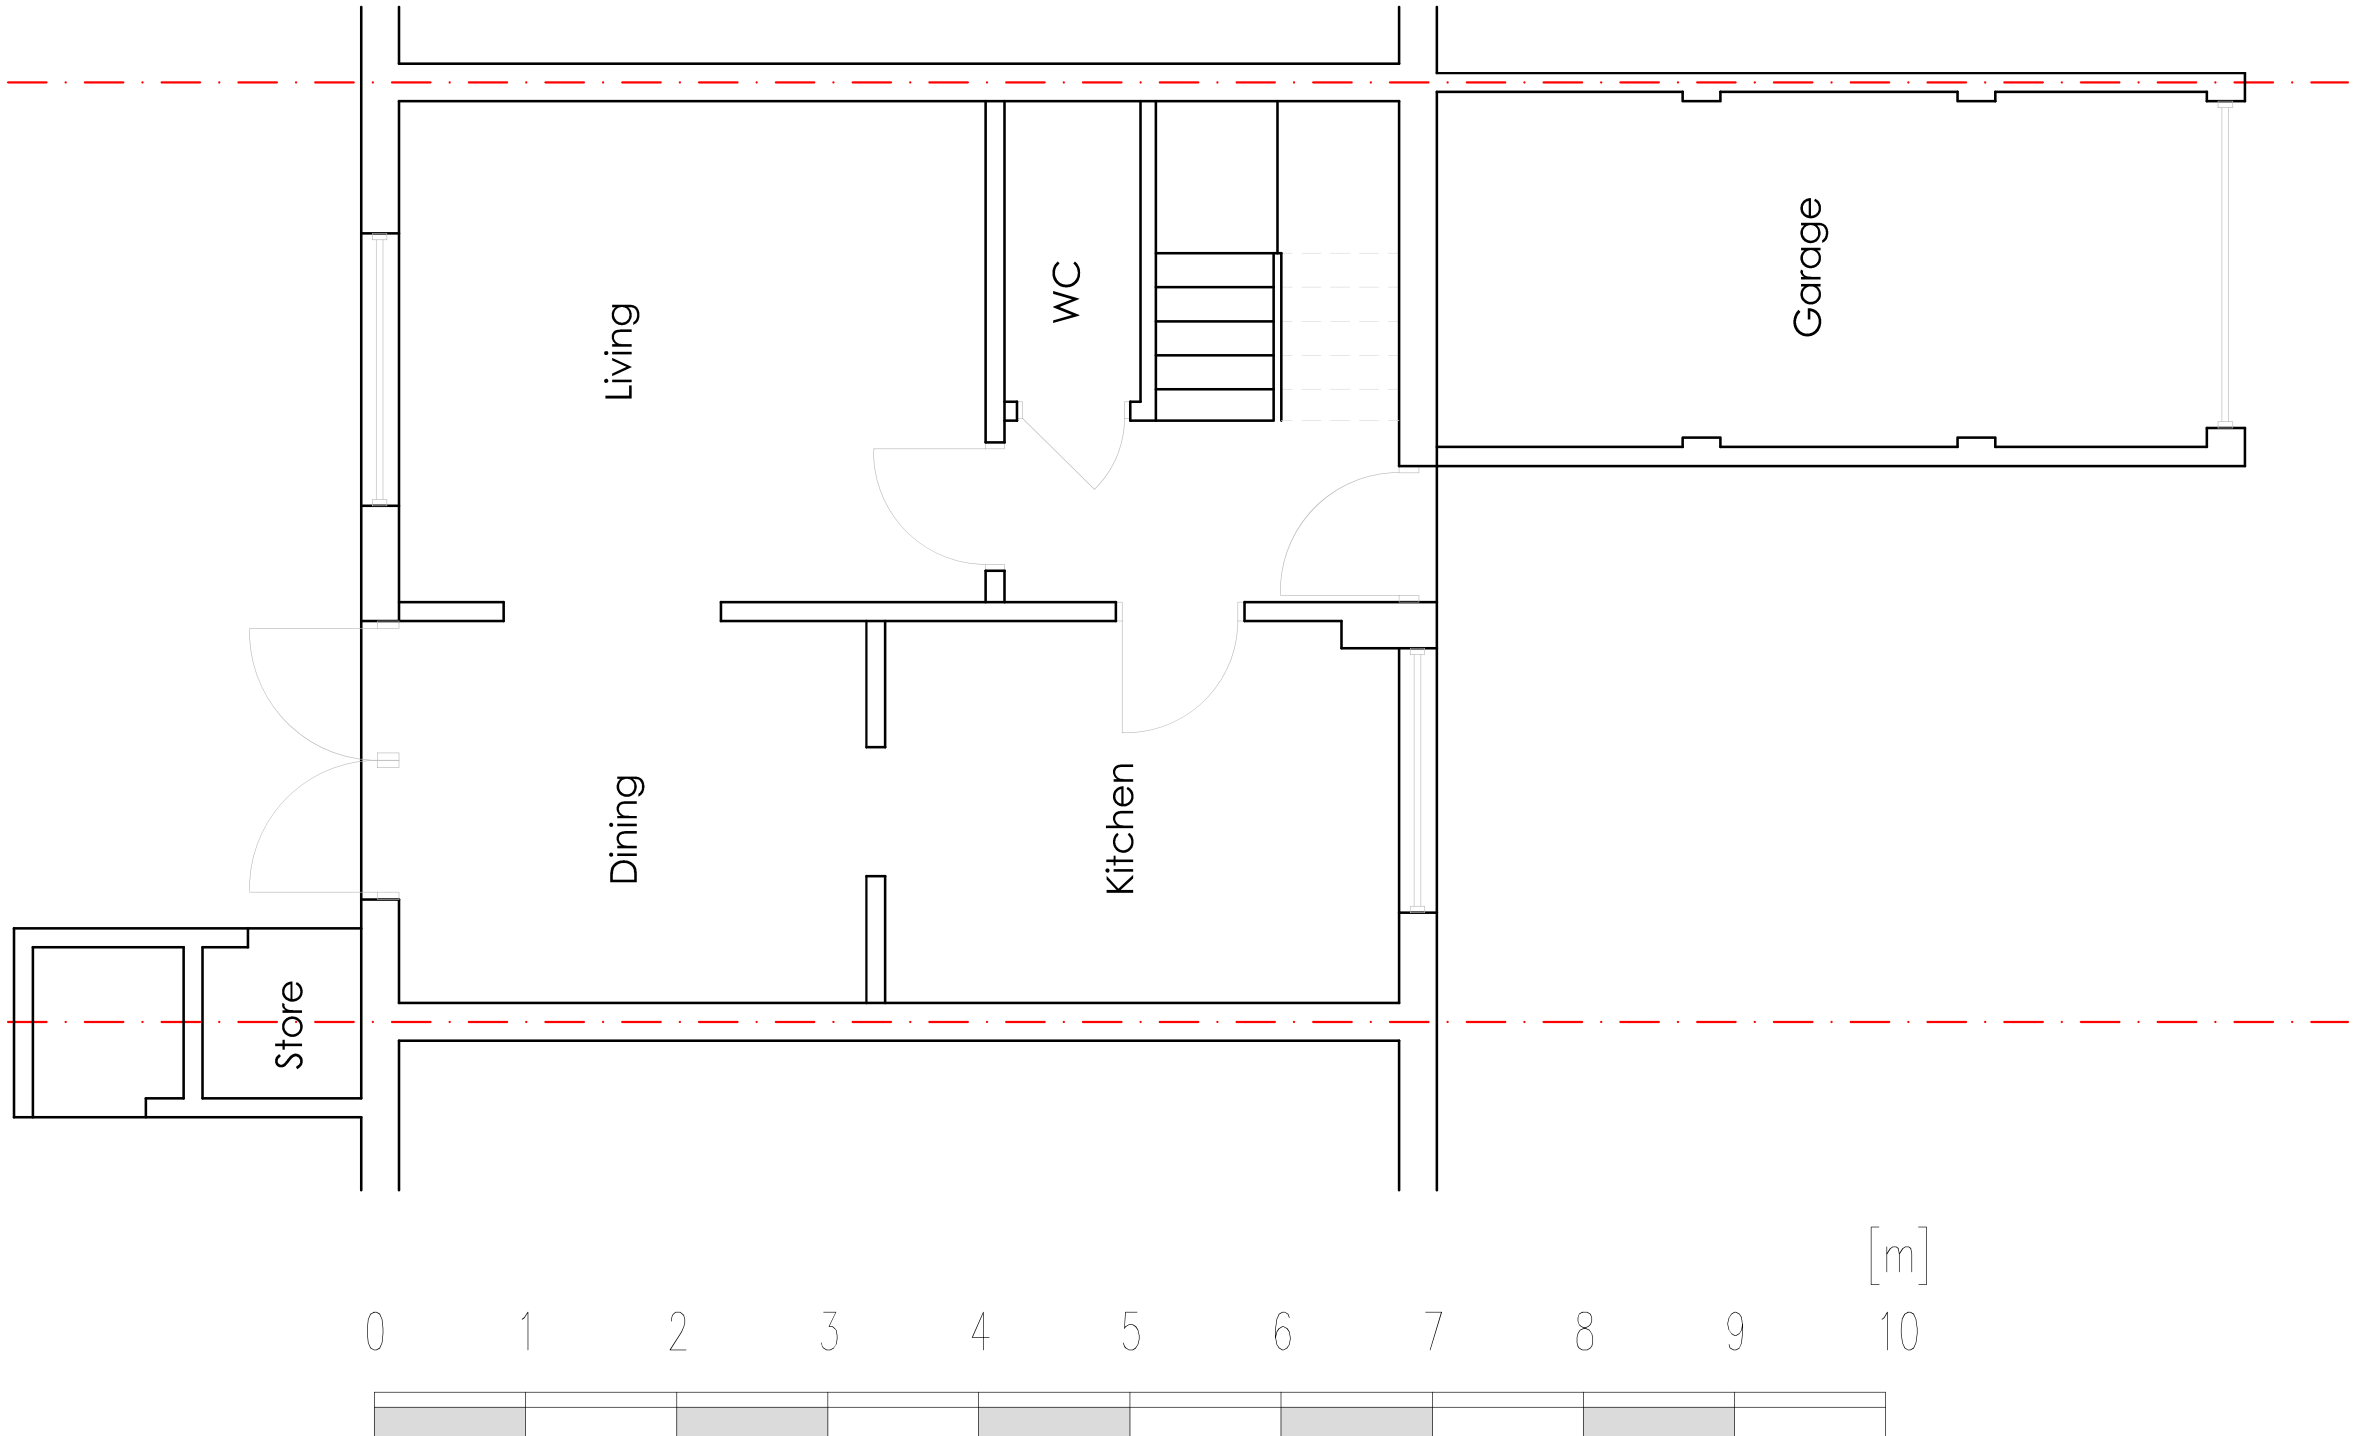

Revision notes:			CLIENT	SITE	Date: 03.10.2021		Planning Application Party Wall Survey					
Rev:	Date:	Notes:							DRAWING NO: 2021169,PA102	DRAWING TITLE Existing Ground Floor Plan	Scale @ A3: 1:50	Revision: P01
P01	03.10.2021	For Planning Approval										

Proposed Ground Floor Plan

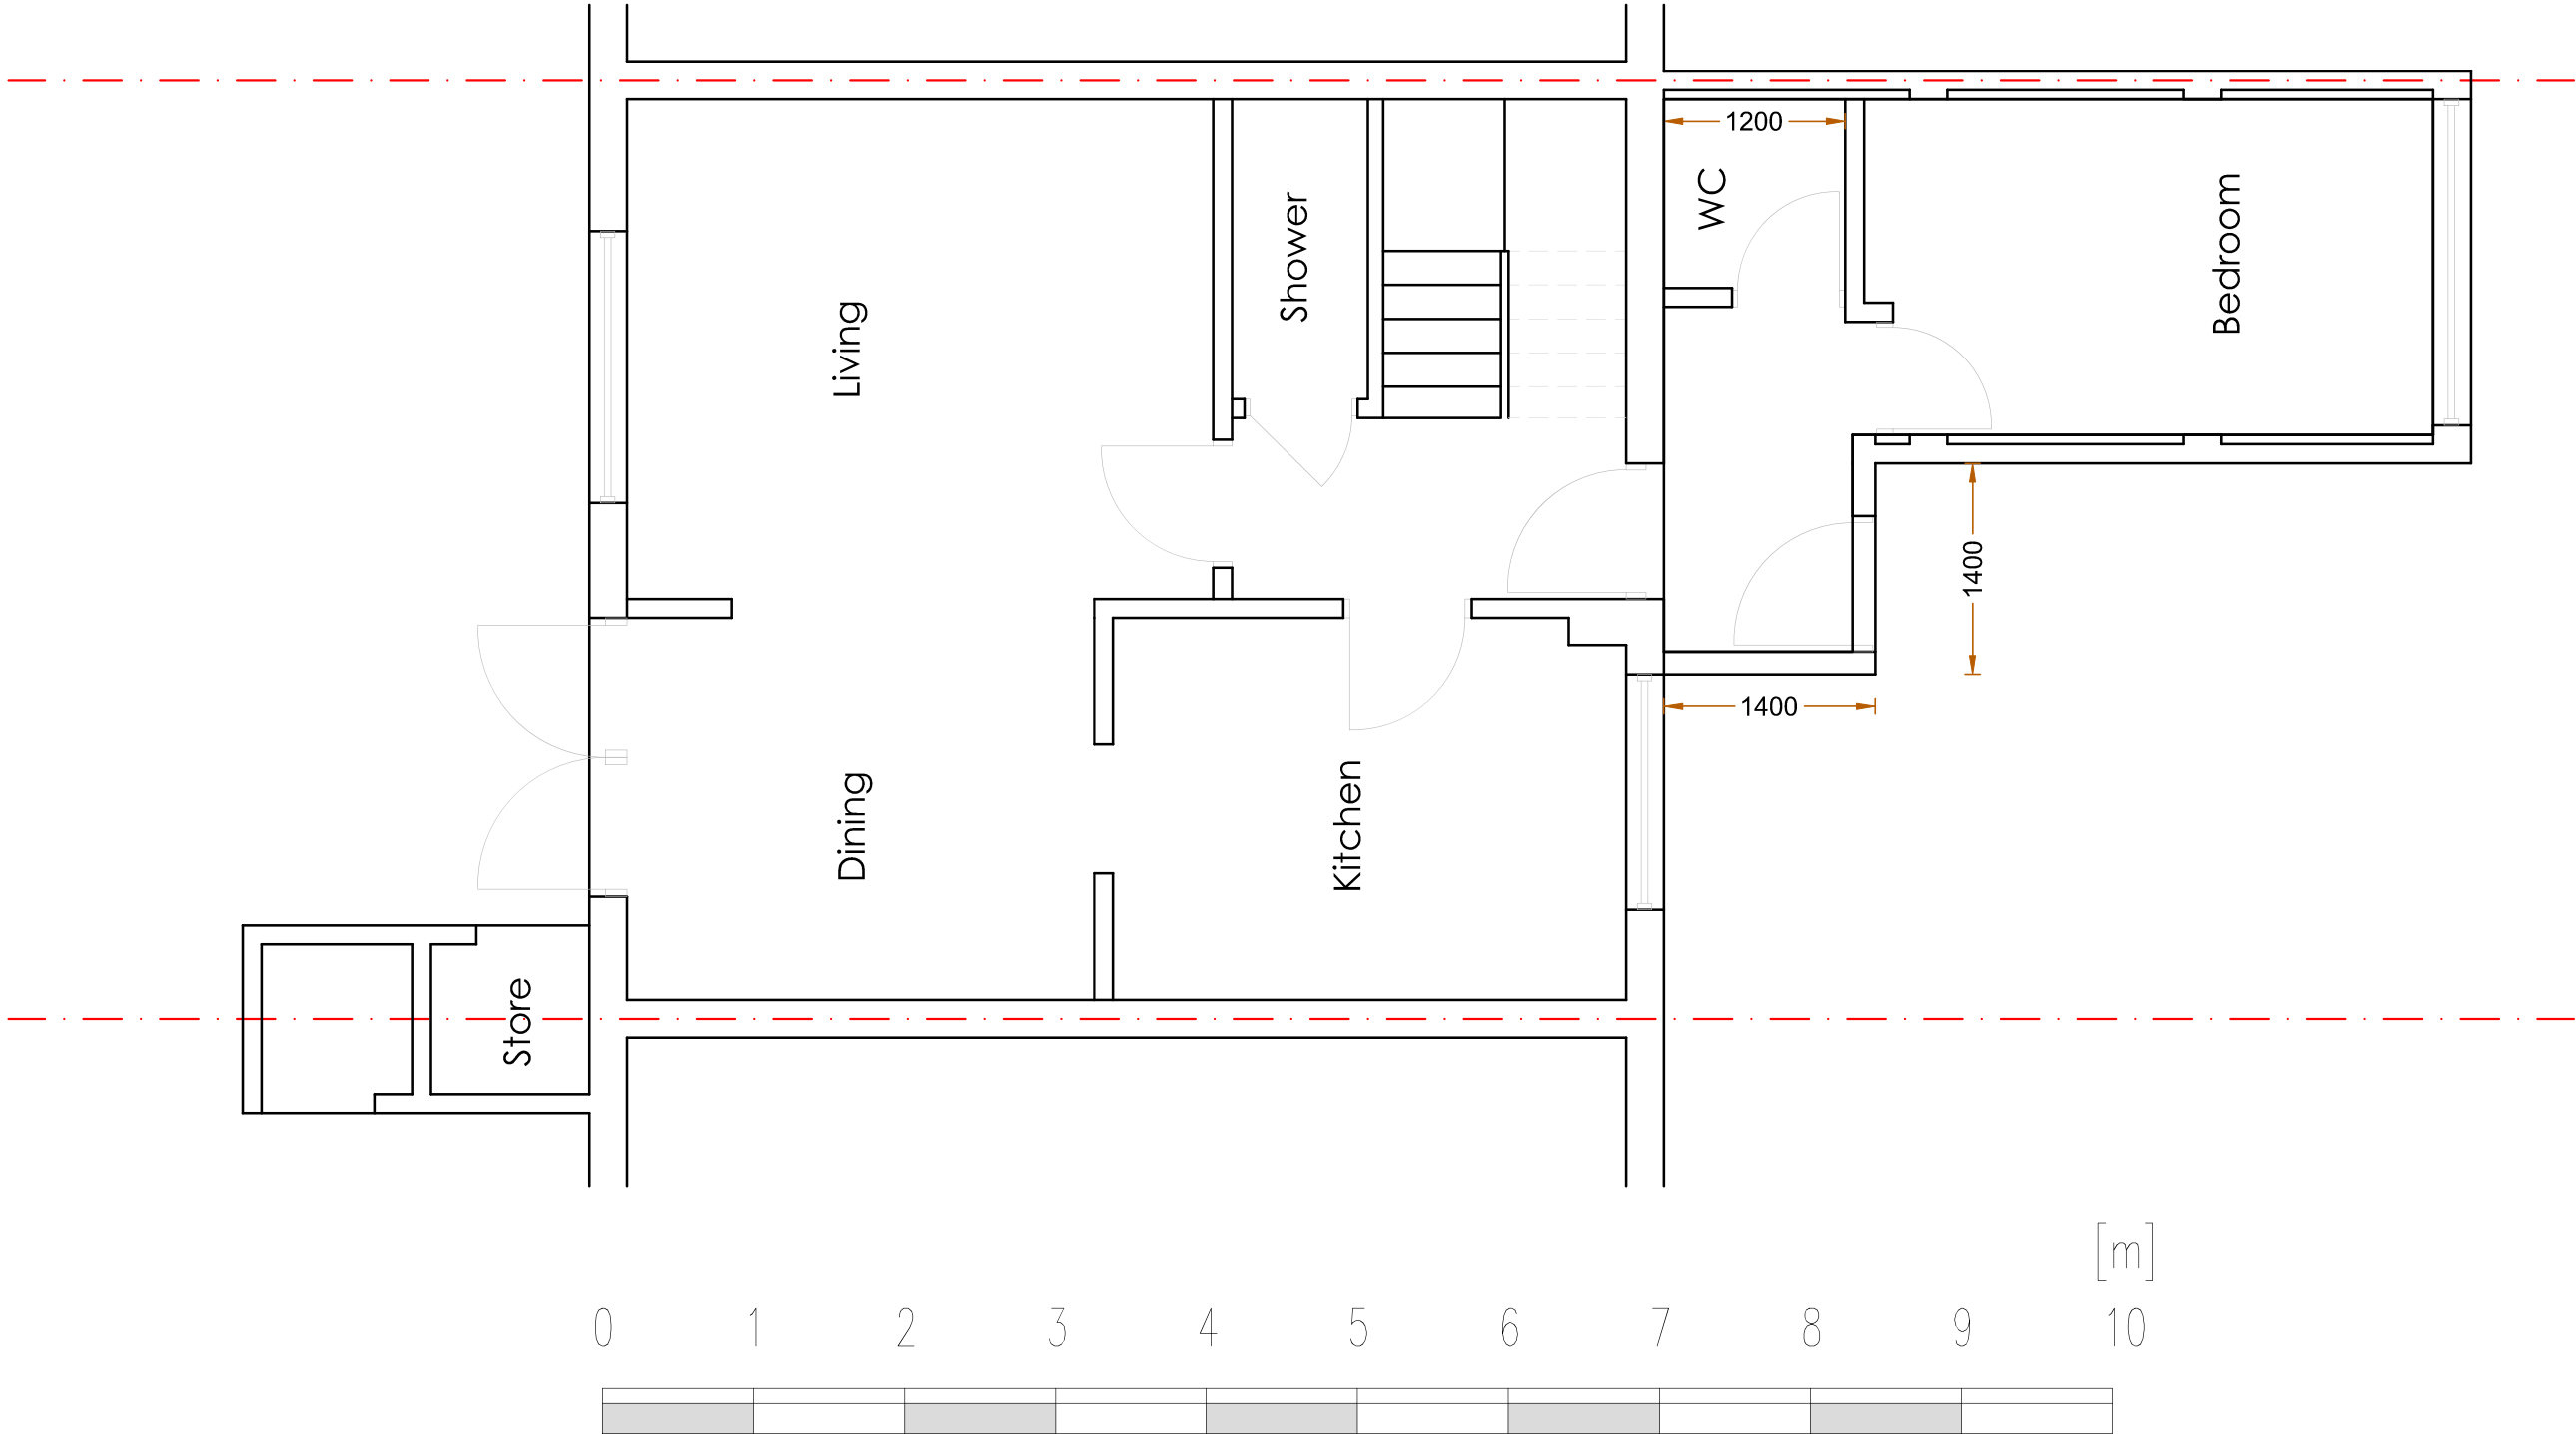

Revision notes:		
Rev:	Date:	Notes:
P01	03.10.2021	For Planning Approval

CLIENT
DRAWING NO:
2021169,PA102

SITE
3 Reid Close Pinner HA5 2QD
DRAWING TITLE
Existing Ground Floor Plan

Date:
03.10.2021
Scale @ A3:
1:50
Revision:
P01




**Planning Application
Party Wall Survey**


info@sheladiya.com
020 3129 9374

www.krndesignstudio.com
www.sheladiya.com





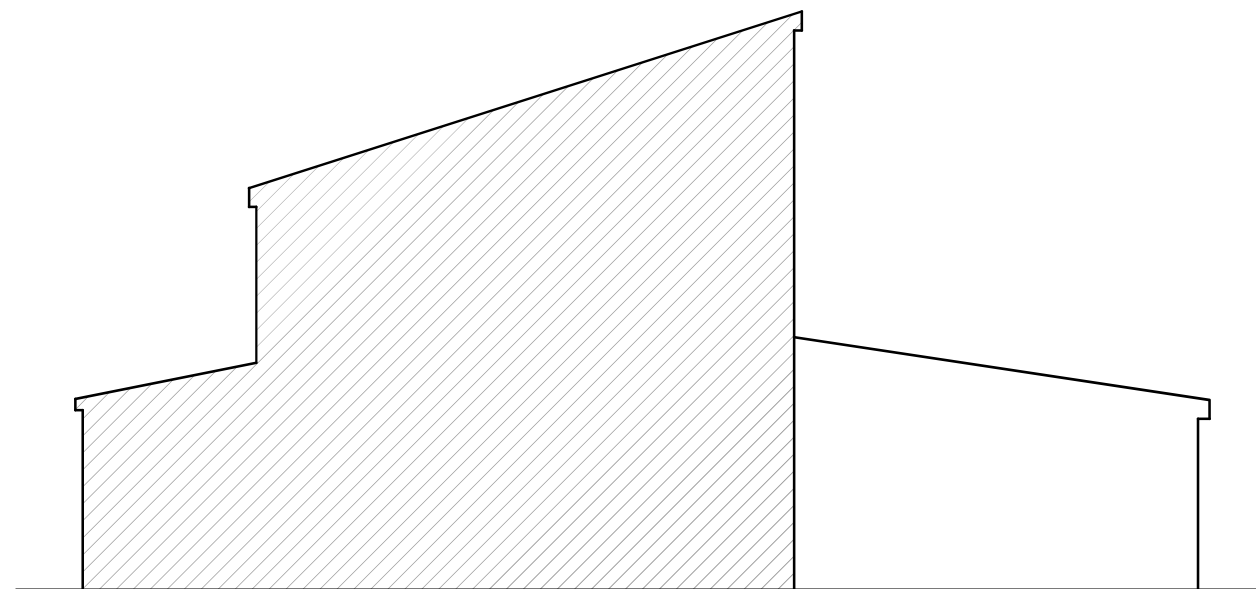

Existing Side Elevation

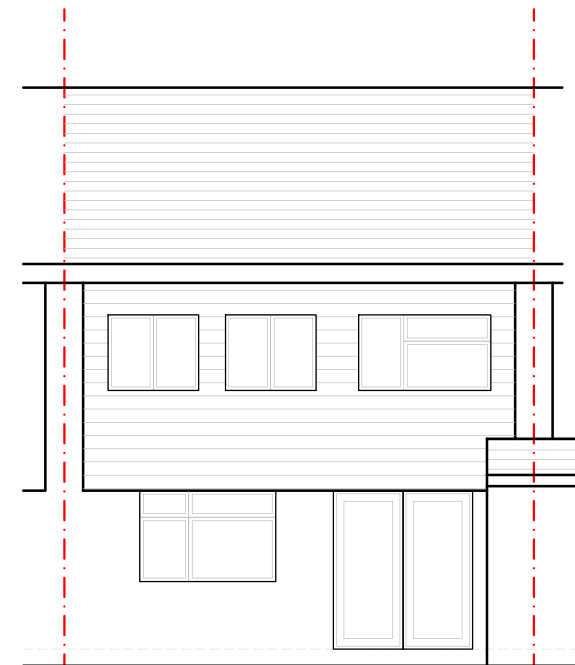

Existing Rear Elevation

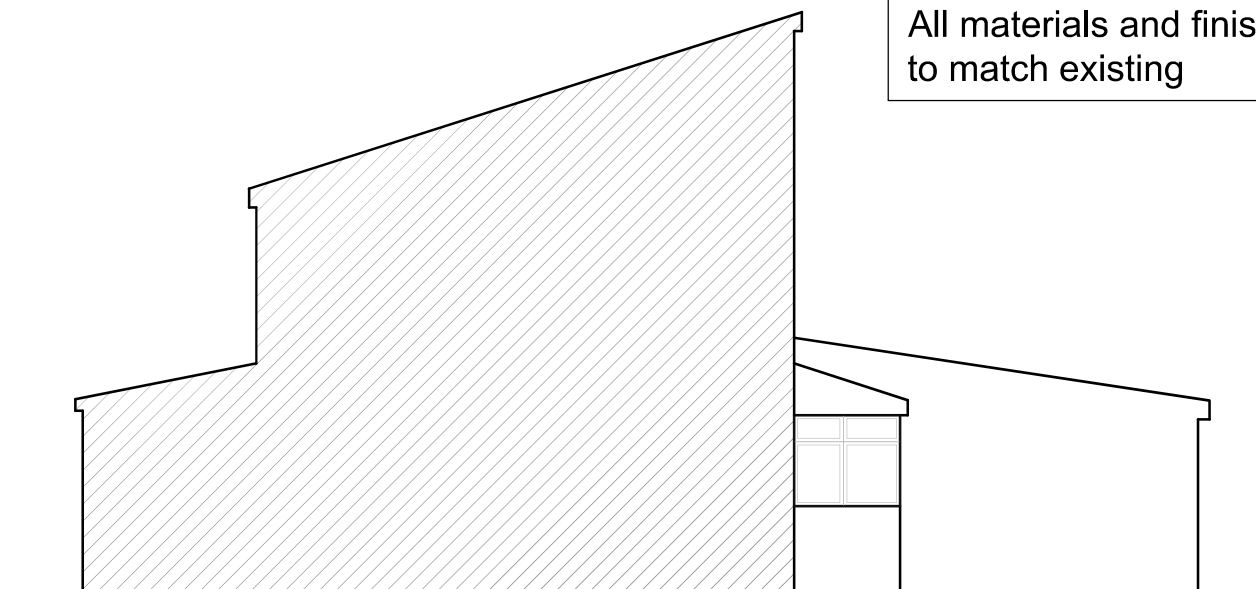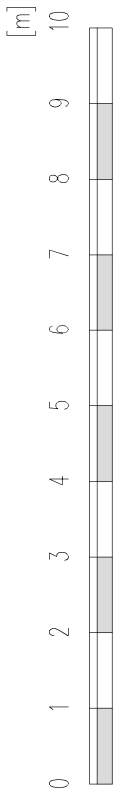

Proposed Side Elevation

All materials and finishes
to match existing

No changes proposed
to Rear elevation

Revision notes:		
Rev:	Date:	Notes:
P01	03.10.2021	For Planning Approval

CLIENT
DRAWING NO: 2021169,PA104

SITE 3 Reid Close Pinner HA5 2QD
DRAWING TITLE Existing & Proposed Elevations

Date: 03.10.2021
Scale @ A3: 1:50
Revision: P01




DESIGN STUDIO

Planning Application
Party Wall Survey


info@sheladiya.com
020 3129 9374

www.krndesignstudio.com
www.sheladiya.com




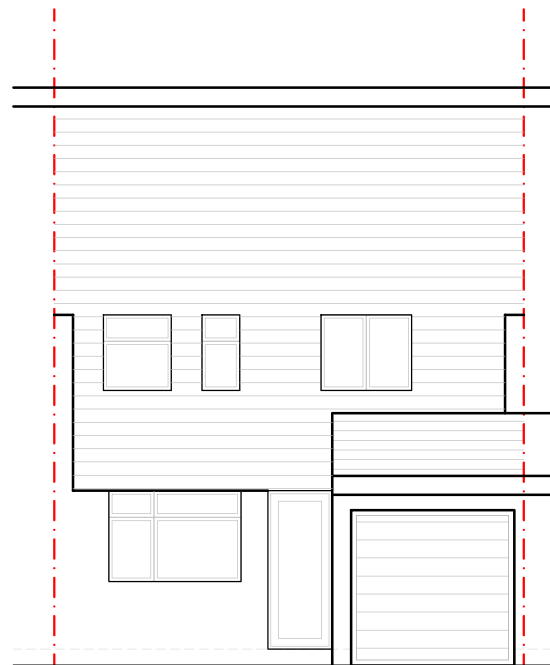


Existing Front Elevation

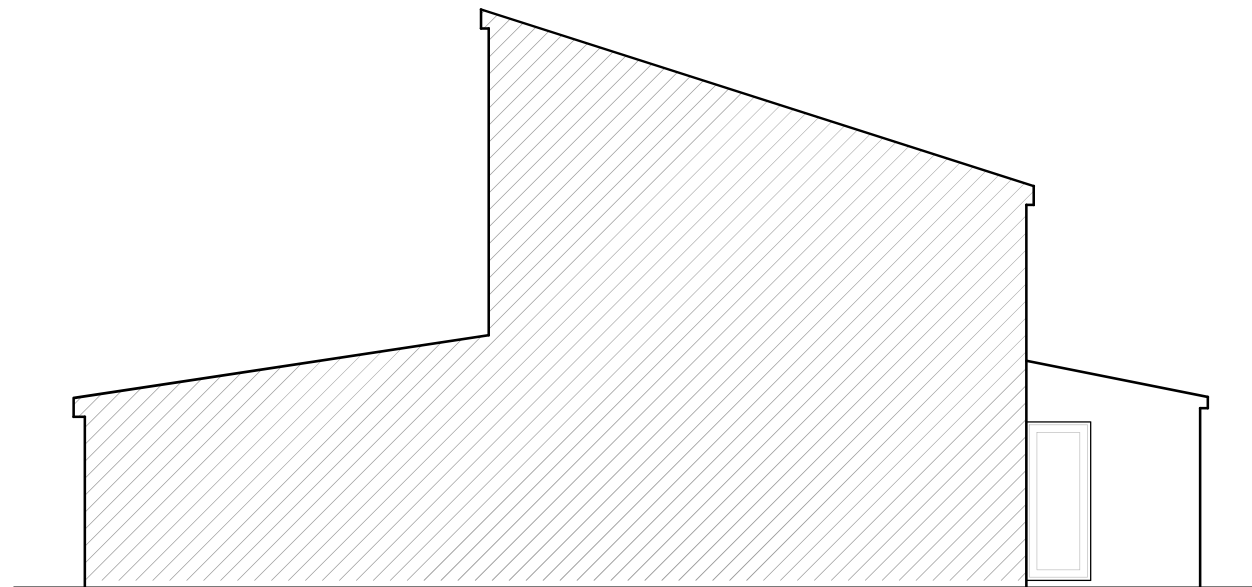

Existing Side Elevation

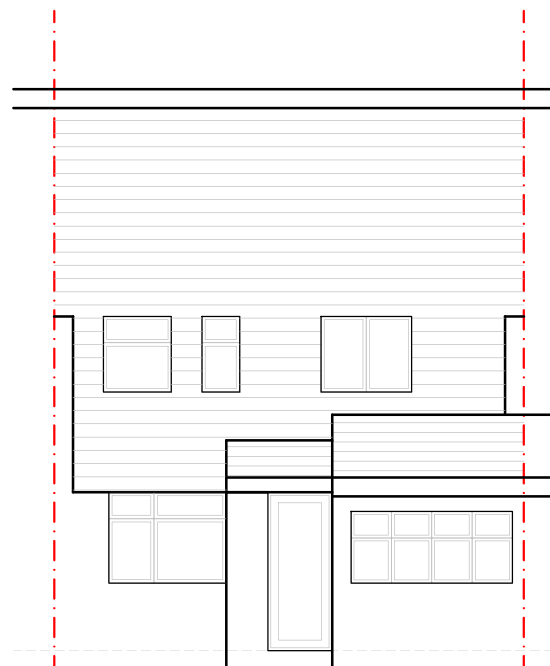


Proposed Front Elevation

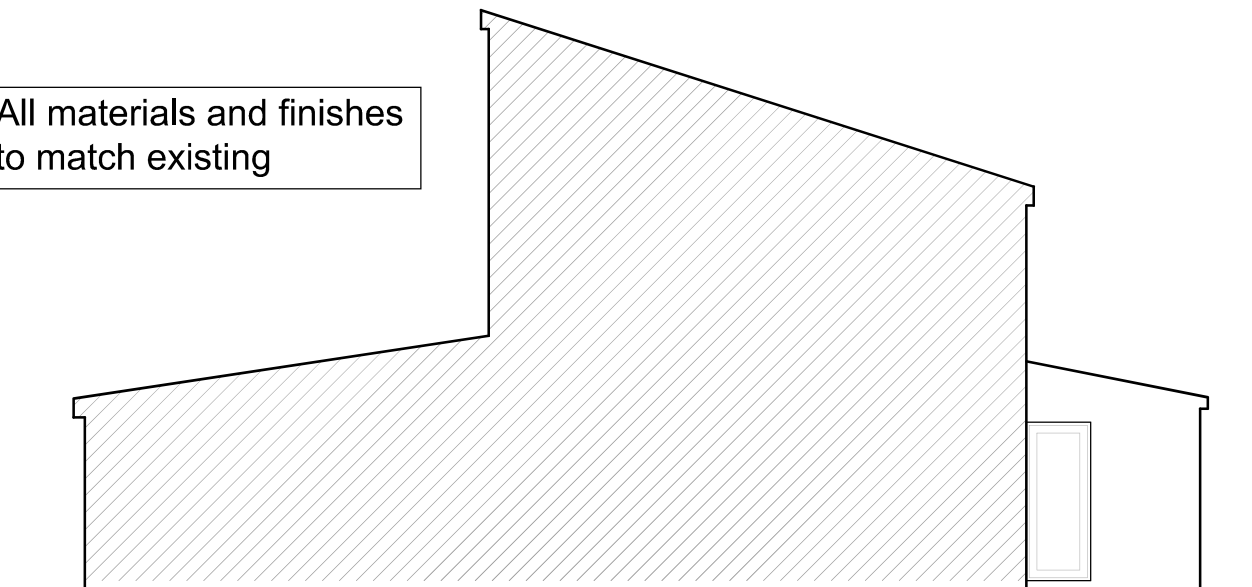

Proposed Side Elevation (No Changes)

All materials and finishes
to match existing

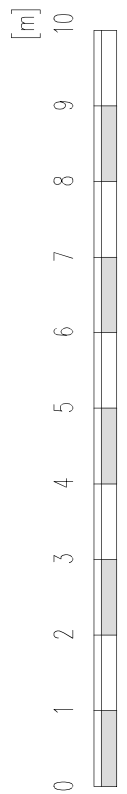

Revision notes:		
Rev:	Date:	Notes:
P01	03.10.2021	For Planning Approval

CLIENT
DRAWING NO: 2021169,PA105

SITE 3 Reid Close Pinner HA5 2QD
DRAWING TITLE Existing & Proposed Elevations

Date: 03.10.2021
Scale @ A3: 1:50
Revision: P01

Planning Application
Party Wall Survey

info@sheladiya.com
020 3129 9374

www.krndesignstudio.com
www.sheladiya.com