
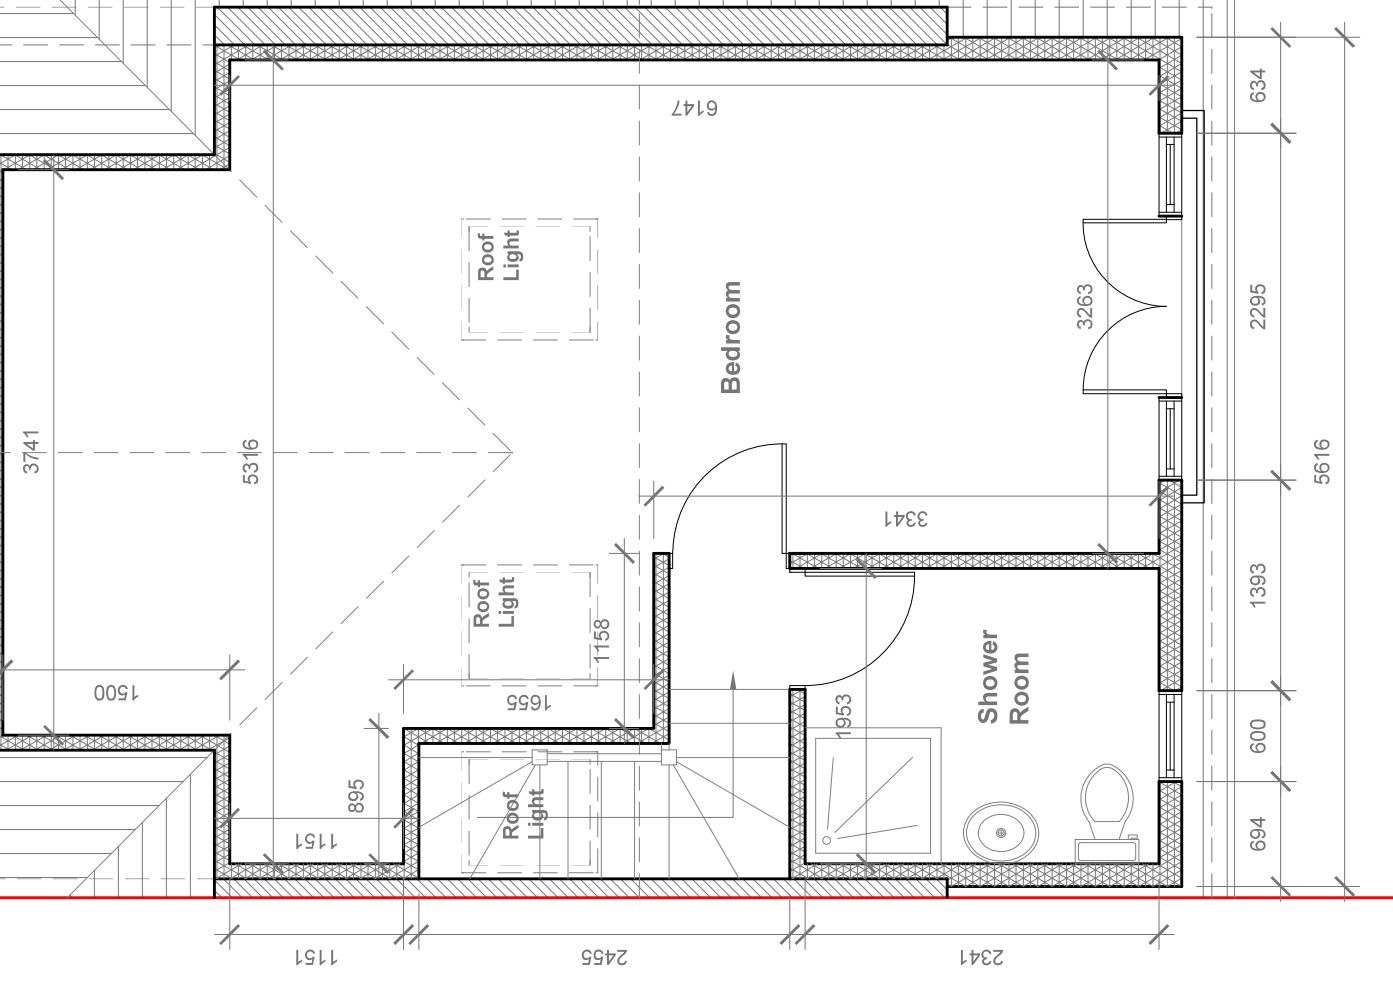


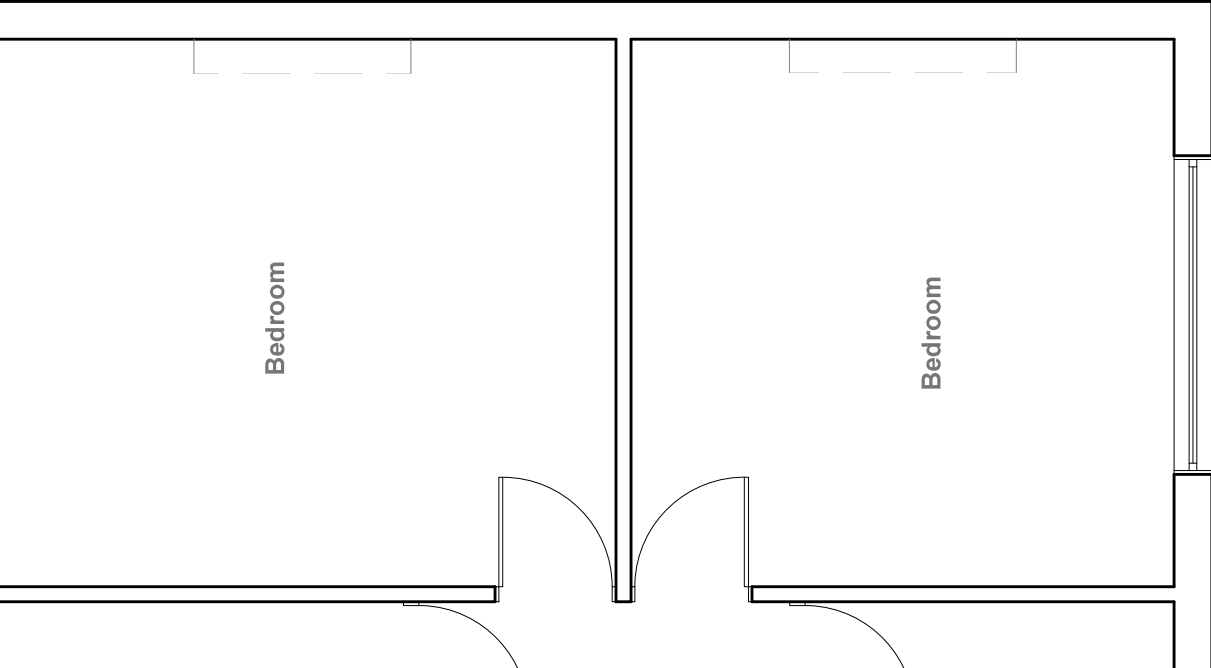

Proposed Loft Plan
Scale 1:50

1st Floor Plan