



REAR DORMER VOLUME =
5.
46
23
V1 =
HIP TO GABLE ROOF VOLUME =
7.
82
13
V2 =
TOTAL ROOF VOLUME =
V
23
36

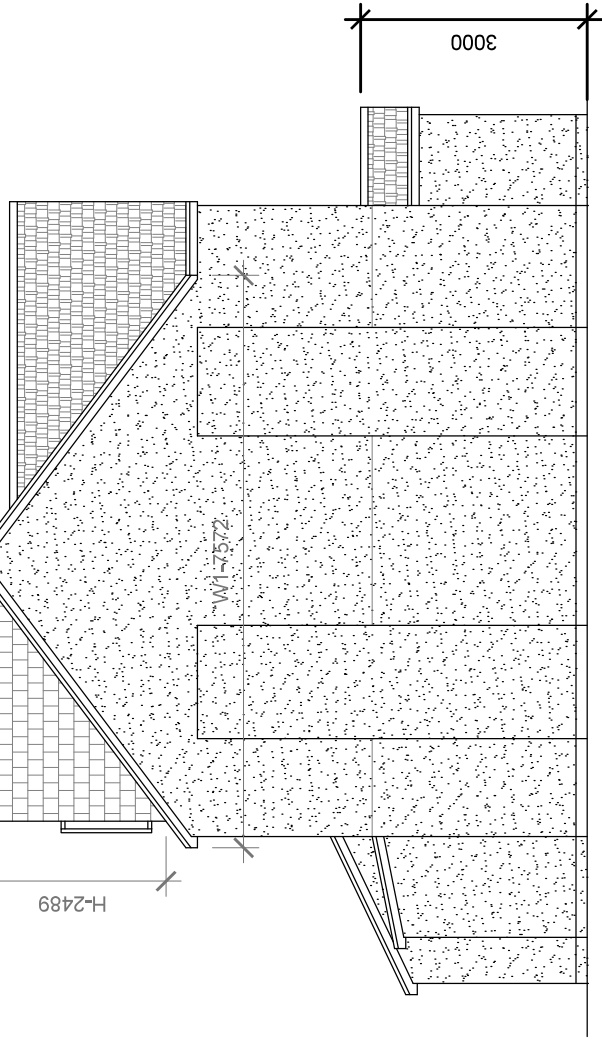


Proposed Side Elevation

Scale 1:100

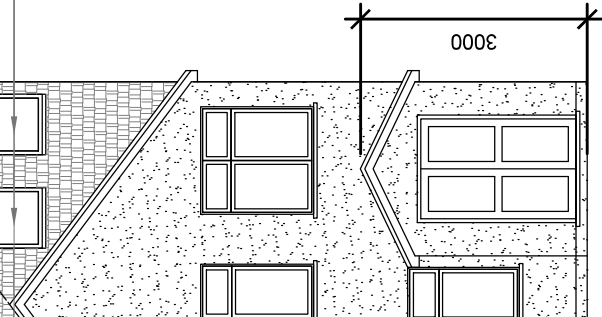

Front Elevation

3616

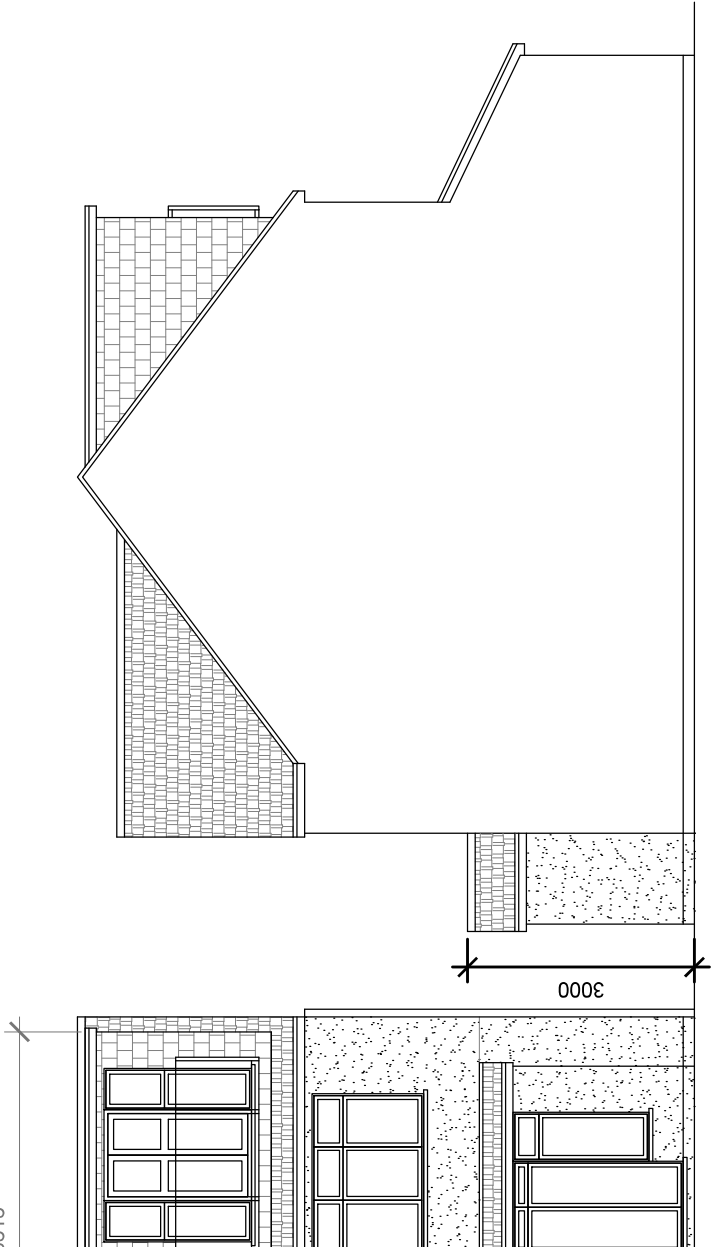

Rear Elevation

Proposed Side Elevation

Scale 1:100