




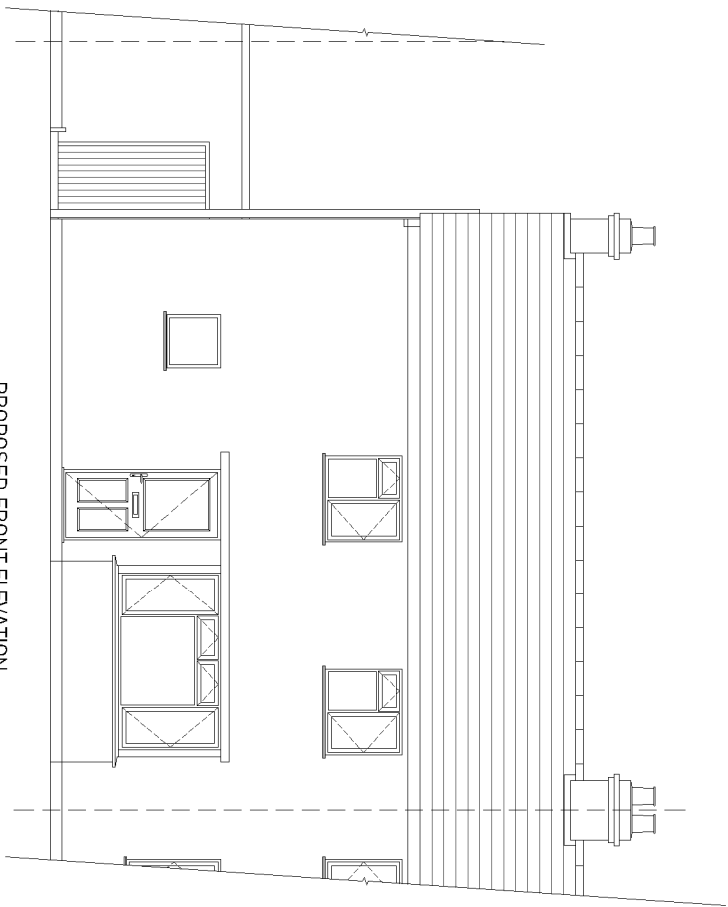


PROPOSED FRONT ELEVATION

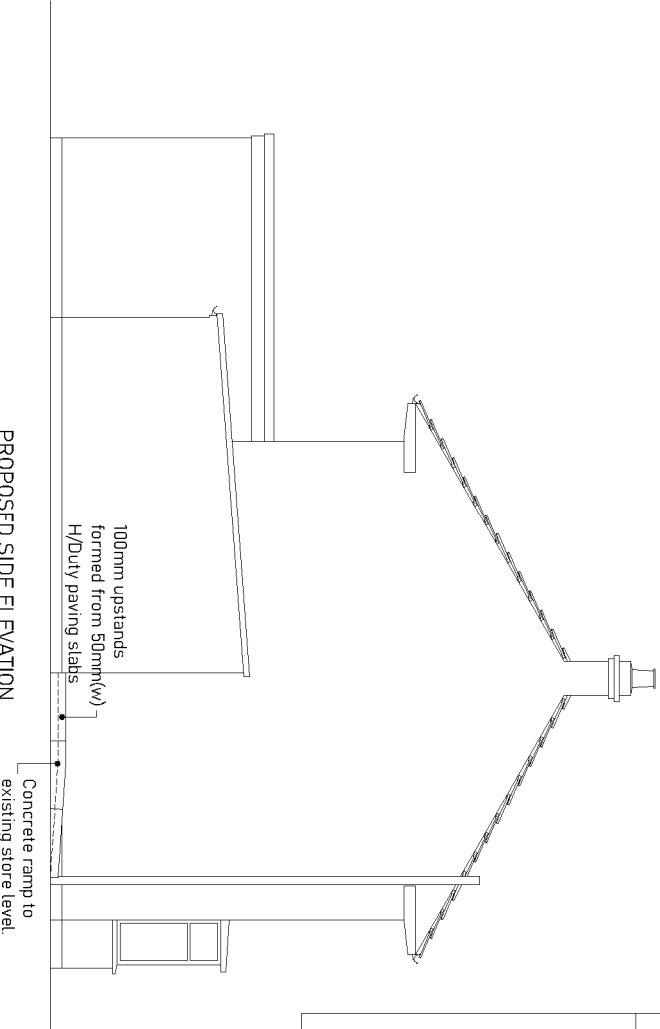


PROPOSED SIDE ELEVATION

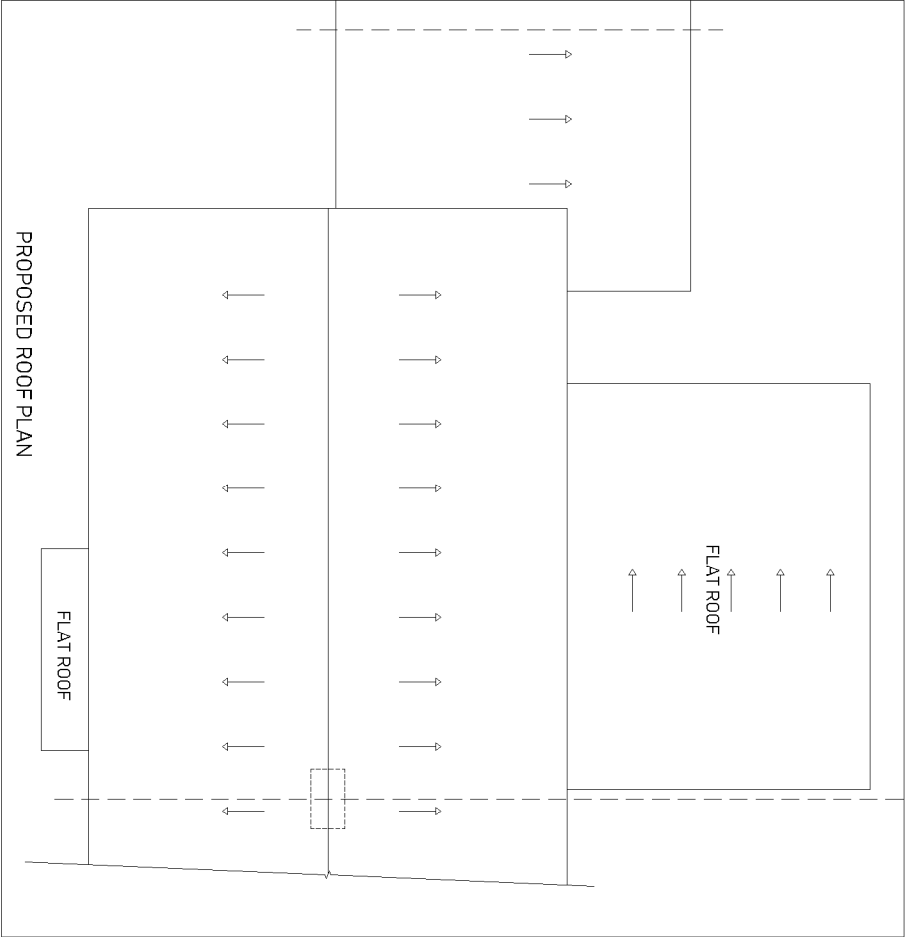

PROPOSED ROOF PLAN

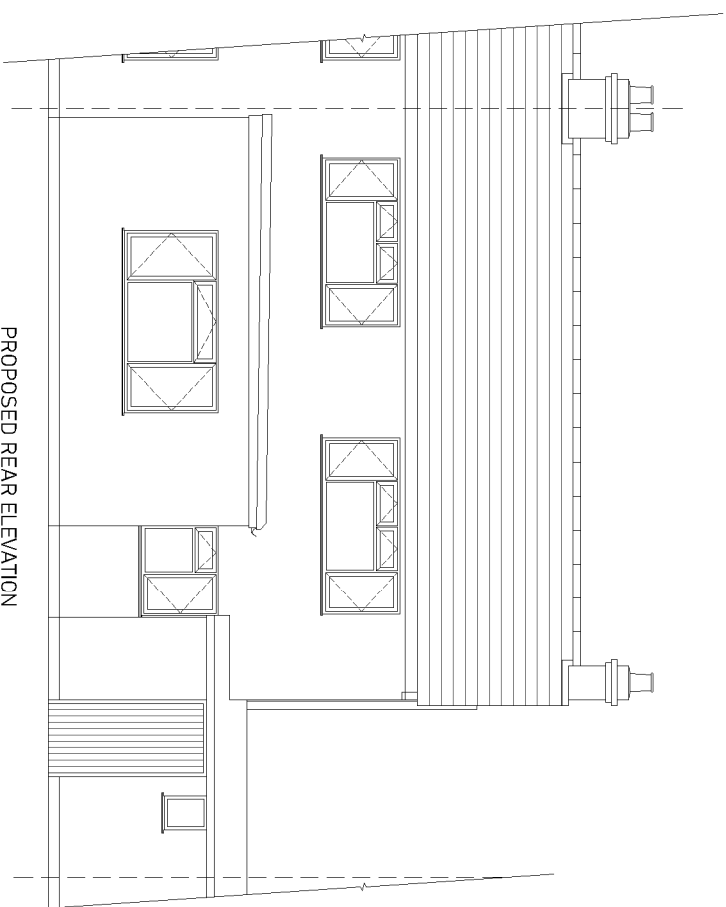

PROPOSED REAR ELEVATION

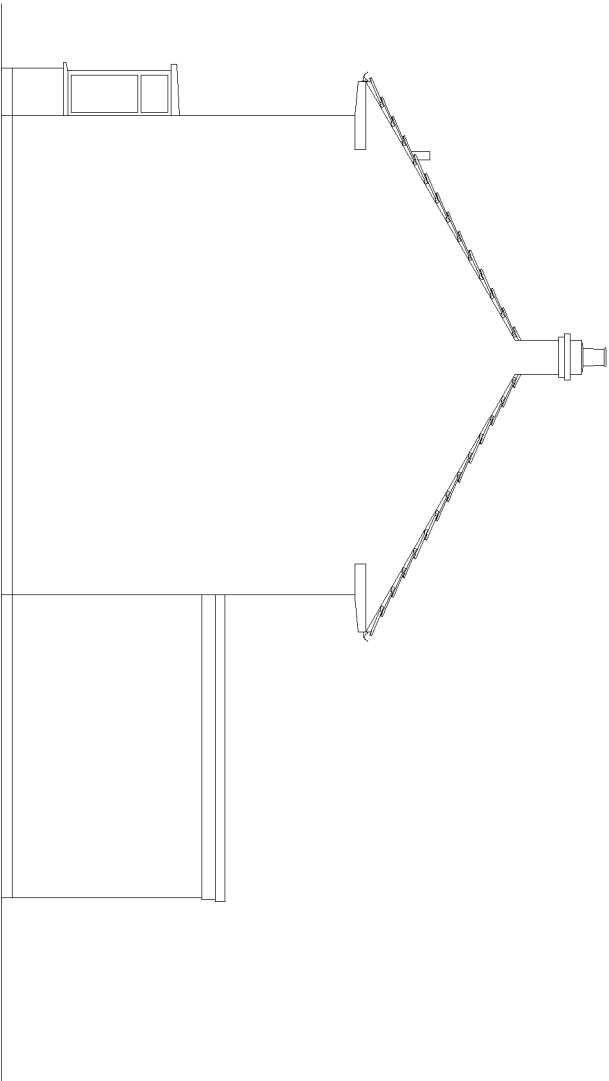

PROPOSED SIDE ELEVATION

DRAWING REFERENCE: 1020/001/LBH/04 Rev 3

Client: LB HILLINGDON /

Property Details:
10 THE THICKET
WEST DRAYTON
MIDDLESEX
UB7 8AS

Dwg Date: 26-10-2021

Dwg Title: ELEVATIONS AS PROPOSED

Proposed Project:
SINGLE STOREY EXTENSION TO REAR ELEVATION

Scale Bar 1 : 100 (A3)

