




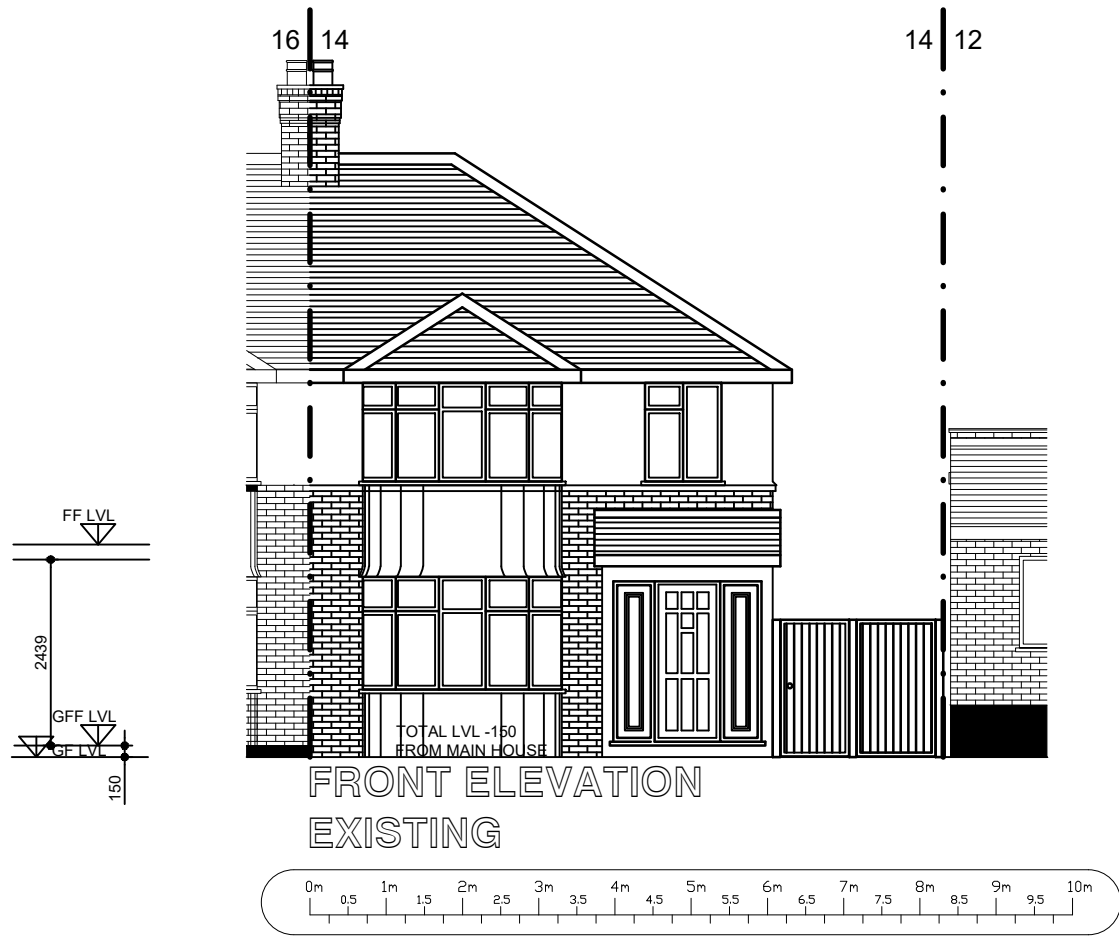


FRONT ELEVATION
EXISTING

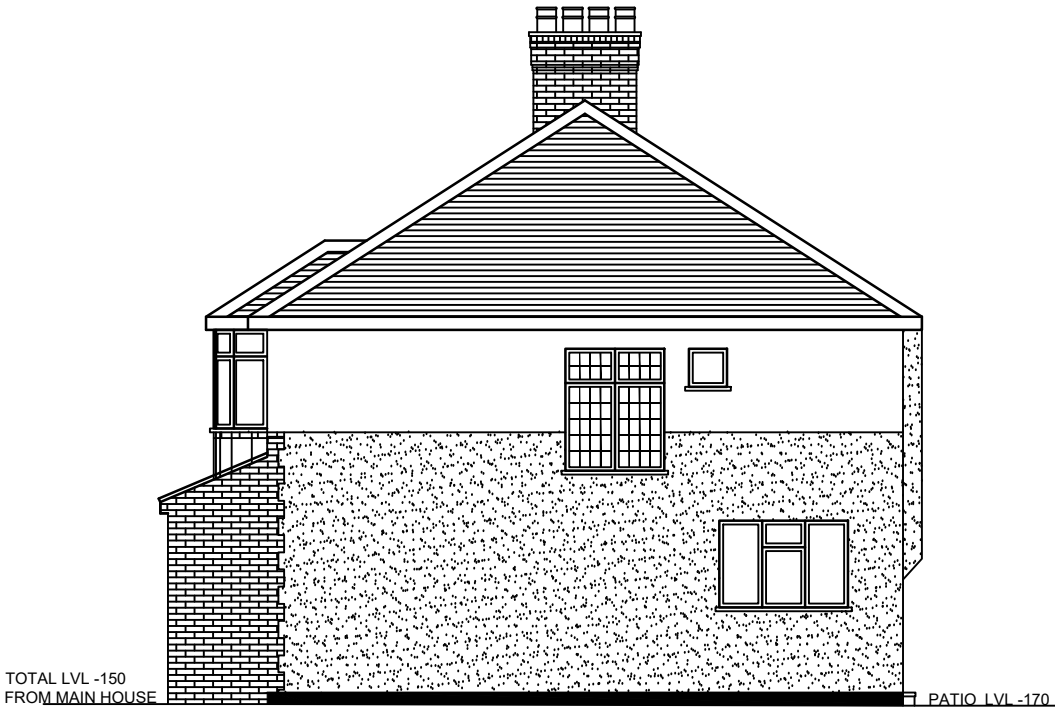

SIDE ELEVATION EXISTING
(AS VIEWED FROM NO.12)

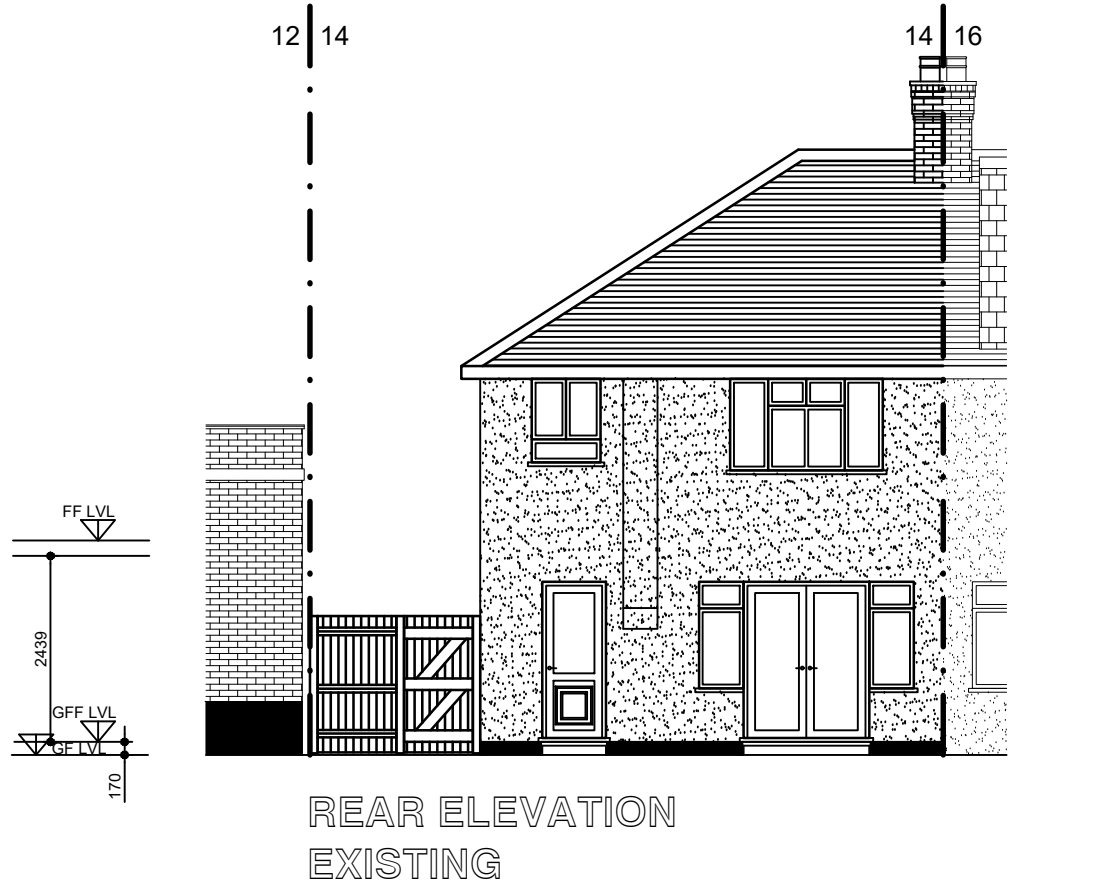

REAR ELEVATION
EXISTING

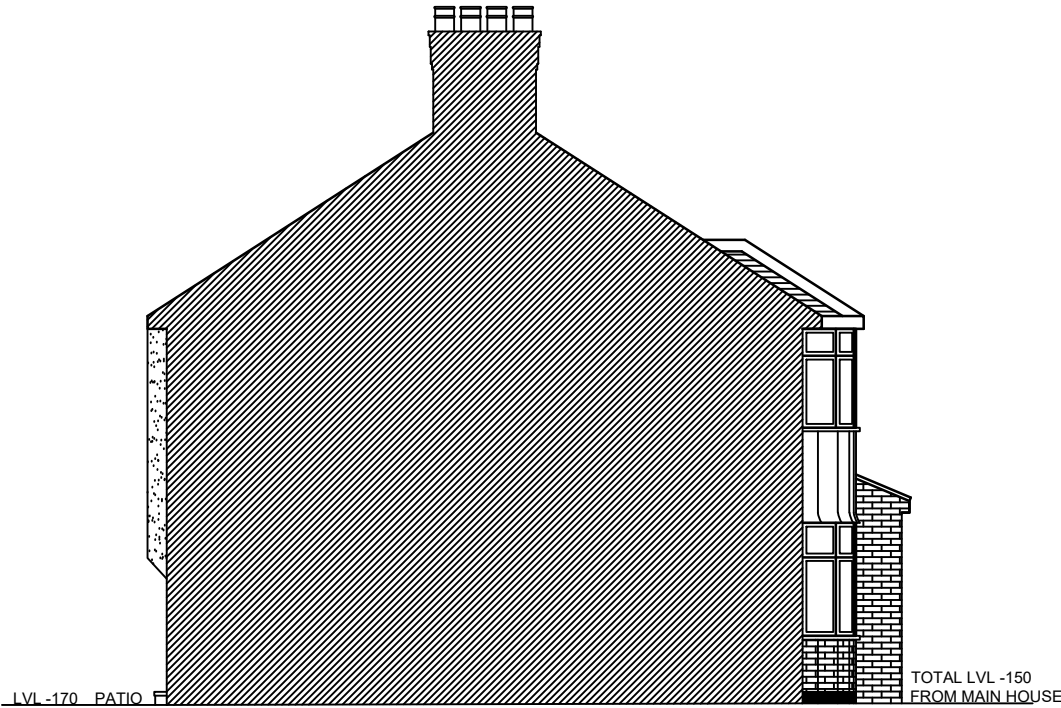

SIDE ELEVATION EXISTING
(AS VIEWED FROM NO.16)

PROJECT/TITLE		SINGLE STOREY REAR, SIDE AND FRONT EXTENSION INCLUDING PORCH AND ASSOCIATED INTERNAL ALTERATIONS	
CLIENT		14 NEWHAM AVENUE, RUISLIP HA4 9RN	
REV		17.11.2021	FOR PLANNING APPLICATION
REV		16.07.2021	CLIENT REVIEW / PLANNING APPLICATION
REV		DATES	COMMENTS
SCALE:		1:100@A3	14NEWHAMAVE-002
DRG NO :		14NEWHAMAVE-002	

©
ICREATE
DESIGN LIMITED
Planning & Designing of All Types of Building Works
13 ROBB ROAD, STANMORE, HA7 3SQ
Tel: 07886759400 ; EM: ikreated@gmail.com