


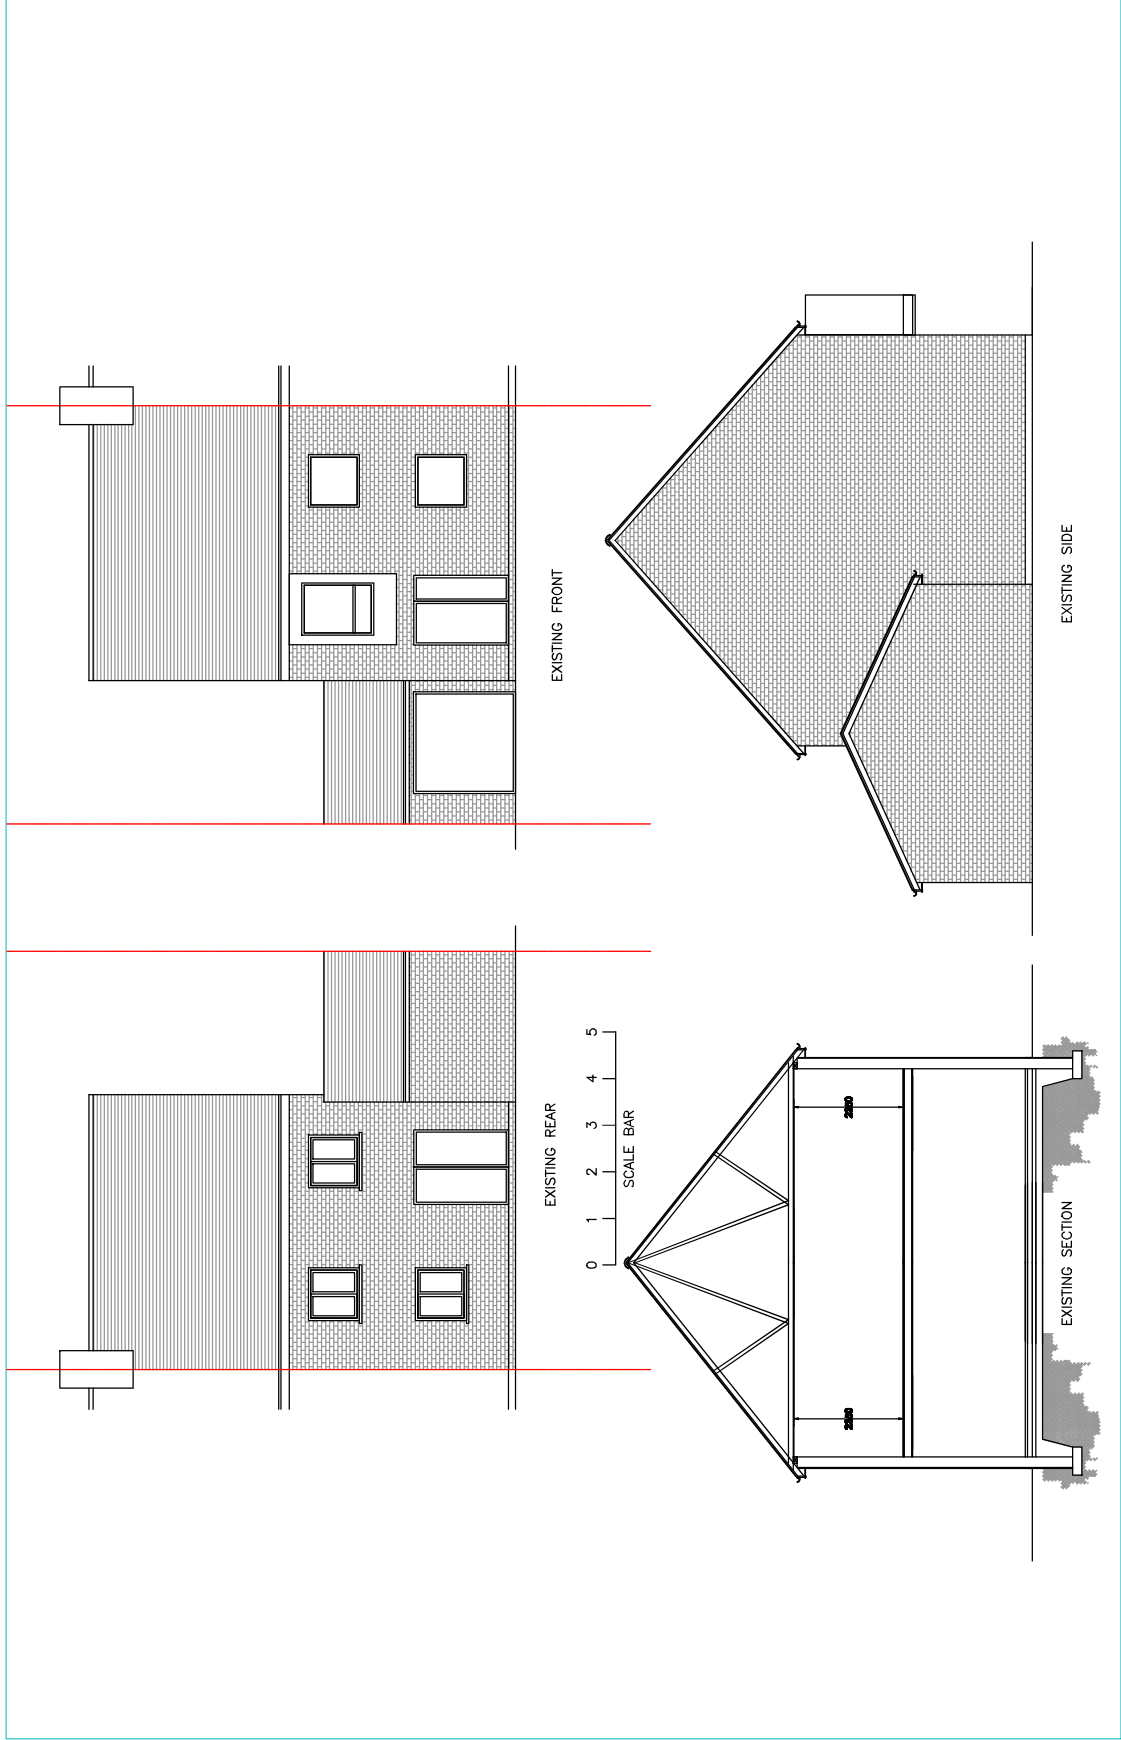

DISCLAIMER
1. The drawings are prepared by the architect on the basis of the information provided by the client and the architect's site visit. The architect does not accept any liability for the accuracy or completeness of the information provided by the client or the results of the site visit.



GROUND FLOOR REAR EXTENSION, LOFT CONVERSION PART OF GARAGE CONVERSION		DATE: 22.01.2021
		SCALE: 1:100 (A3)
		DRAWING NUMBER: GJ-02L
		DRAWN: J.V
		CHECK: R.K
		REV: A
SITE ADDRESS: 28 LAWRENCE GROVE		