


Hillingdon Midi-Static Specification

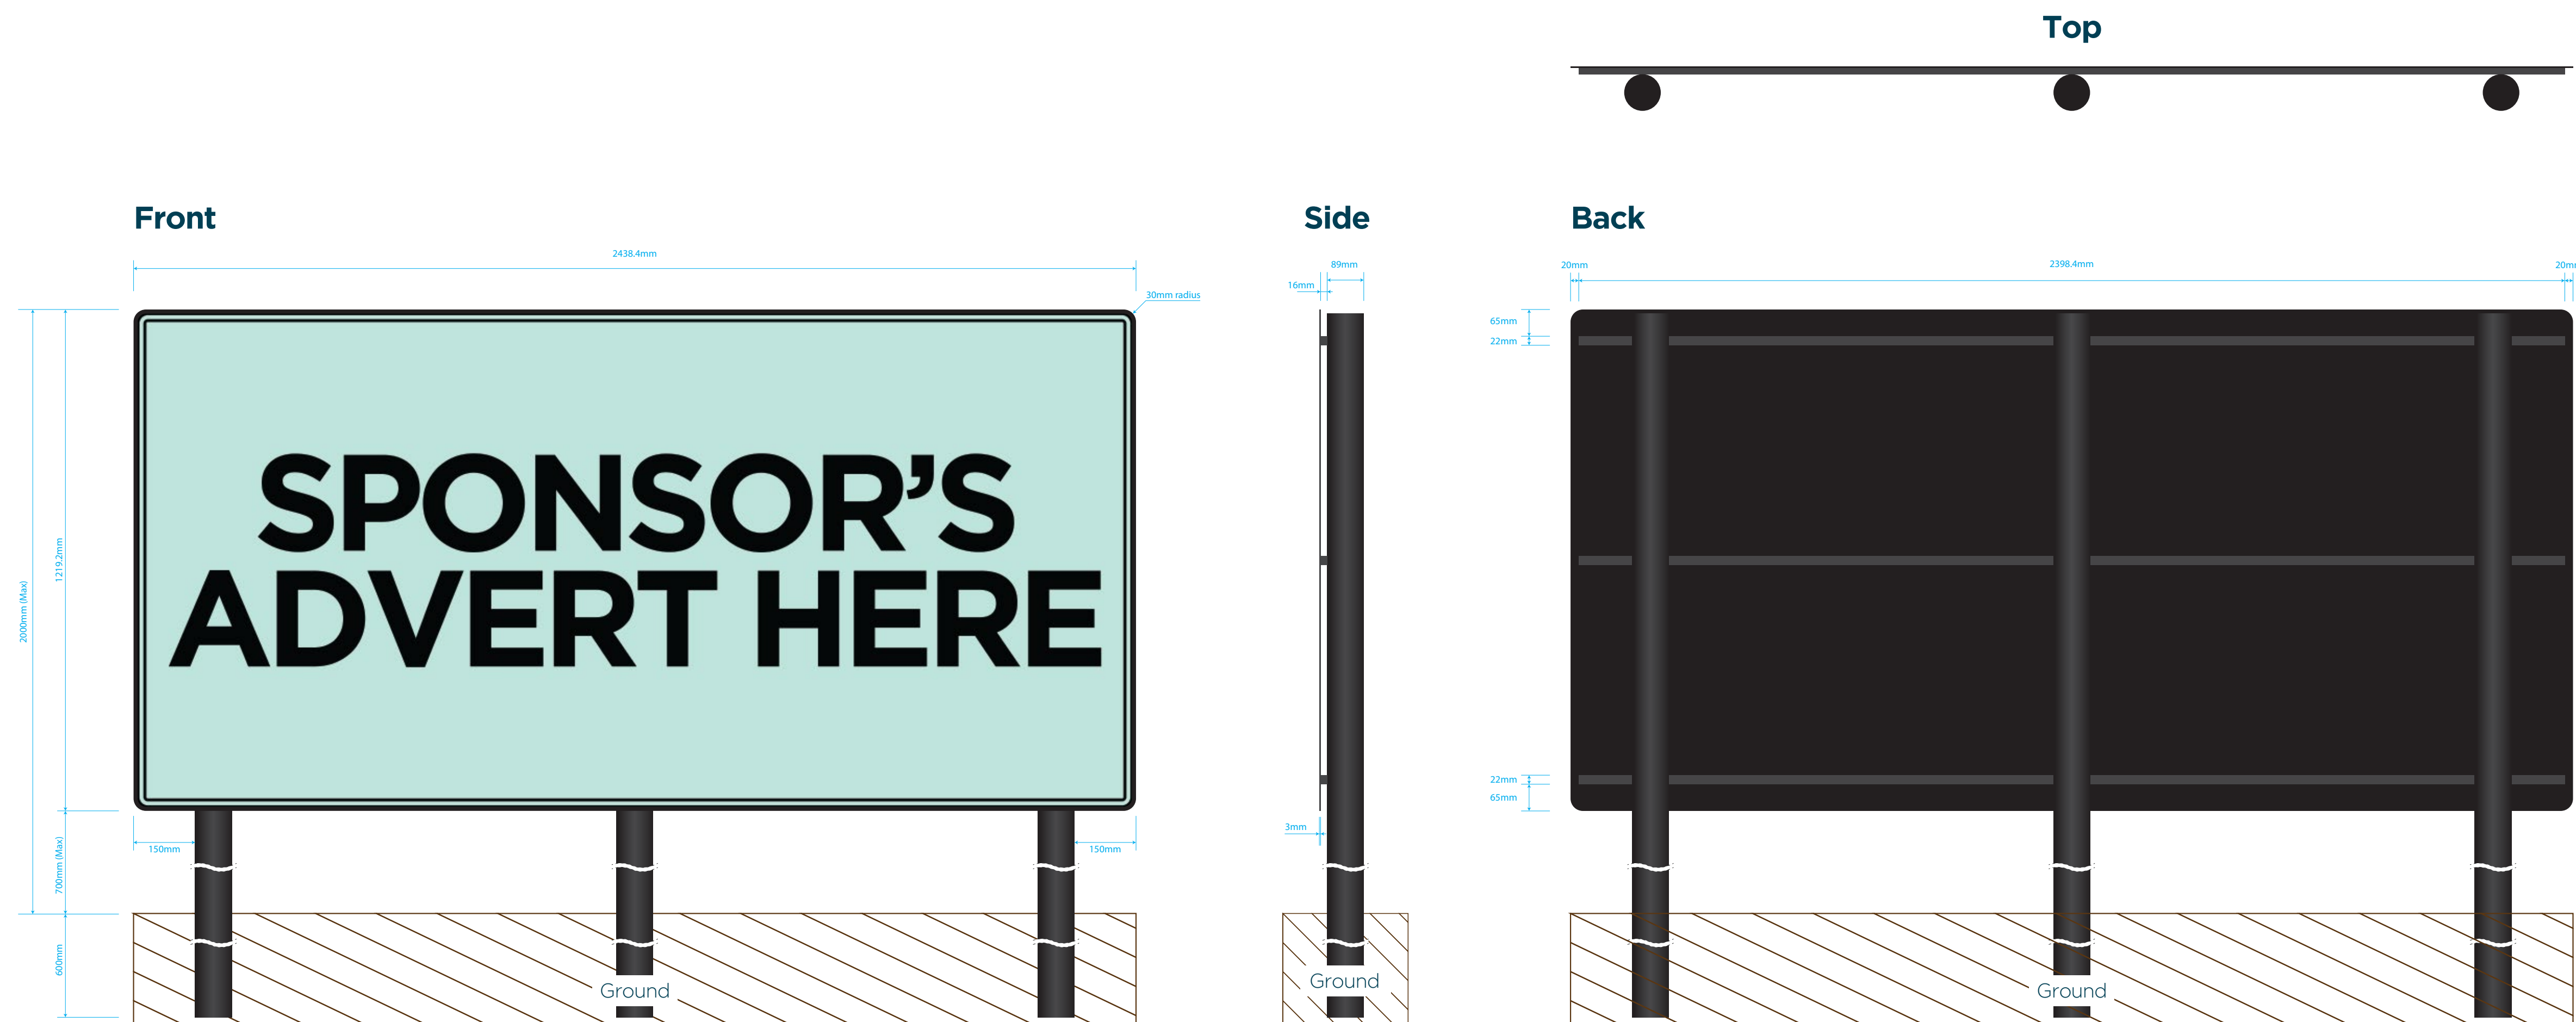

- Signs mounted on 3000mm x 89mm diameter black posts.
- Non-Illuminated.
- Signs will be positioned a minimum of 1000mm away from the road edge.
- Total overall height of signs from ground level no more than 2000mm.
- Sponsors permitted to display company name and logo, short message and contact details (Website / Address / Telephone Number).
- Signs fascia will be produced in full colour on digitally printed vinyl and applied to a 3mm di-bond aluminium board.
- Mounted to posts with fixing channels/clips on reverse.