



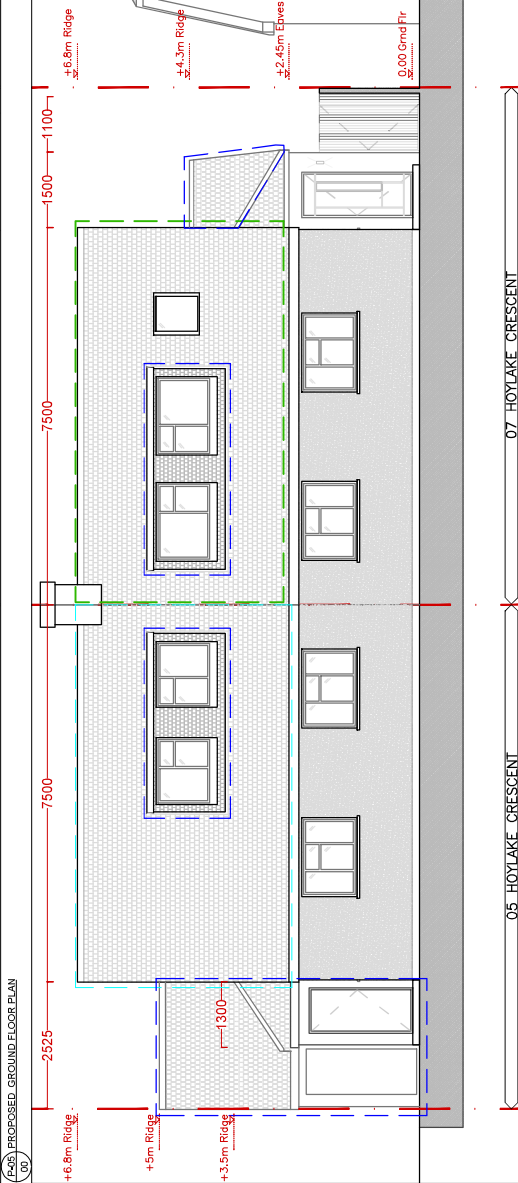

DASHED GREEN = OUTLINE OF PREVIOUSLY CONSENTED WORK TO NO.7 [LOFT CONVERSION, REF: 59493/APP/2018/118]

DASHED CYAN = OUTLINE OF UNAUTHORIZED DEVELOPMENT WHICH IS BEING SUBMITTED FOR PERMITTED DEVELOPMENT [Cert of Lawfulness, Retrospective, by separate app, Ref: PP-11025425]

DASHED BLUE = OUTLINE OF UNAUTHORIZED DEVELOPMENT AND/OR PROPOSED DEVELOPMENT WHICH IS NOW BEING SUBMITTED AS A FULL HOUSEHOLD APP [Part-retrospective]

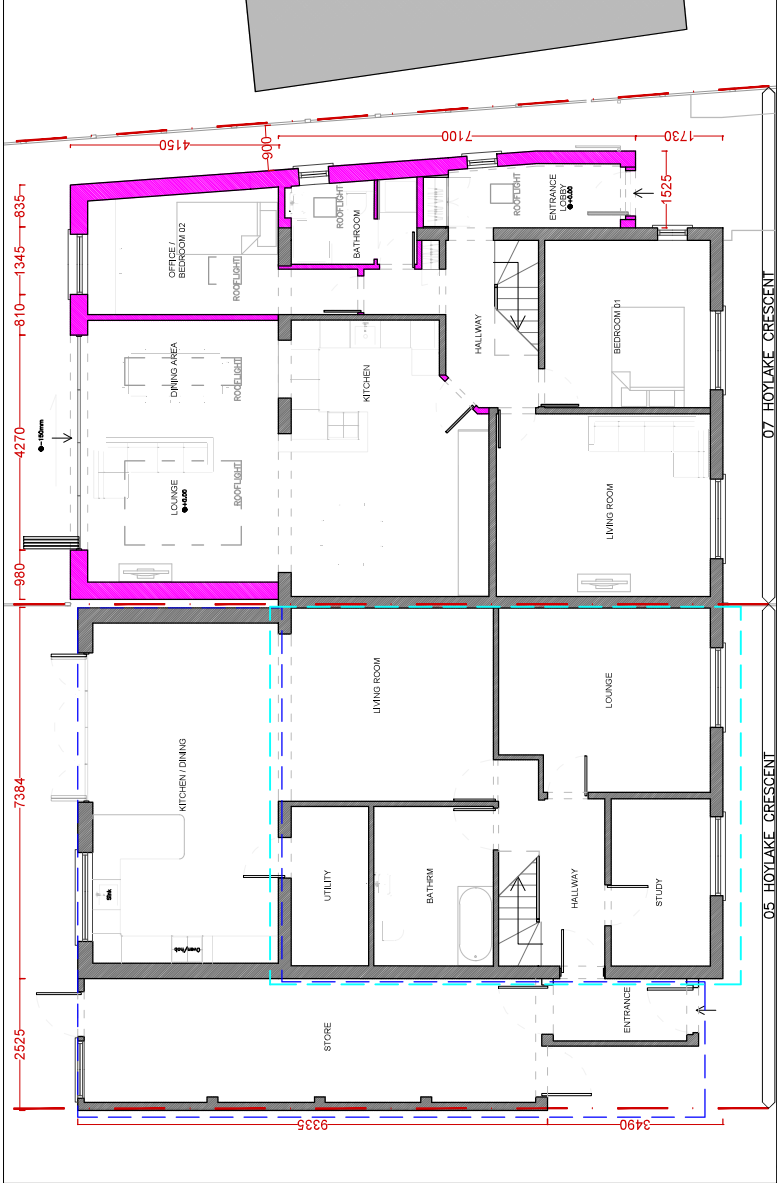

|                                                                                            |
|--------------------------------------------------------------------------------------------|
| PLANNING APPLICATION DRAWINGS                                                              |
| <b>COHABIT</b> DESIGN COOPERATIVE                                                          |
| 4 TWEEDDALE GROVE, ICKENHAM, LB10 8TT<br>t: +44(0)788 447 0033 e: cohabit.design@gmail.com |
| PROJECT: JOINT APP Nos.5&7 HOYLAK CRESCENT [PART-RETROSPECTIVE]                            |
| TITLE: PROPOSED [PART-RETROSPECTIVE]                                                       |
| CLIENT: The Property Owners of Nos.5&7                                                     |
| DATE: FEB 2022 DWG/REV NO. PR05-00 GRND FLR                                                |
| SCALE: 1:100 PR01-00 FRONT ELEV                                                            |