



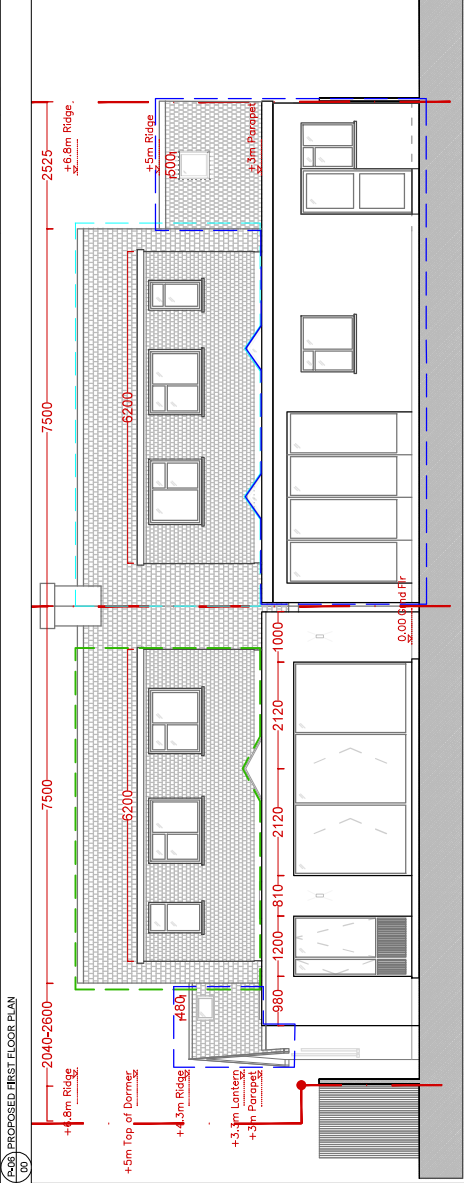

DASHED GREEN = OUTLINE OF PREVIOUSLY CONSENTED WORK TO NO.7, [LOFT CONVERSION, REF: 59493/APP/2018/118]

DASHED CYAN = OUTLINE OF UNAUTHORIZED DEVELOPMENT WHICH IS BEING SUBMITTED FOR PERMITTED DEVELOPMENT [Part of Lawfulness, Retrospective, by separate app, Ref: PP-11025425]

DASHED BLUE = OUTLINE OF UNAUTHORIZED DEVELOPMENT AND/OR PROPOSED DEVELOPMENT WHICH IS NOW BEING SUBMITTED AS A FULL HOUSE CONSENT APP [Part of Lawfulness, Retrospective, by separate app, Ref: PP-11025425]

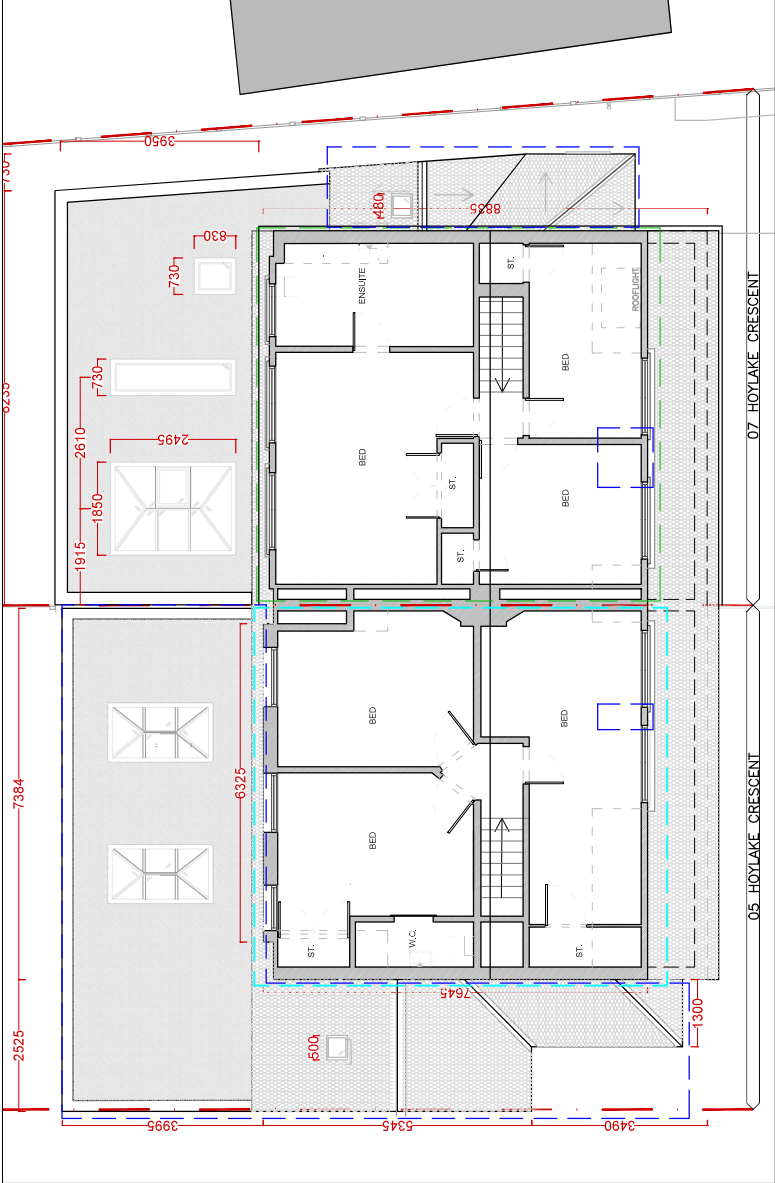

PLANNING APPLICATION DRAWINGS
COHABIT DESIGN COOPERATIVE
4 TWEEDDALE GROVE, ICKENHAM, LB10 8TT t: +44(0)788 447 0033 e: cohabilitydesign@gmail.com
PROJECT: JOINT APP' Nos.5&7 HOYLAK CRESCENT [PART-RETROSPECTIVE]
TITLE: PROPOSED [PART-RETROSPECTIVE]
CLIENT: The Property Owners of Nos.5&7
DATE: FEB 2022 DWG/REV NO. PR02-00 FIRST FLR
SCALE: 1:100 PR02-00 REAR ELEV