


BLOCK/SITE PLAN
AREA 90m x 90m
SCALE 1:500 on A4
CENTRE COORDINATES: 505789, 182108

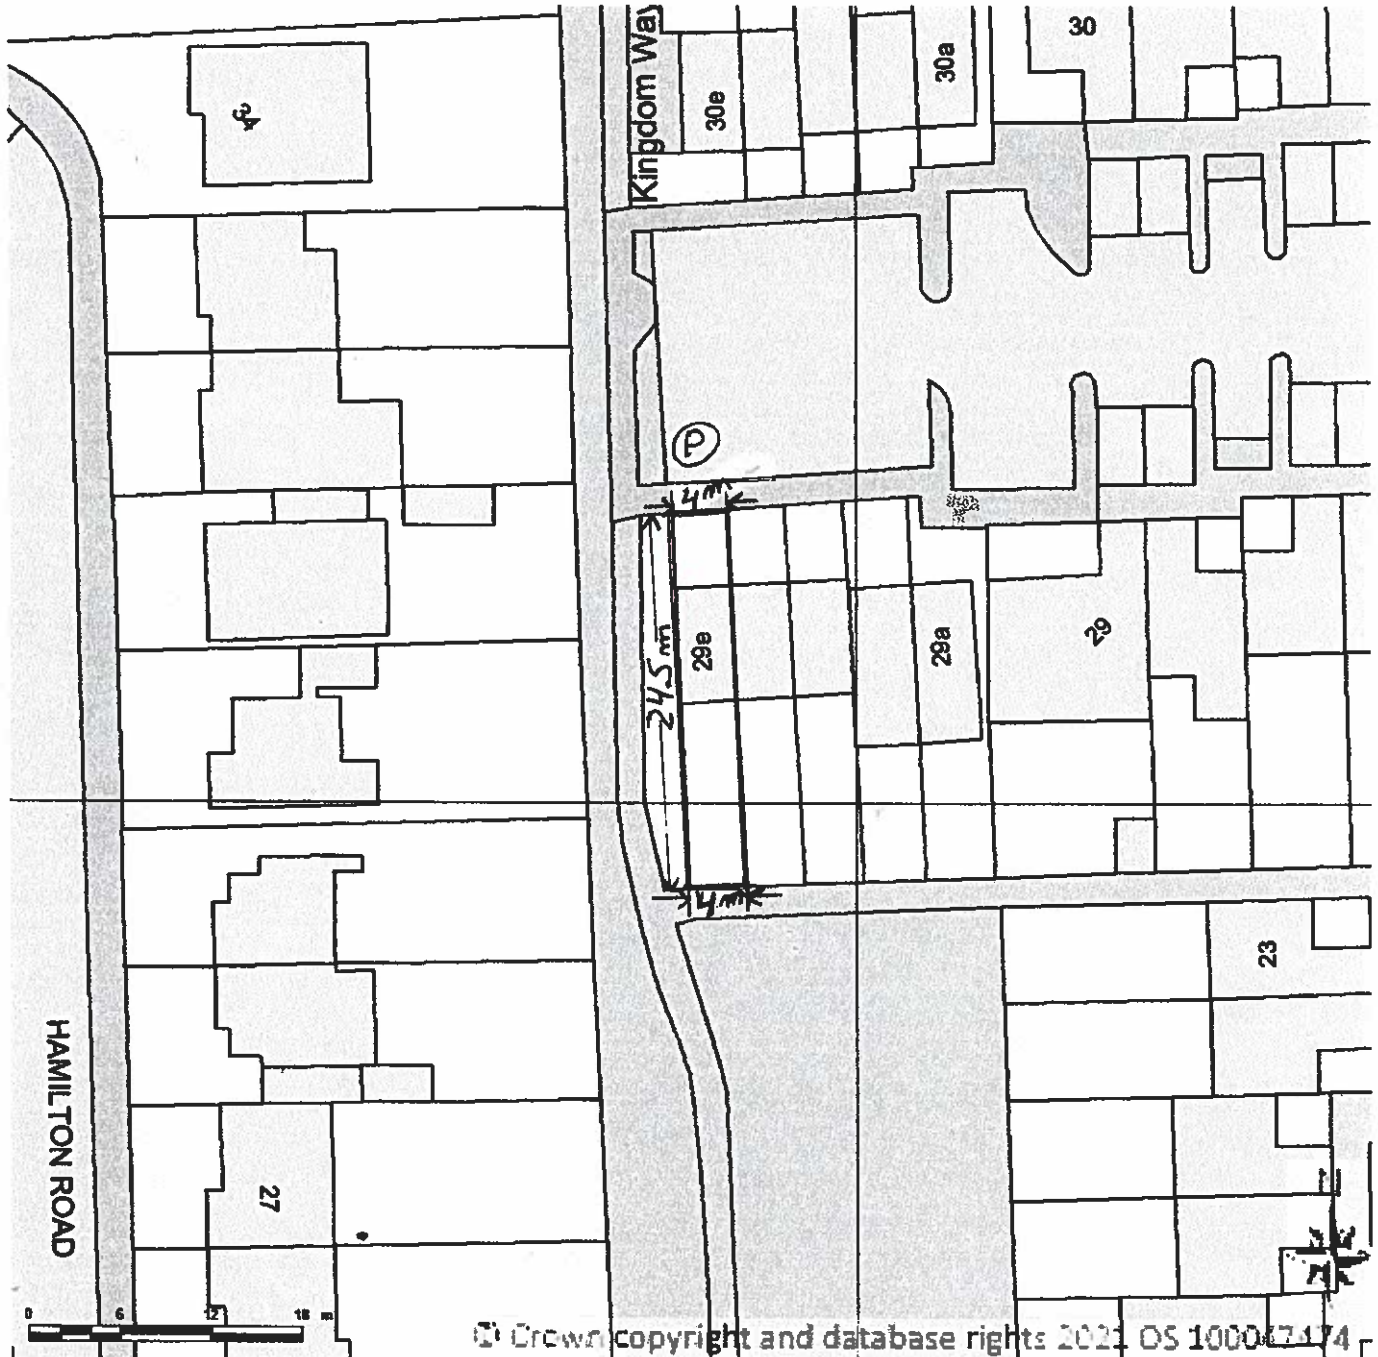

Supplied by Streetwise Maps Ltd
www.streetwise.net
 Licence No: 100047474
 27/01/2022 11:48:30

SITE AREA 24.5m x 4m
 (P) Parking

