




PROPOSED MATERIALS
ROOF: BROWN TILES TO MATCH
WALLS: RED MULTI FACING BRICK
TO MATCH

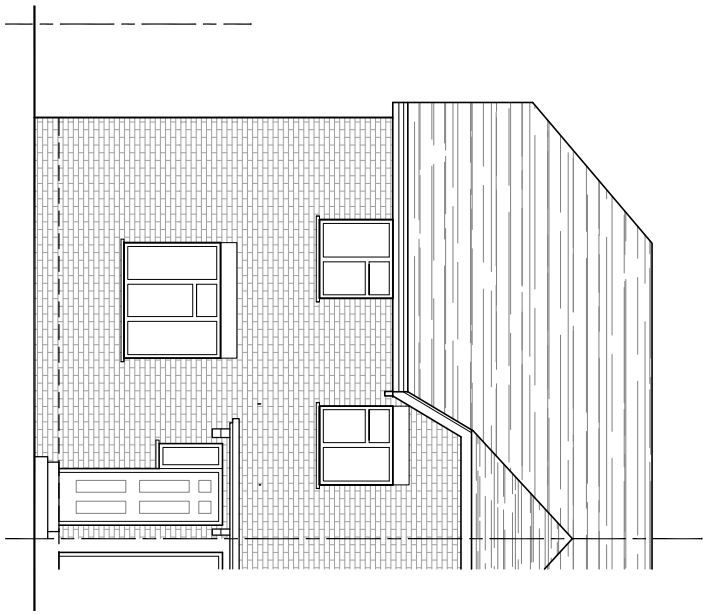


WEST ELEVATION

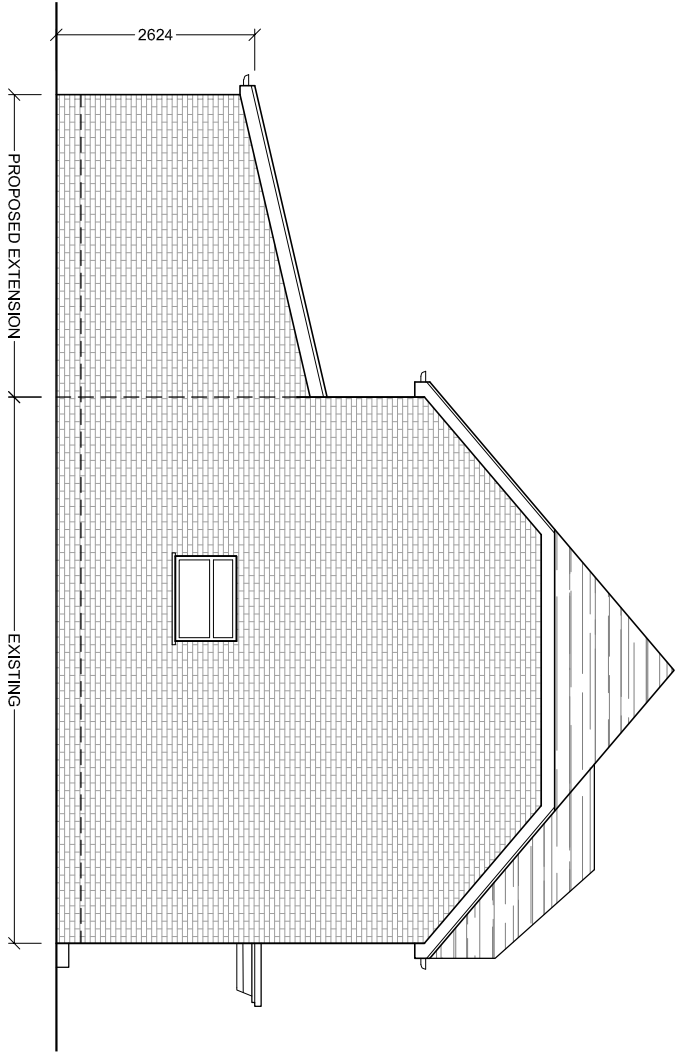

NORTH ELEVATION

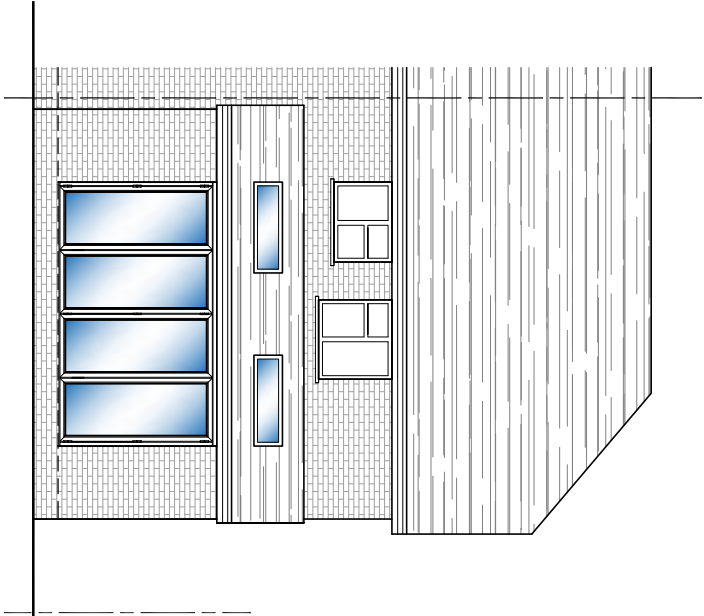

EAST ELEVATION

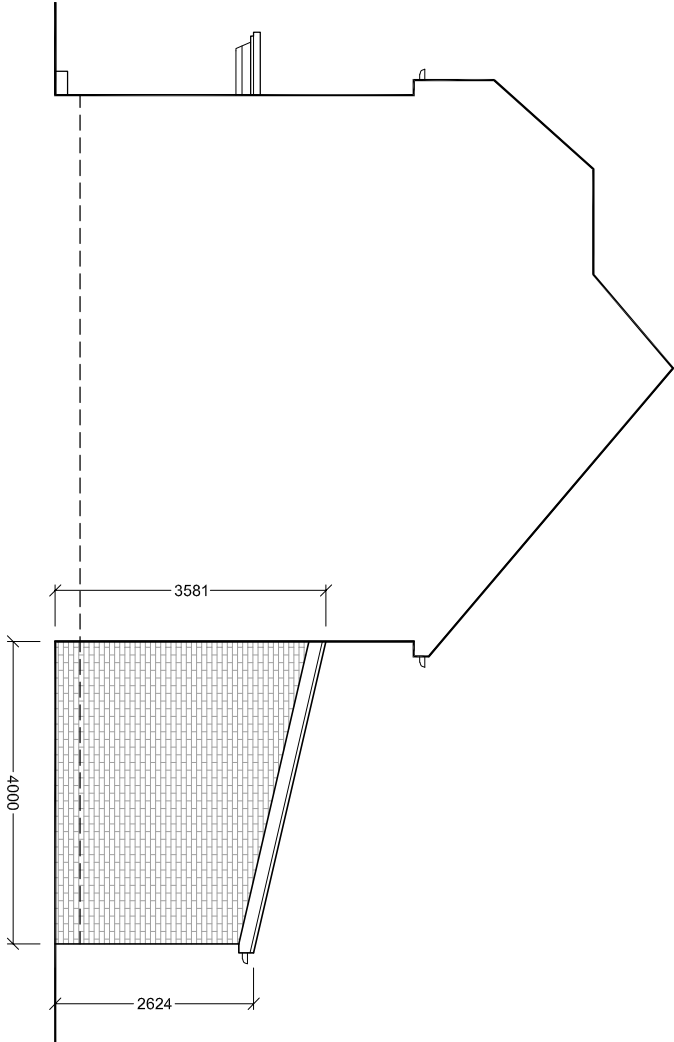

SOUTH ELEVATION



AMENDMENTS		
NO.	DATE	REV.



bernard murray design
chartered architect
www.bmurraydesign.co.uk
78 BRIDGE ROAD, UXBRIDGE, MIDDLESEX UB8 3QW
TEL: 07988 477174 EMAIL: BMURRAYDESIGN@YAHOO.CO.UK

PROJECT
122 HAIG ROAD
UXBRIDGE
UB8 3EG

CLIENT
SIMONE CHARLES

DRAWING		
PRIOR APPROVAL		
PROPOSED ELEVATIONS		
SCALE	1:100 @ A3	DRAWING NUMBER
DATE	APR 2022	REV.
DRAWN	BM	1167-15