




PROPOSED MATERIALS
DORMER ROOF: GREY GRP
DORMER WALLS: BROWN PLAIN
TILES
PORCH ROOF: BROWN TILES TO
MATCH
WALLS: RED MULTI FACING BRICK
TO MATCH

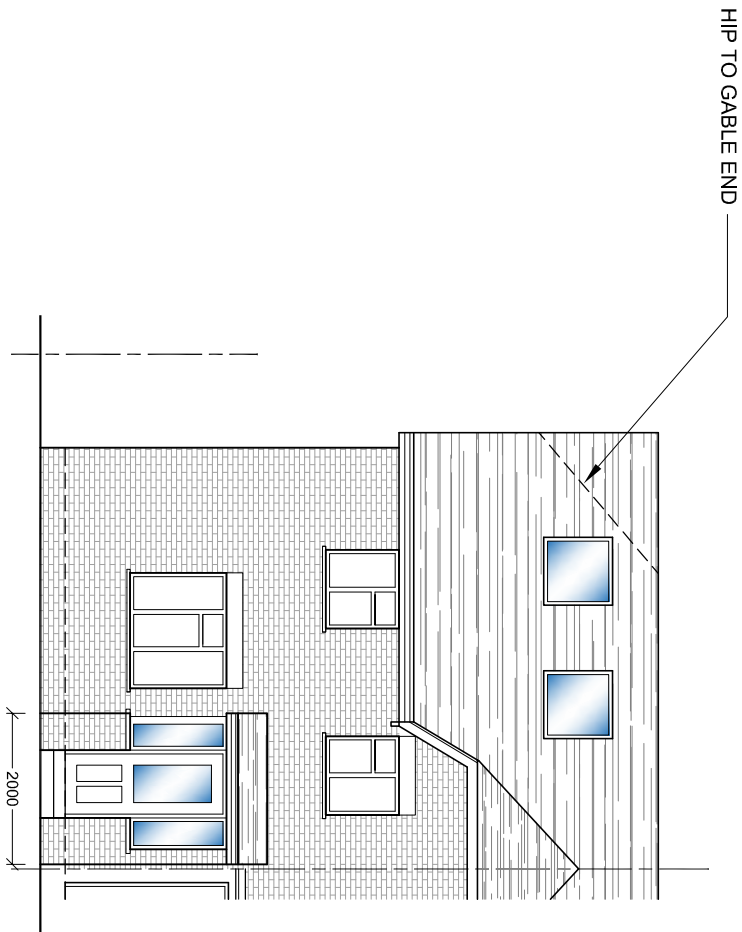


WEST ELEVATION

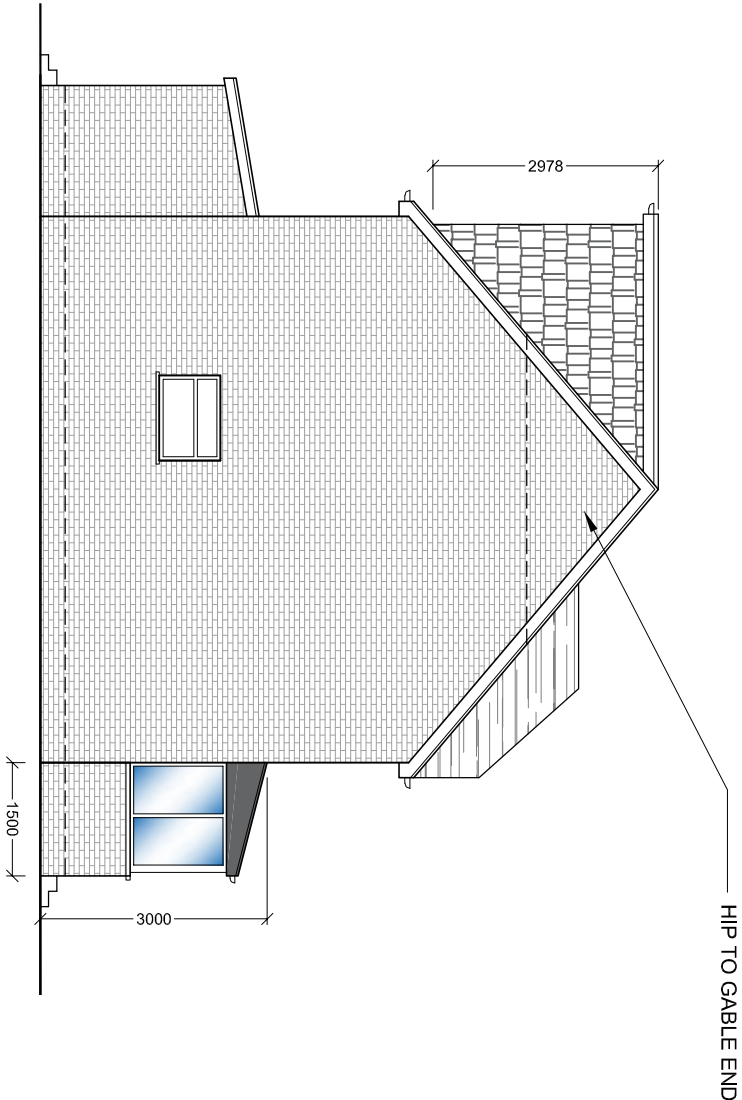

NORTH ELEVATION

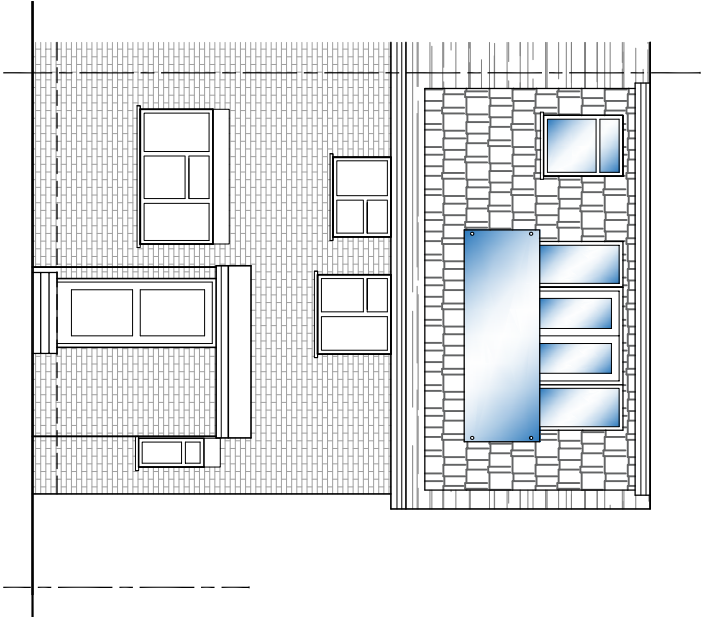

EAST ELEVATION

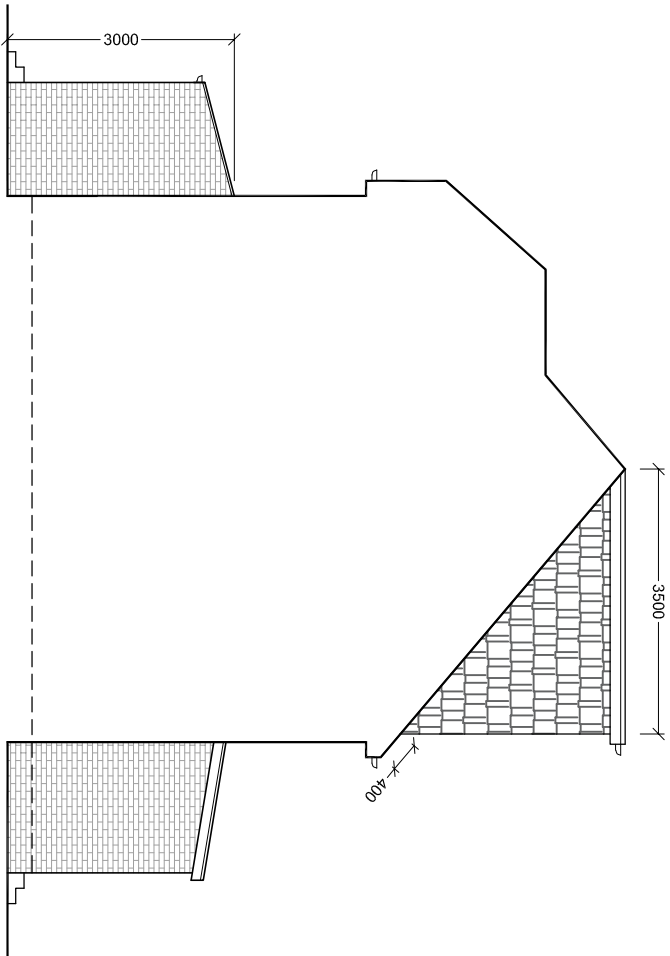

SOUTH ELEVATION



AMENDMENTS	DATE	REV.
Changes to be made to the drawing are to be indicated by a number in the margin and a description of the change. All amendments must be made in pencil and must be clearly legible. The drawing is to be kept in the office and must be available for reference. 



bernard murray design
chartered architect
www.bmurraydesign.co.uk
76 BRIDGE ROAD, UXBRIDGE, MIDDLESEX UB8 3QW
TEL: 07988 471714 EMAIL: bmmurraydesign@yahoo.co.uk

PROJECT
122 HAIG ROAD
UXBRIDGE
UB8 3EG

CLIENT
SIMONE CHARLES

DRAWING	LOFT & PORCH
SCALE	1:100 @ A3
DATE	FEB 2022
DRAWN	BM

DRAWING NUMBER
1167-9

REV.