



VOLUME CALCULATIONS

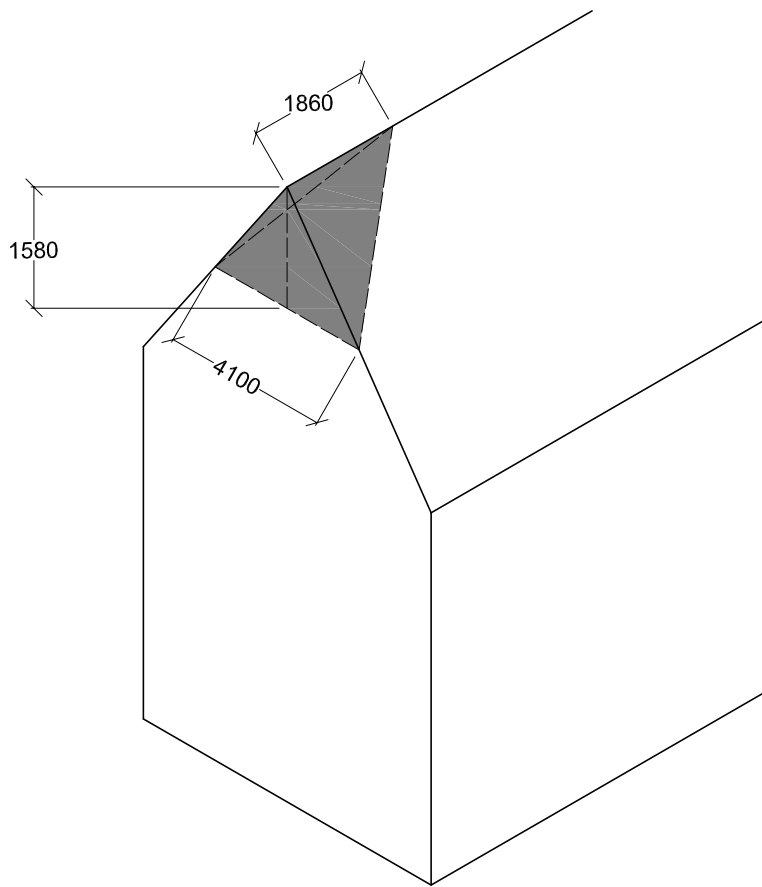

PROPOSED HALF HIP TO
GABLE CONVERSION

2m³

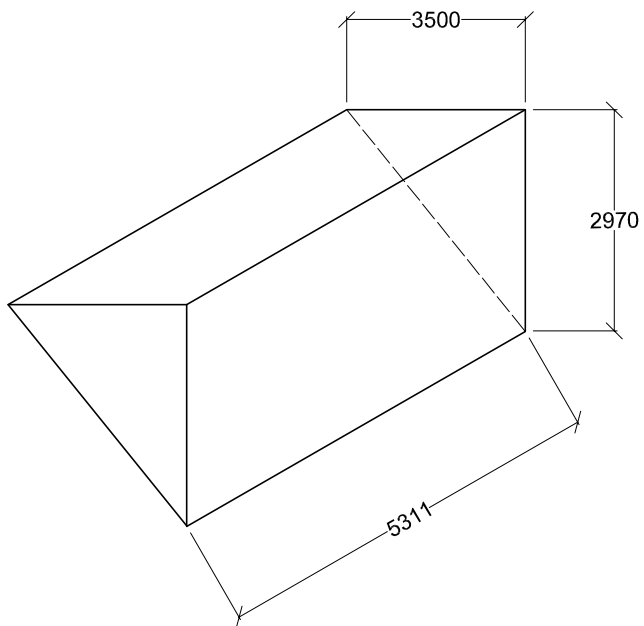

PROPOSED REAR
DORMER WINDOW

27.6m³

TOTAL VOLUME

49.6m³