


2400

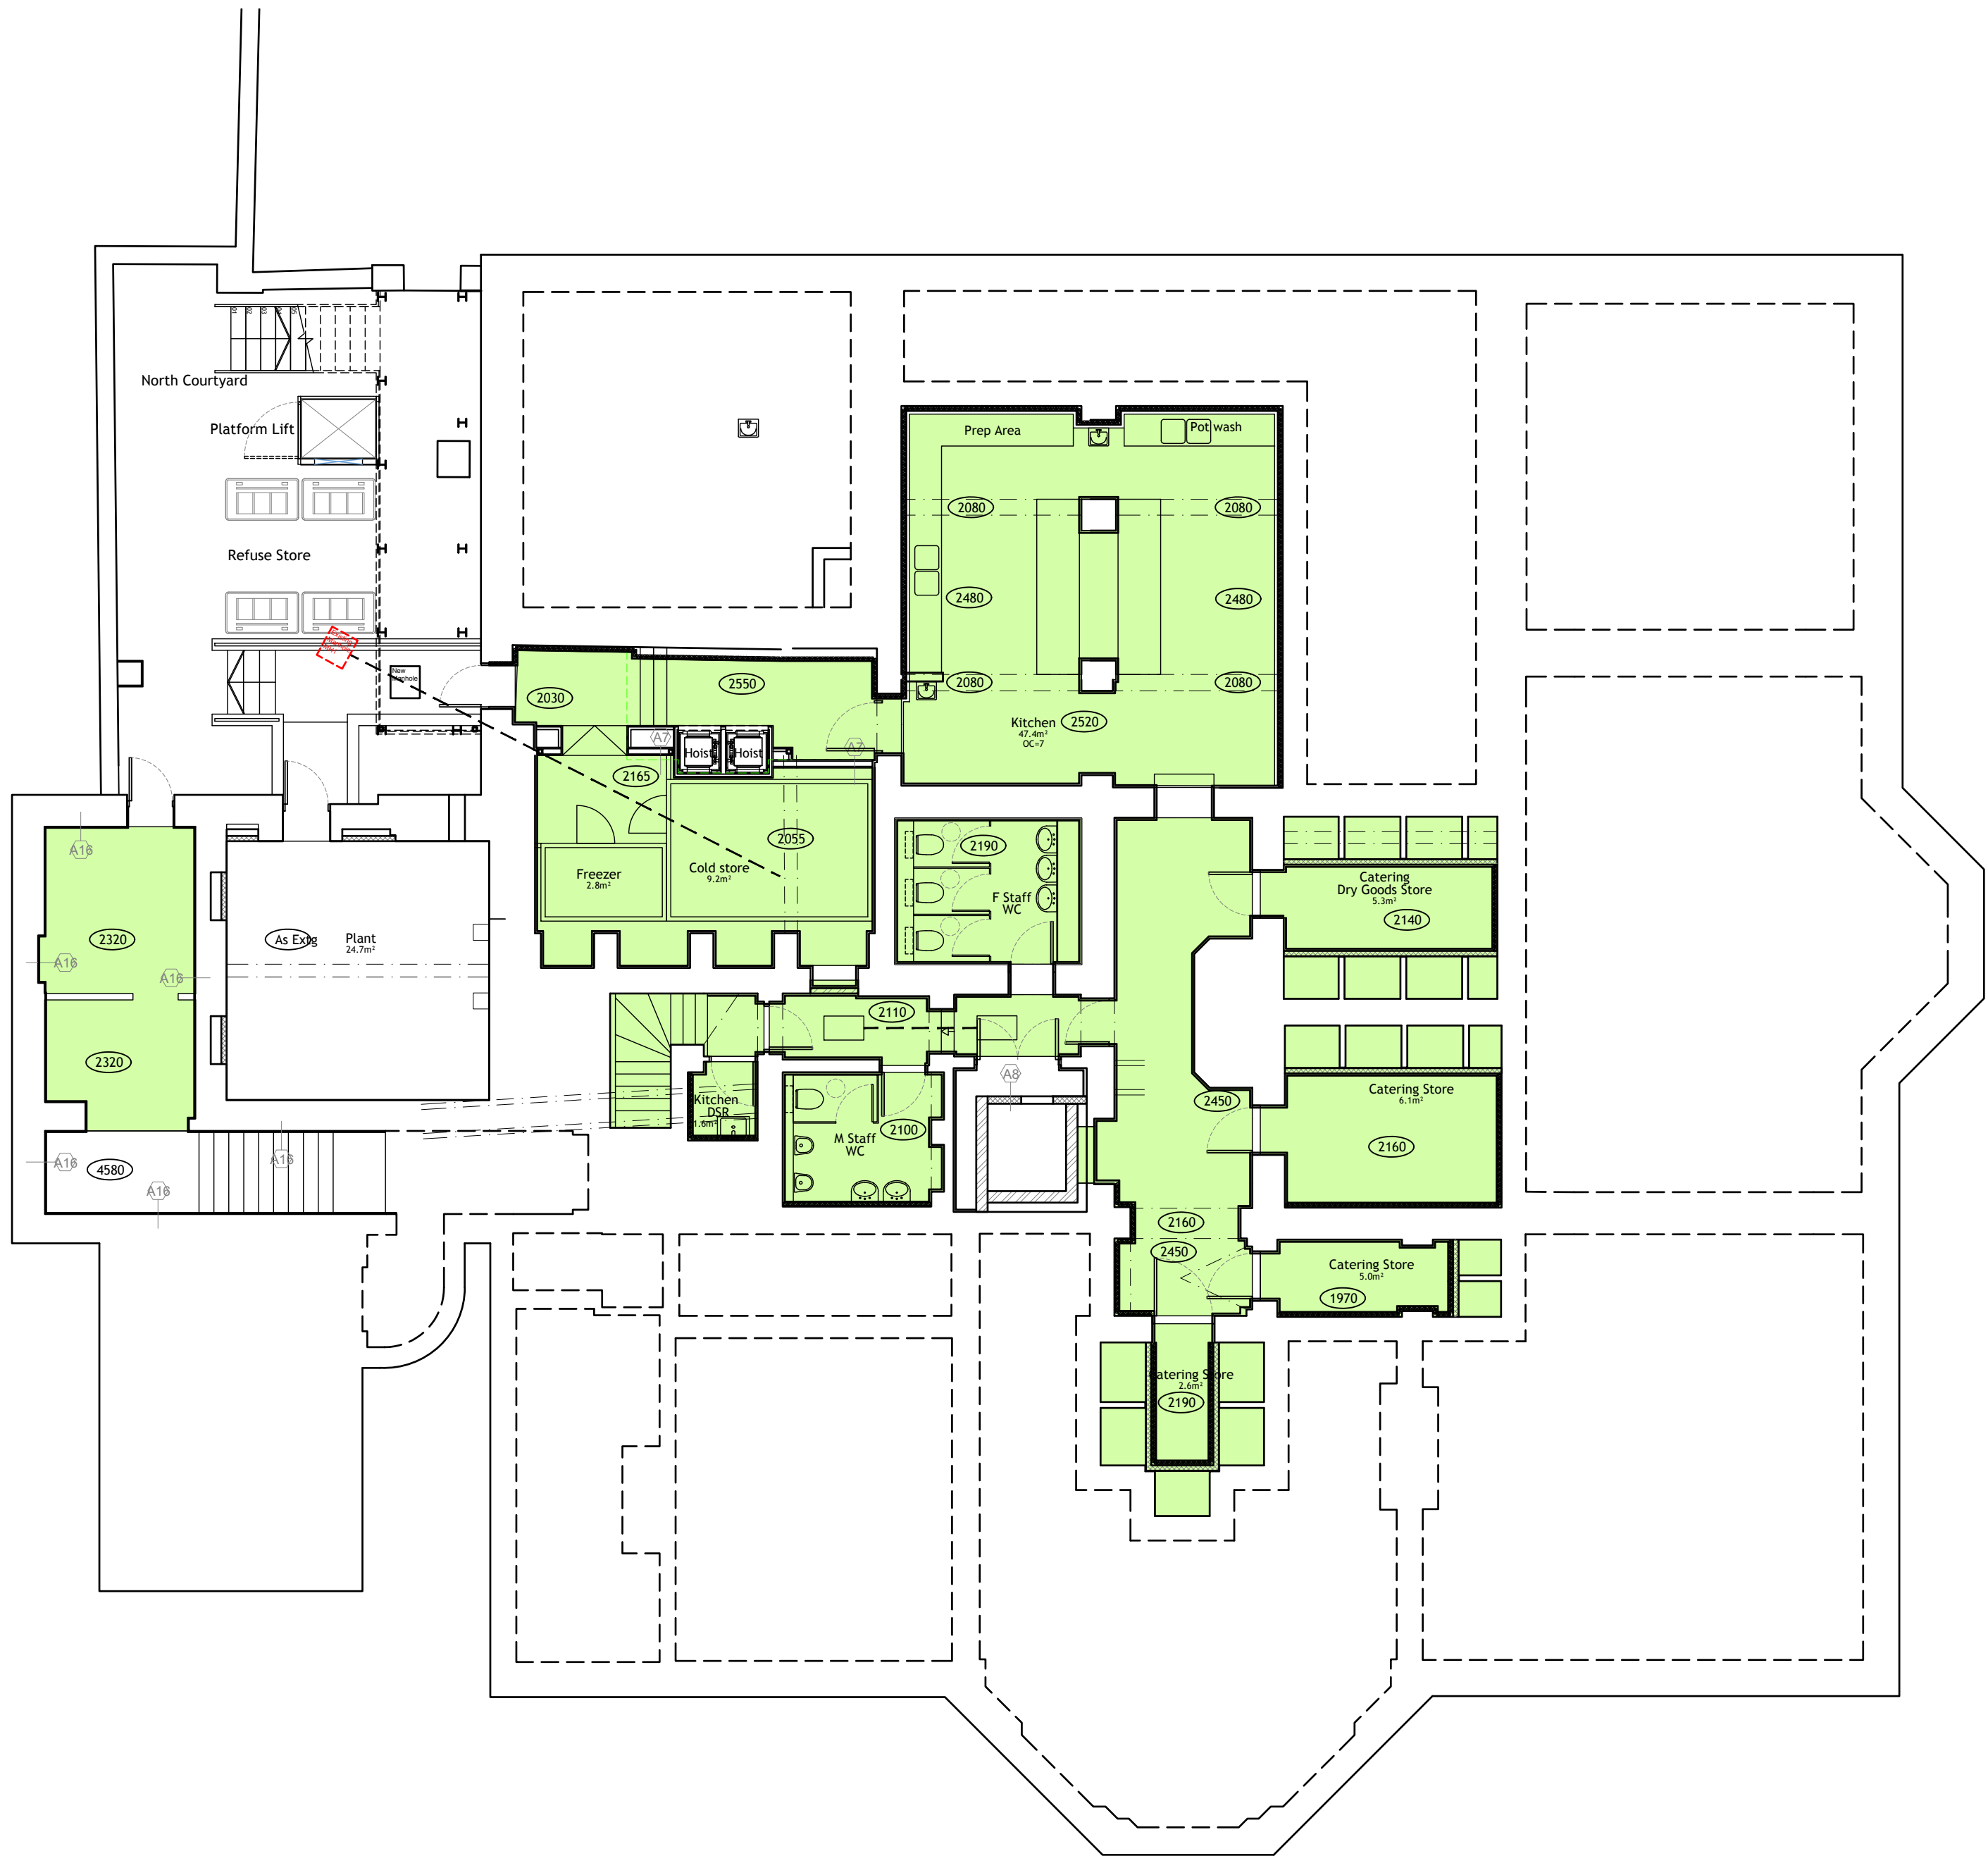

Key

Extent of Lease basement
Area, 165.3 sqM, 1,779 sq ft