Clear Channel

LED DIGITAL 48 SHEET - FREESTANDING

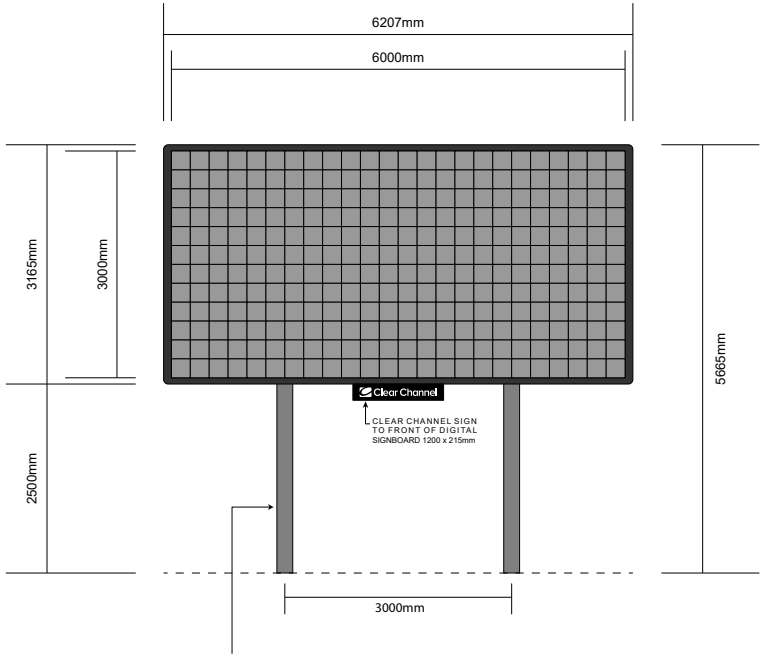

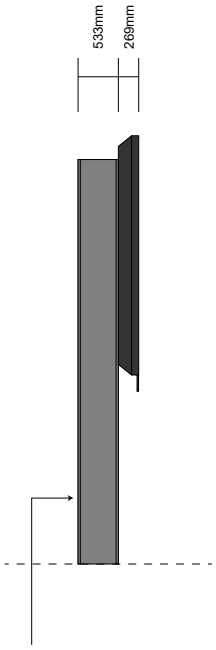

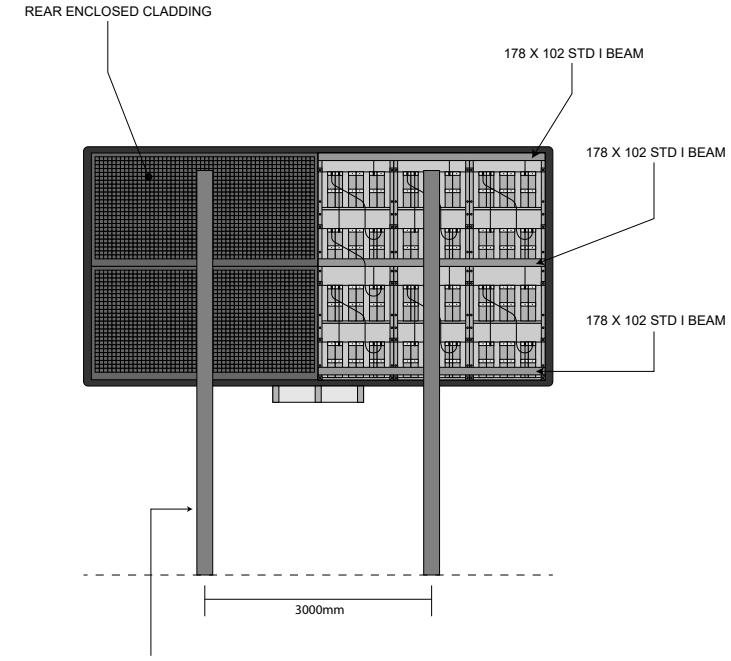

DIGITAL DISPLAY

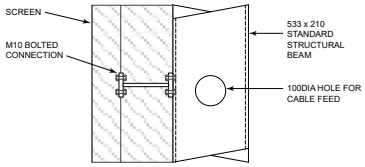

PROPOSED DETAIL A
SCALE 1:25

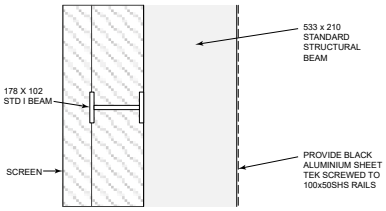

MESH DETAIL B
SCALE 1:25

Site:	Title:	Date:	Dwg. No:	Rev:	Scale: 1:100@A4
Advertisement at West End Road, Ruislip HA4 6LR	Proposed Specifications	02/03/2022	PY4229/005		0m 2m 4m 6m 8m