



SITE LOCATION

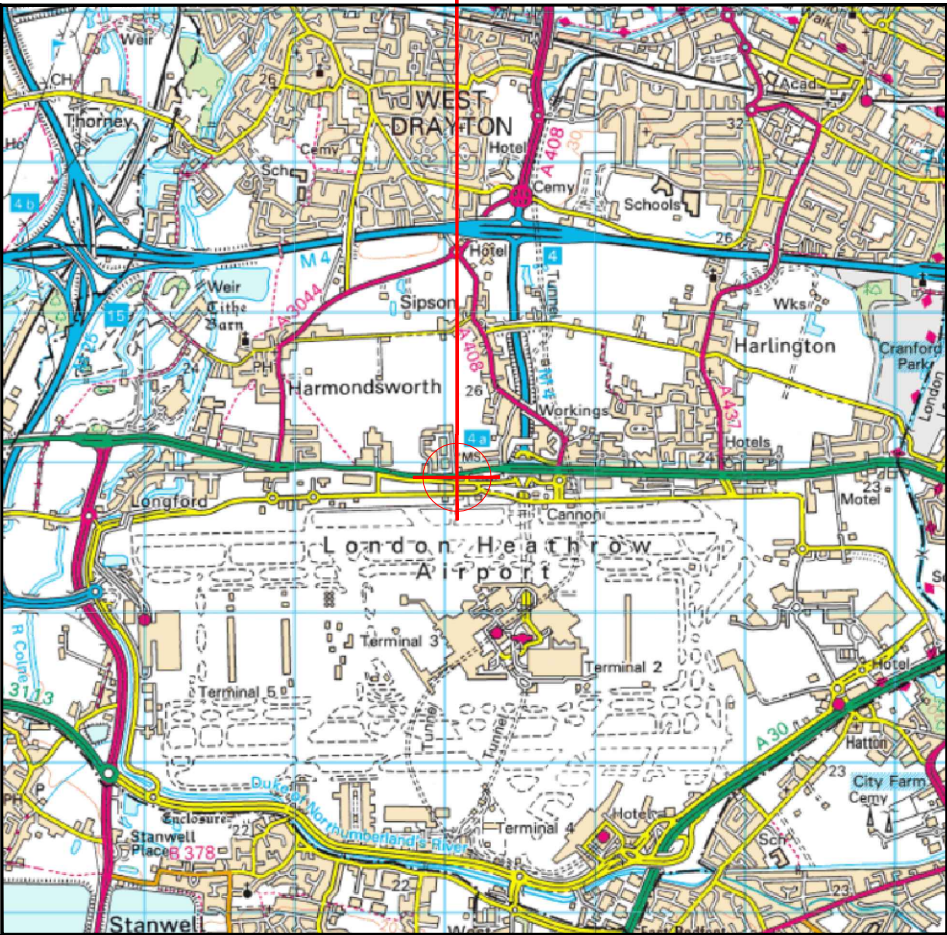


Reproduced by permission of Ordnance Survey on behalf of the Controller of Her Majesty's Stationary Office
All rights reserved. © Crown Copyright licence no. 100062043

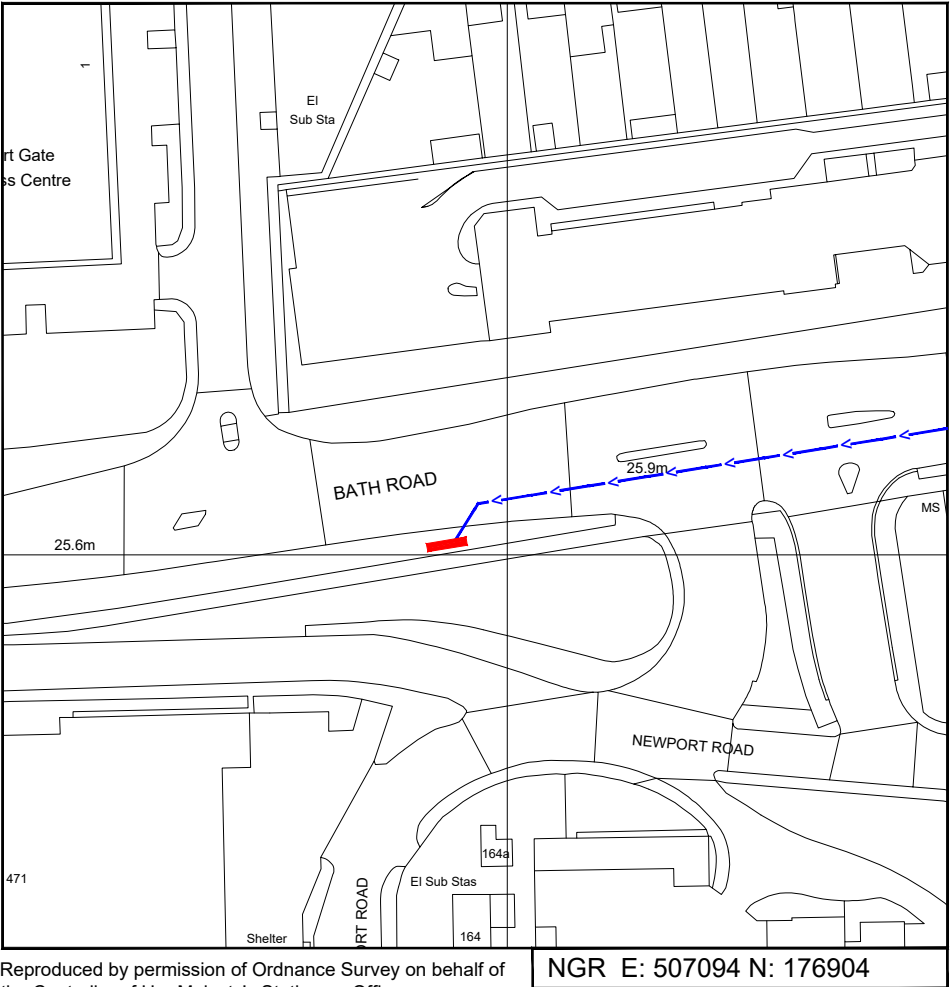


Reproduced by permission of Ordnance Survey on behalf of the Controller of Her Majesty's Stationary Office
All rights reserved. © Crown Copyright licence no. 100062043

SITE AREA PLAN

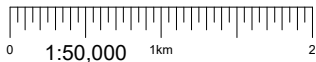

SITE PHOTOGRAPH

SITE LOCATION PLAN

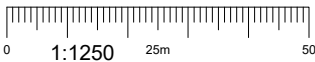

GOOGLE MAPS QR CODE

GOOGLE MAPS - <https://goo.gl/maps/3pjestXAvgo3MsKq5>

GOOGLE STREETVIEW - <https://goo.gl/maps/8EVsZ8dvQwvKEGuY6>

NOTES:

1. ALL DIMENSIONS IN MM UNLESS OTHERWISE NOTED.

DIRECTIONS TO SITE:

Head east on M4. At junction 4, Use the left 2 lanes to take the A408 exit to Uxbridge/Heathrow Airport. At Heathrow Interchange, take the 3rd exit onto M4 heading to Heathrow Airport. M4 turns slightly right and becomes Tunnel Rd E. Keep left to stay on Tunnel Rd E. At Nene Rd Roundabout, take the 1st exit onto Nene Rd. Turn left onto Bath Rd/A4. Follow Bath Rd and site location is on the left hand side.

Site Provider's
Property Boundary:



Access Route To Site:



Access Route:



Master:	MBNL / EE:	Project:	Purpose of Issue:	Issue:
M001	MBNL	5G UNILATERAL	Planning	A
Date:	01/06/2021	Revision / Upgrade Description:		
Drawn:	CDN	First Issue - Site nomination dated: TBC		
Checked:	DH			
Approved:	SD			

CK Hutchison
Networks (UK)
Limited

Great Brighams Mead,
Vastern Road, Reading,
Berkshire, England,
RG1 8DJ

Design Consultant & Principal Contractor:



WHP Telecoms

Unit 1 Maple Park,
Low Fields Avenue, Leeds
LS12 6HH

Tel: 01133023550
e-mail: info@whptelecoms.com

Site Name:
BATH ROAD STREETWORKS

Site ID:
HGN18212

Address:
BATH ROAD,
HARMONDSWORTH,
LONDON BOROUGH OF HILLINGDON,
LONDON, TW6 2RR

Title:
002 SITE LOCATION PLAN

Project:
5G UNILATERAL

Purpose of Issue:
PLANNING

EE Cell ID:	MBNL Cell ID:	Cell ID:
N/A	N/A	N/A
Master Drawing No:		Issue:
HGN18212_M001		A



ELEVATION A


Bath Road
(50mph)

Existing approx. 10.0m high streetlight

Approx. Tree Level
10m AGL


Approx. Tree Level
7m AGL

Existing chamber

Footpath

Approx. Trees Level
8m AGL

EXISTING SITE PLAN

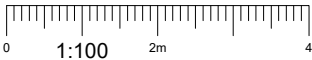

NOTES:

1. ALL DIMENSIONS IN MM UNLESS OTHERWISE NOTED.

Master:	MBNL / EE:	Project:	Purpose of Issue:	Issue:
M001	MBNL	5G UNILATERAL	Planning	A
Date:	01/06/2021	Revision / Upgrade Description:		
Drawn:	CDN	First Issue - Site nomination dated: TBC		
Checked:	DH			
Approved:	SD			

CK Hutchison
Networks (UK)
Limited

Great Brighams Mead,
Vastern Road, Reading,
Berkshire, England,
RG1 8DJ

Design Consultant & Principal Contractor:



WHP Telecoms

Unit 1 Maple Park,
Low Fields Avenue, Leeds
LS12 6HH

Tel: 01133023550
e-mail: info@whptelecoms.com

Site Name:
BATH ROAD STREETWORKS

Site ID:
HGN18212

Address:
BATH ROAD,
HARMONDSWORTH,
LONDON BOROUGH OF HILLINGDON,
LONDON, TW6 2RR

Title:
100 EXISTING SITE PLAN

Project:
5G UNILATERAL

Purpose of Issue:
PLANNING

EE Cell ID:	MBNL Cell ID:	Cell ID:
N/A	N/A	N/A

Master Drawing No:	Issue:
HGN18212_M001	A


100mm

50mm

10mm



EXISTING ELEVATION A

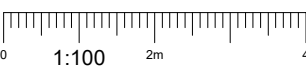

- NOTES:
- ALL DIMENSIONS IN MM UNLESS OTHERWISE NOTED.

Master:	MBNL / EE:	Project:	Purpose of Issue:	Issue:
M001	MBNL	5G UNILATERAL	Planning	A
Date:	01/06/2021	Revision / Upgrade Description:		
Drawn:	CDN	First Issue - Site nomination dated: TBC		
Checked:	DH			
Approved:	SD			

**CK Hutchison
Networks (UK)
Limited**
Great Brighams Mead,
Vastern Road, Reading,
Berkshire, England,
RG1 8DJ



WHP Telecoms
Unit 1 Maple Park,
Low Fields Avenue, Leeds
LS12 6HH
Tel: 01133023550
e-mail: info@whptelecoms.com

Site Name:
BATH ROAD STREETWORKS

Site ID:
HGN18212

Address:
**BATH ROAD,
HARMONDSWORTH,
LONDON BOROUGH OF HILLINGDON,
LONDON, TW6 2RR**

Title:
150 EXISTING ELEVATION A

Project:
5G UNILATERAL

Purpose of Issue:
PLANNING

EE Cell ID: N/A	MBNL Cell ID: N/A	Cell ID: N/A
Master Drawing No: HGN18212_M001		
Issue: A		



ELEVATION A

Bath Road
(50mph)

Existing approx. 10.0m high streetlight

Proposed armco barrier

Proposed Phase 8 monopole c/w
wraparound cabinet at base

Proposed 10No. paving slabs

Proposed 2No. cabinets

Proposed G-100876 cabinet

Approx. Tree Level
10m AGL

Approx. Tree Level
7m AGL


Existing chamber

Footpath

5000

Approx. Trees Level
8m AGL

PROPOSED SITE PLAN

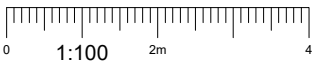

Antenna Aperture ID	Proposed 4G/5G Bearing
A1	40°
A2	40°
B1	160°
B2	160°
C1	280°
C2	280°

NOTES:
1. ALL DIMENSIONS IN MM UNLESS OTHERWISE NOTED.

Master:	MBNL / EE:	Project:	Purpose of Issue:	Issue:
M001	MBNL	5G UNILATERAL	Planning	A
Date:	01/06/2021	Revision / Upgrade Description:		
Drawn:	CDN	First Issue - Site nomination dated: TBC		
Checked:	DH			
Approved:	SD			

CK Hutchison
Networks (UK)
Limited

Great Brighams Mead,
Vastern Road, Reading,
Berkshire, England,
RG1 8DJ

Design Consultant & Principal Contractor:



WHP Telecoms
Unit 1 Maple Park,
Low Fields Avenue, Leeds
LS12 6HH

Tel: 01133023550
e-mail: info@whptelecoms.com

Site Name:
BATH ROAD STREETWORKS

Site ID:
HGN18212

Address:
BATH ROAD,
HARMONDSWORTH,
LONDON BOROUGH OF HILLINGDON,
LONDON, TW6 2RR

Title:
210 PROPOSED SITE PLAN

Project:
5G UNILATERAL

Purpose of Issue:
PLANNING

EE Cell ID: N/A	MBNL Cell ID: N/A	Cell ID: N/A
--------------------	----------------------	-----------------


Master Drawing No:
HGN18212_M001

Issue:
A

Antenna Aperture ID	Proposed 4G/5G Bearing
A1	40°
A2	40°
B1	160°
B2	160°
C1	280°
C2	280°

NOTES:

1. ALL DIMENSIONS IN MM UNLESS OTHERWISE NOTED.

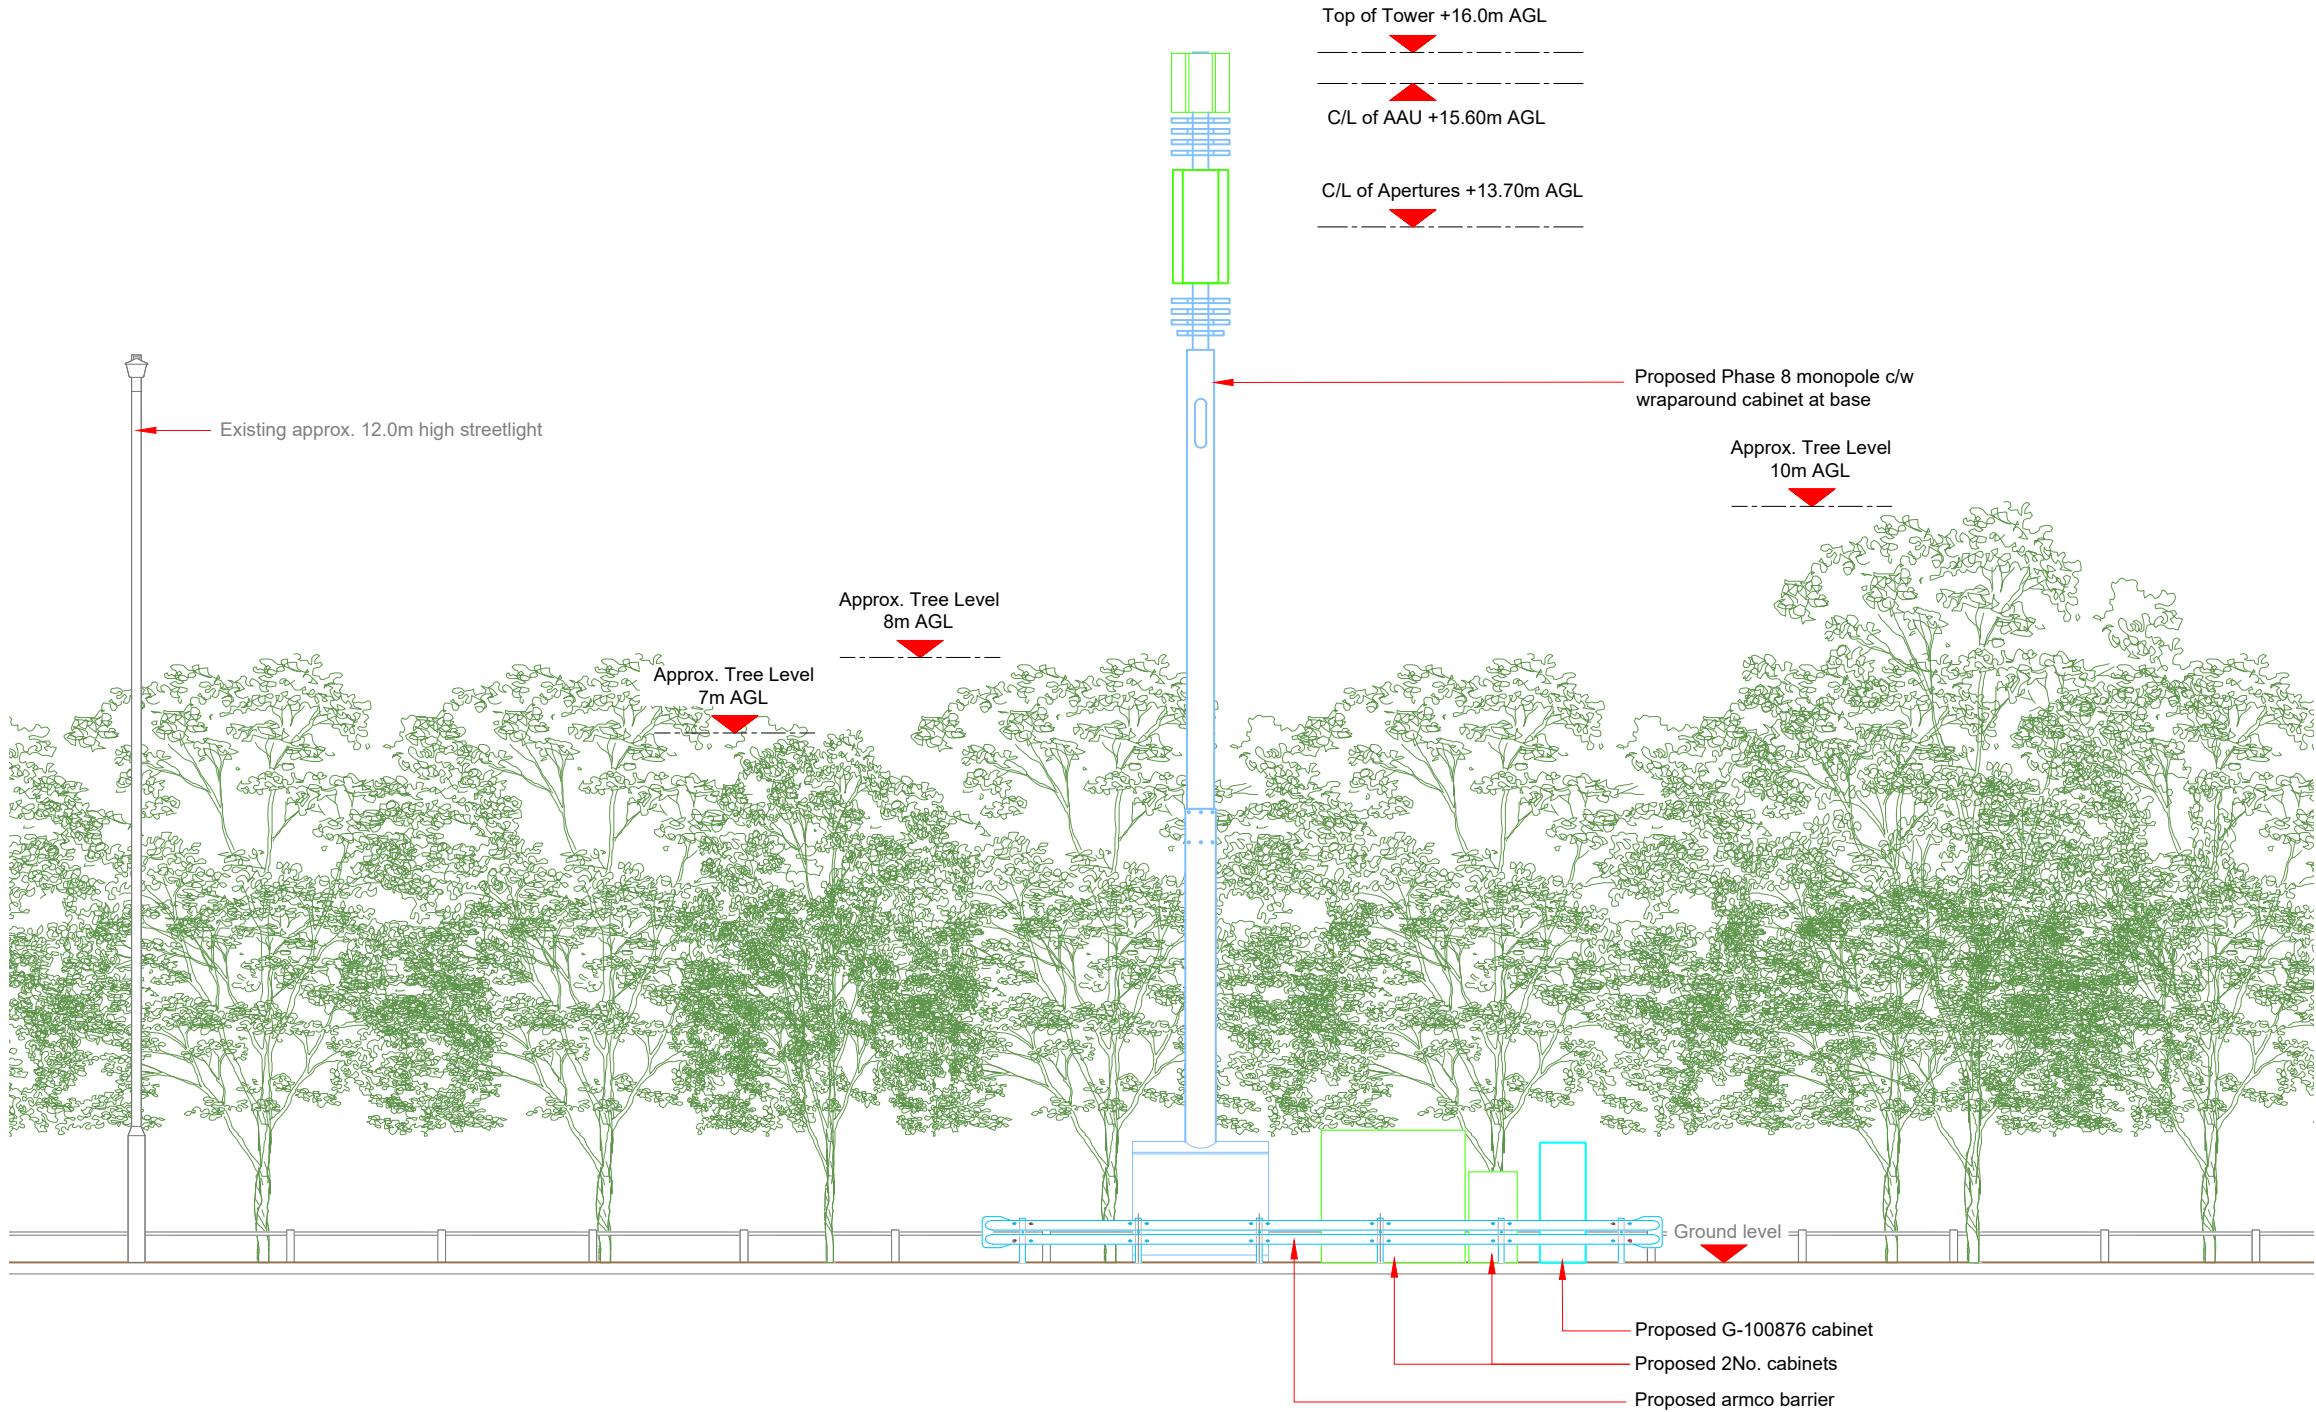

Master:	MBNL / EE:	Project:	Purpose of Issue:	Issue:
M001	MBNL	5G UNILATERAL	Planning	A
Date:	01/06/2021	Revision / Upgrade Description:		
Drawn:	CDN	First Issue - Site nomination dated: TBC		
Checked:	DH			
Approved:	SD			

**CK Hutchison
Networks (UK)
Limited**

Great Brighams Mead,
Vastern Road, Reading,
Berkshire, England,
RG1 8DJ

Design Consultant & Principal Contractor:



WHP Telecoms

Unit 1 Maple Park,
Low Fields Avenue, Leeds
LS12 6HH

Tel: 01133023550
e-mail: info@whptelecoms.com

Site Name:
BATH ROAD STREETWORKS

Site ID:
HGN18212

Address:
**BATH ROAD,
HARMONDSWORTH,
LONDON BOROUGH OF HILLINGDON,
LONDON, TW6 2RR**

Title:
260 PROPOSED ELEVATION

Project:
5G UNILATERAL

Purpose of Issue:
PLANNING

EE Cell ID:	MBNL Cell ID:	Cell ID:
N/A	N/A	N/A

Master Drawing No:	Issue:
HGN18212_M001	A