

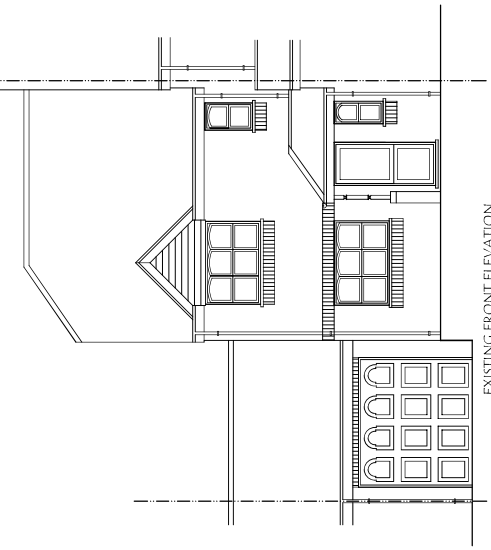


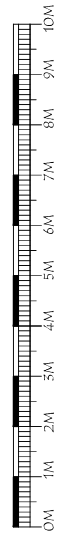


EXISTING FRONT ELEVATION

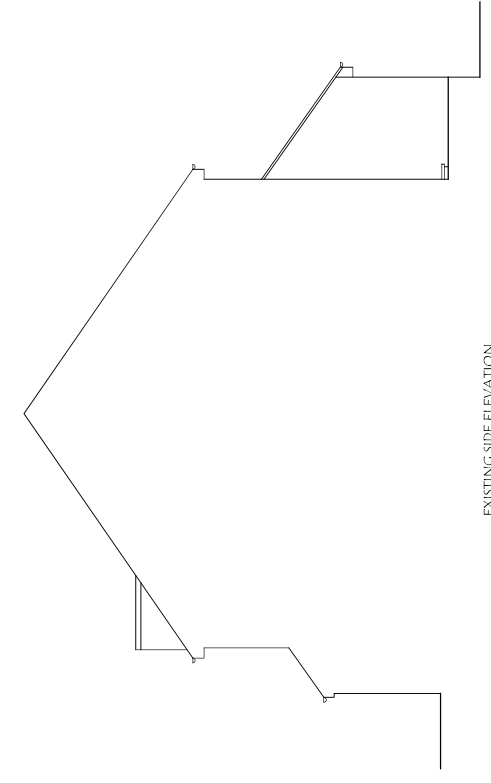


EXISTING SIDE ELEVATION

HIP/GAB.	0.555 1.54m ² 1.49m	0.76m ²
DORMER	6.78m ² 5.02m	34.04m ²
TOTAL =	34.80m ²	34.80m ²
34.80m ² ± .40m ² , THEREFORE ITS P.D.		

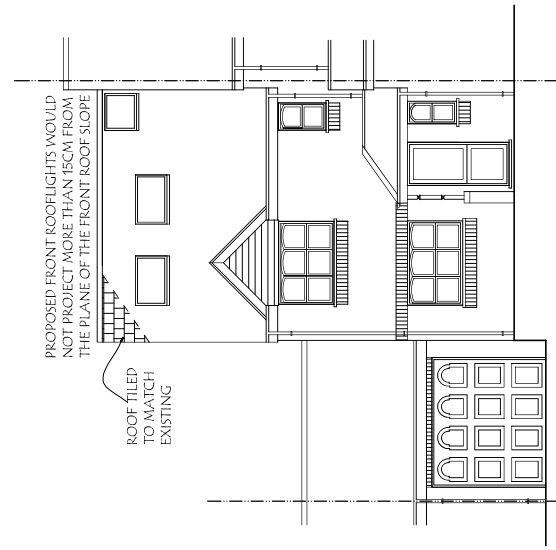

PROPOSED FRONT ELEVATION

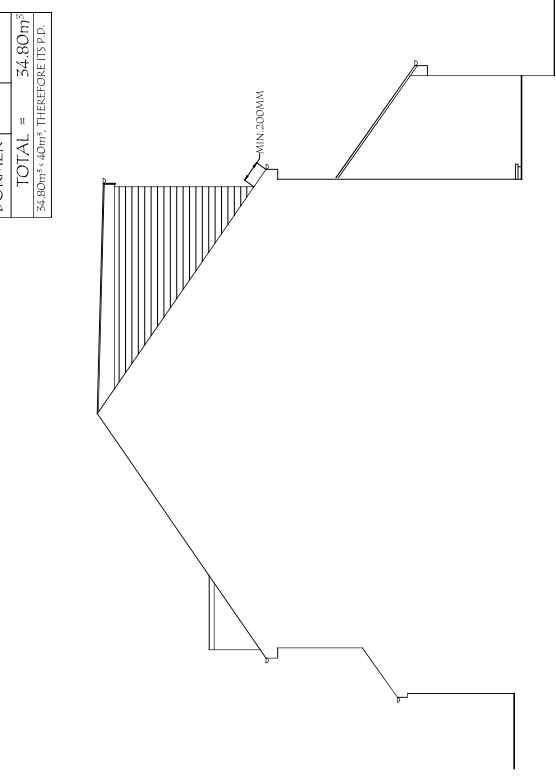

PROPOSED SIDE ELEVATION