





Playground Elevation showing school in background Lean-to omitted for clarity

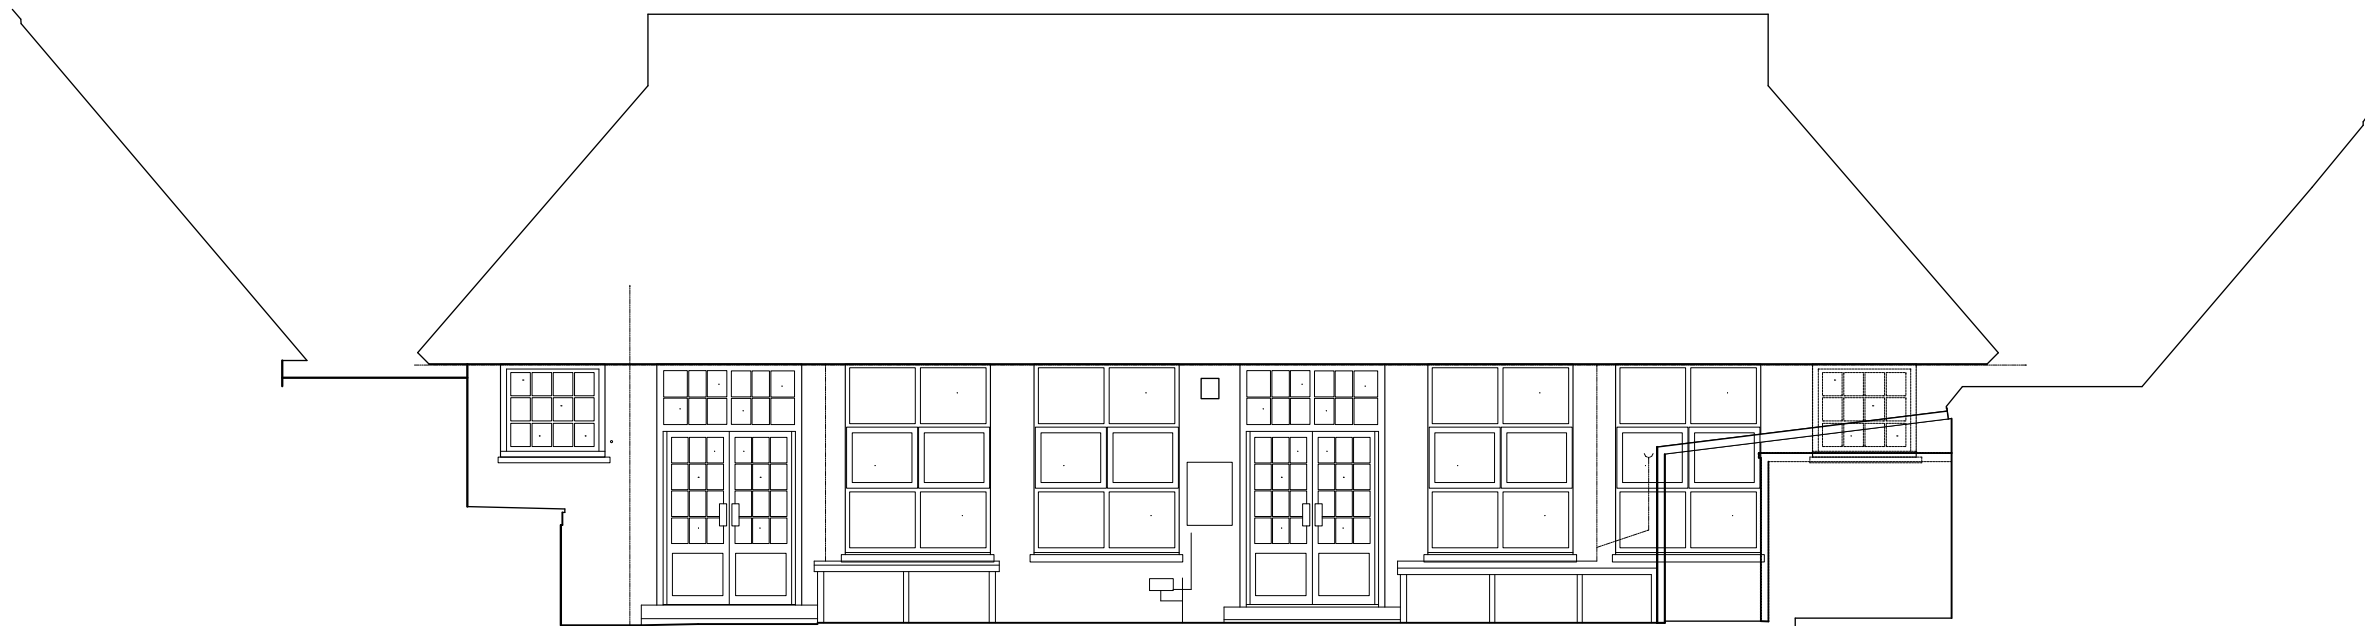

Playground Elevation showing school outline, existing doors and windows to corridor; Lean-to omitted for clarity

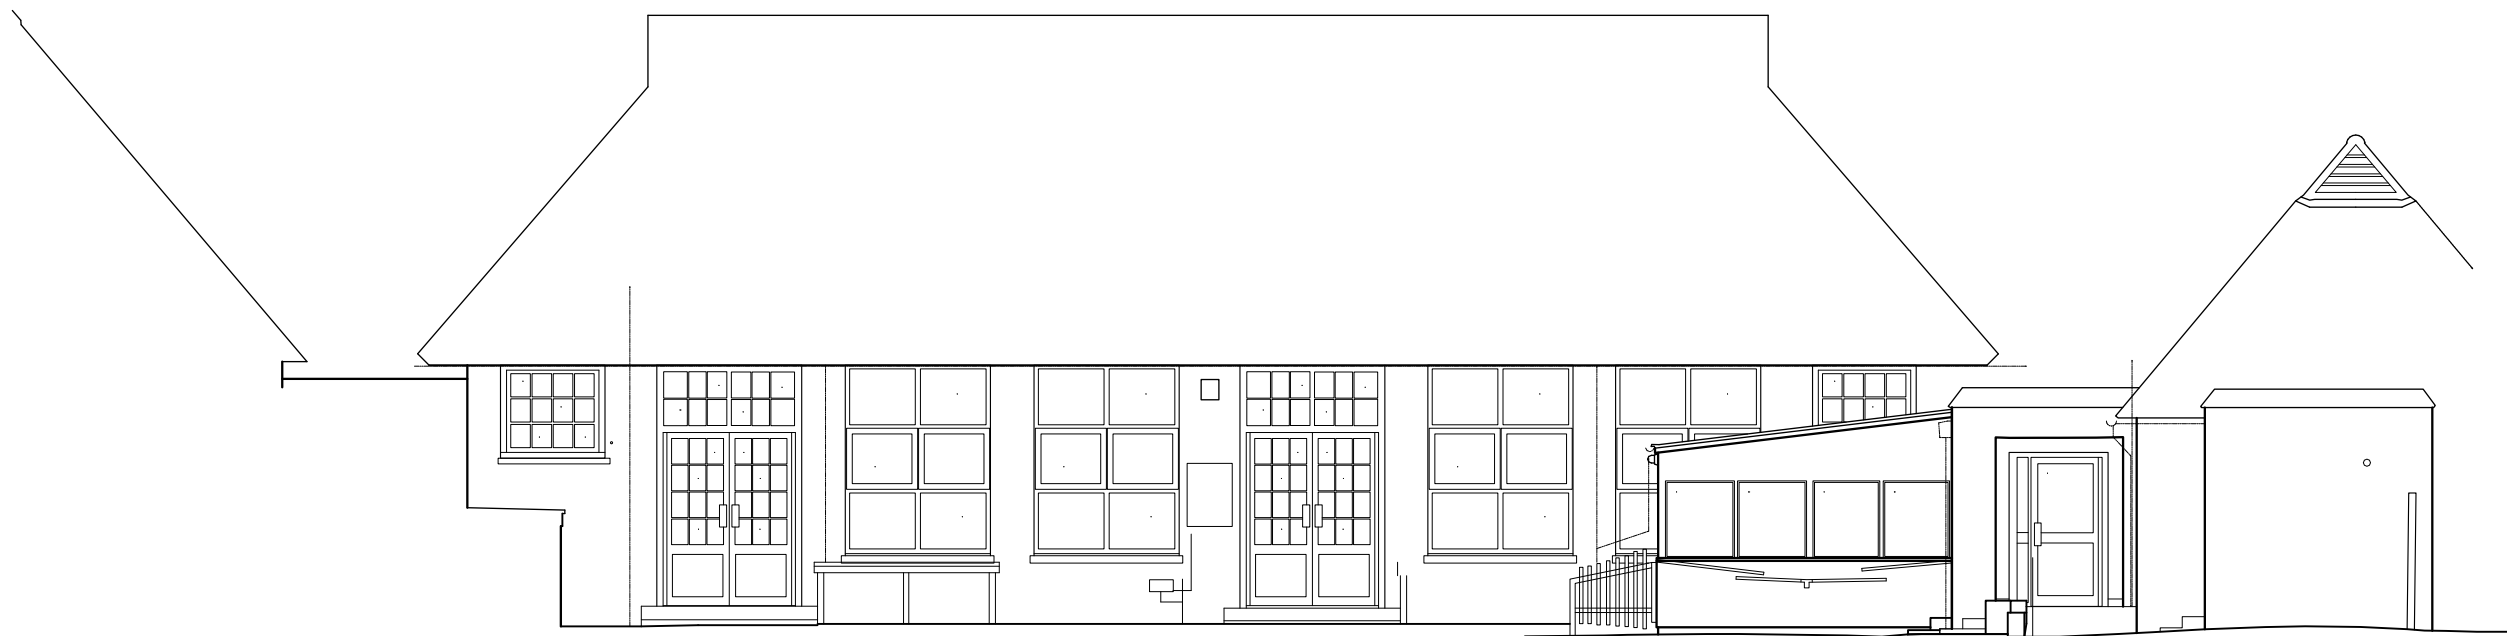

Playground Elevation showing Lean-to, and entrance to corridor



Playground Elevation showing Lean-to, existing steps, and ramp to corridor entrance.

