



Rainwater collection cells under new polytunnel to provide rainwater storage for Learning Pod & Learning Space

New rainwater below ground drainage

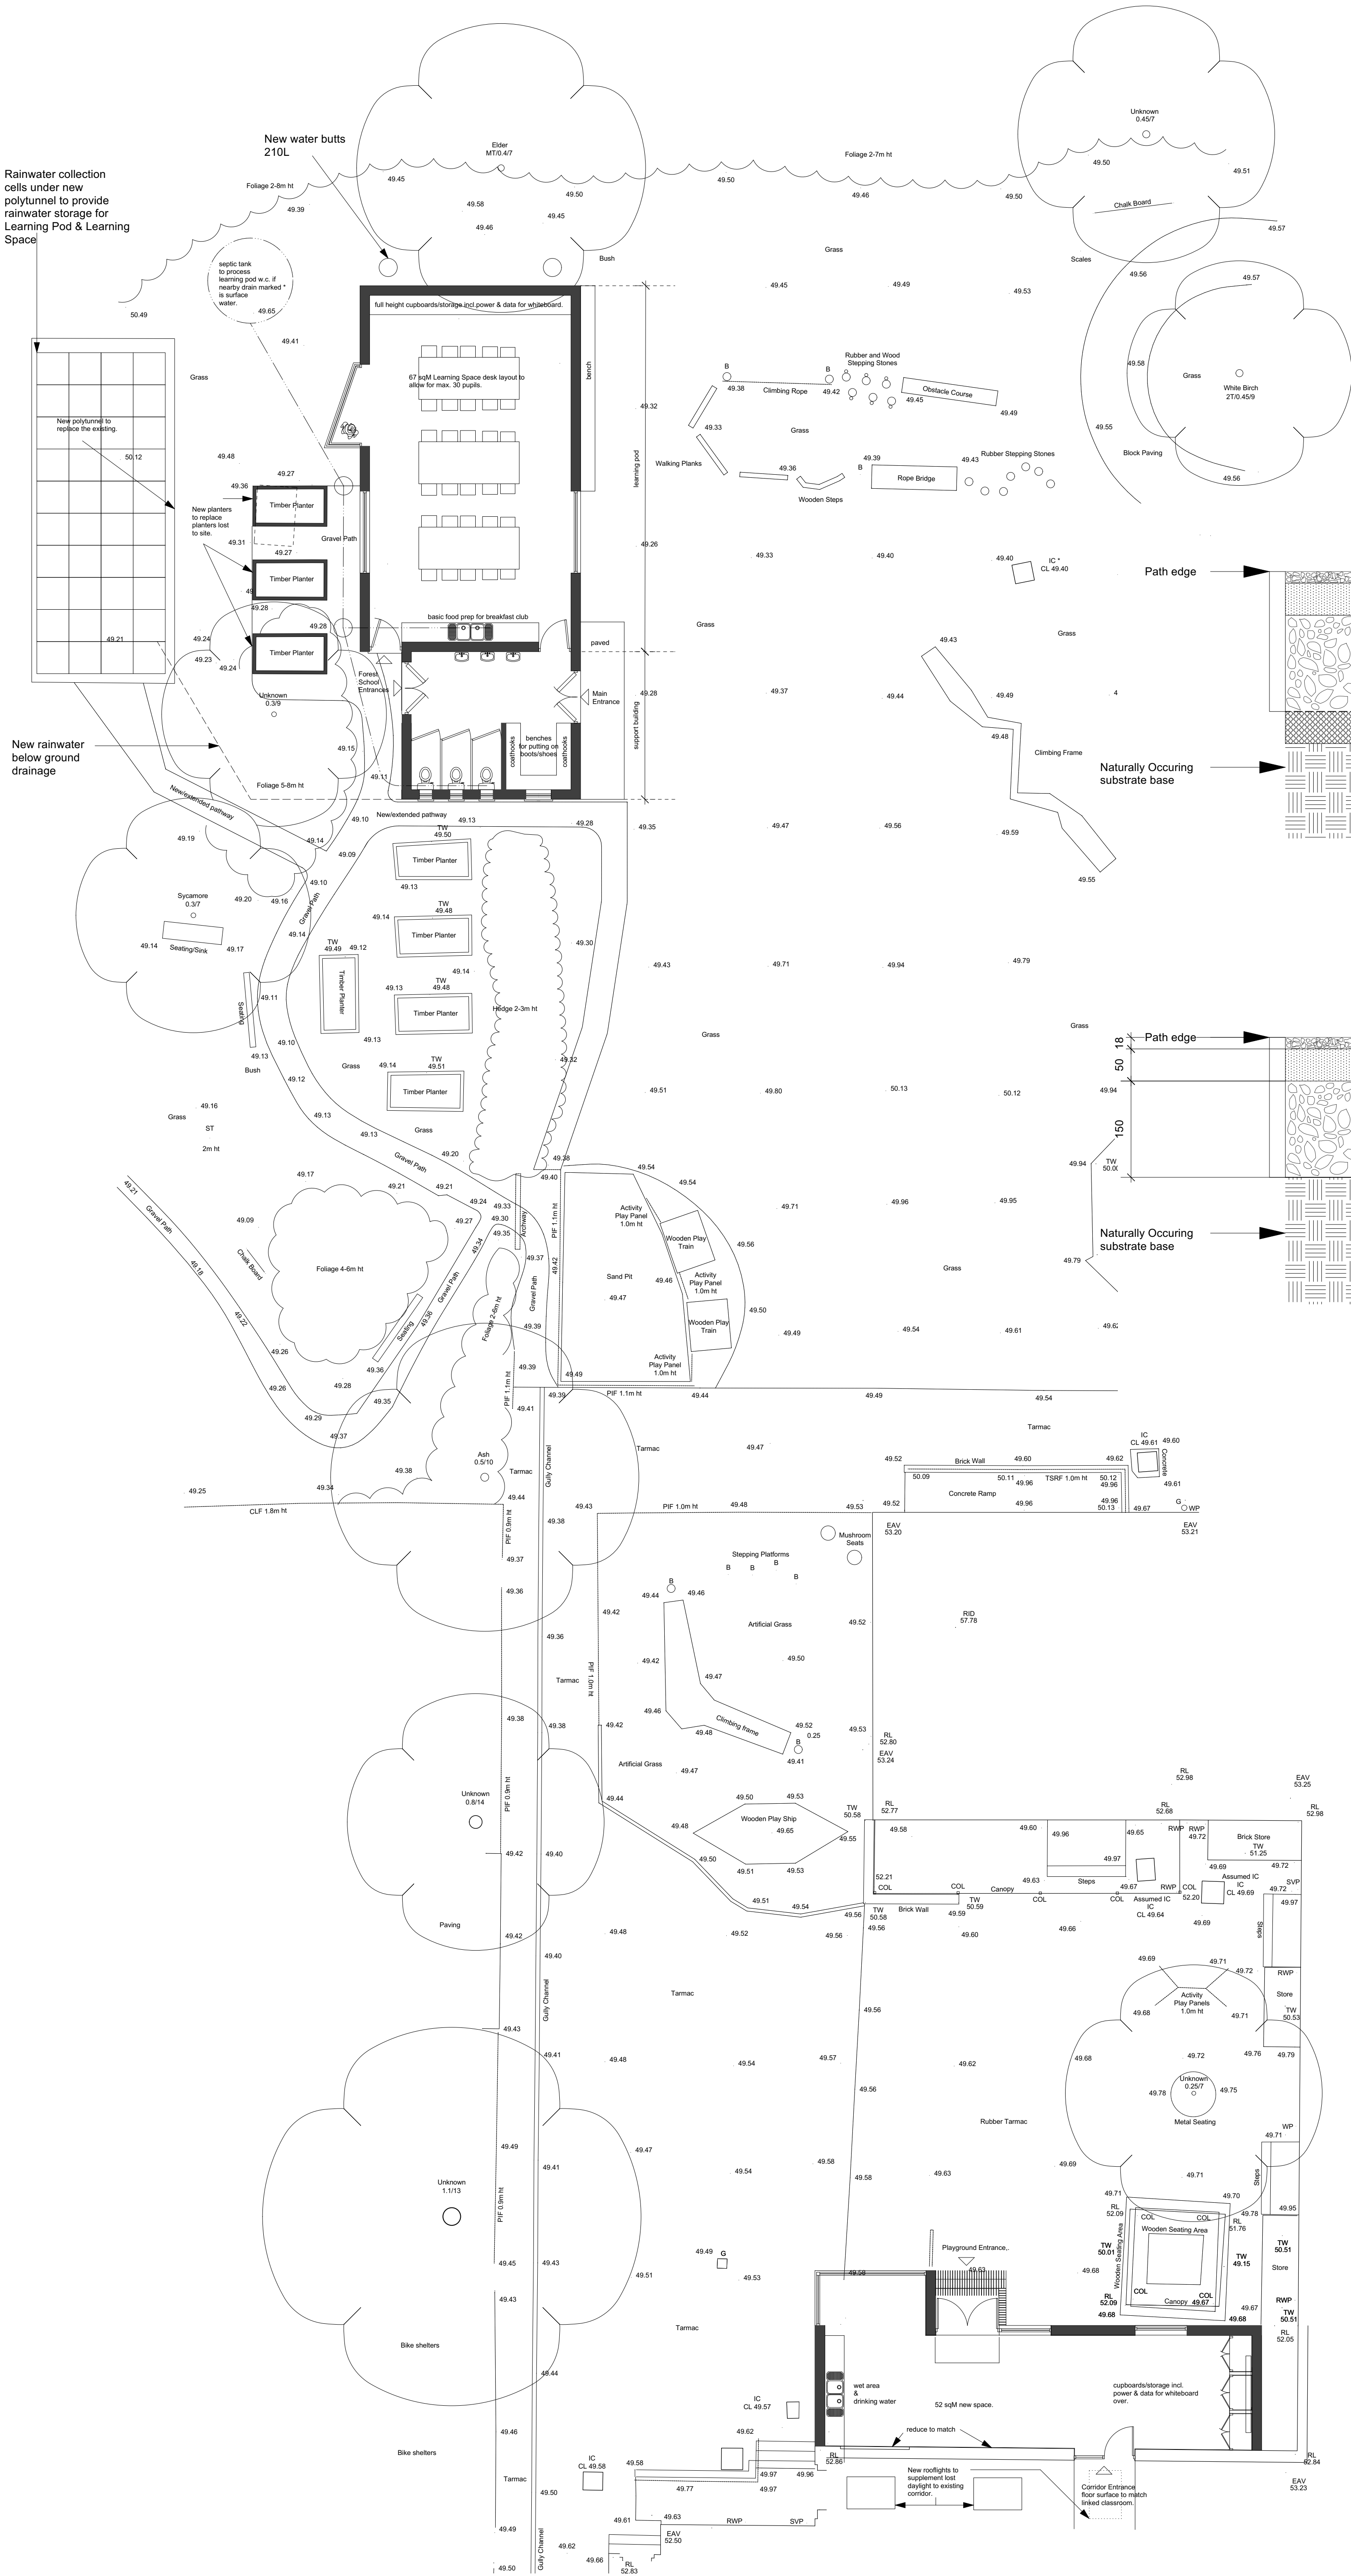

Full Filtration System


Path edge

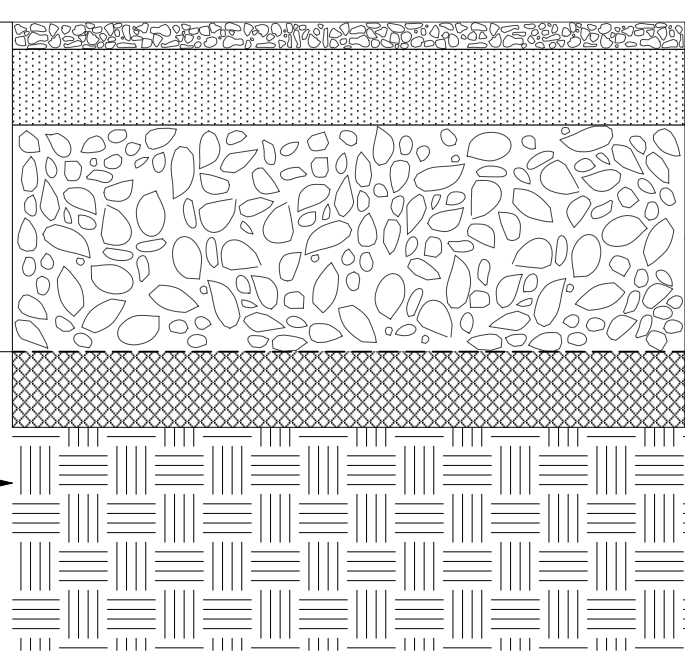

Resin Bound Permeable Paving: typical depth is 18mm with aggregate size of 2 - 5 mm

Rain Collection System

Path edge

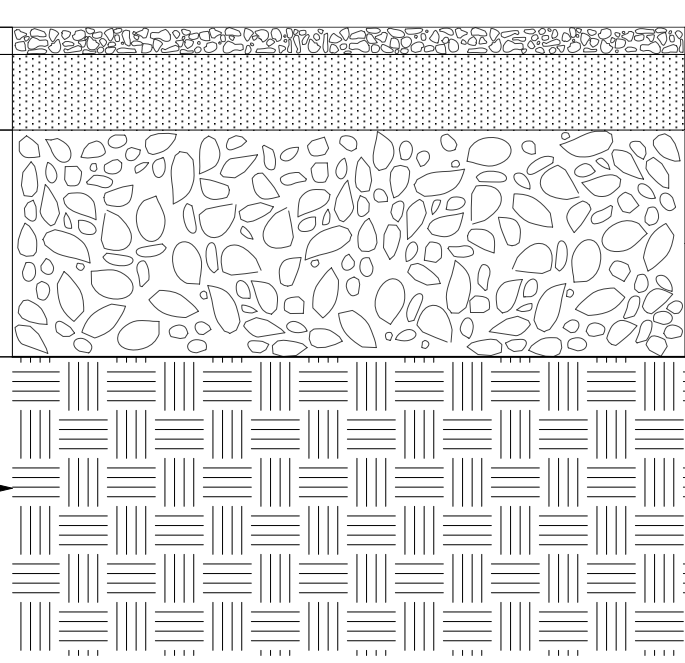

Resin Bound Permeable Paving: typical depth is 18mm with aggregate size of 2 - 5 mm



Yeadon Nursery & Infant School
Learning Pod and Learning Space SuDS Proposals

1234.3.12
turner & hoskins
architects
77A High Street
Edenbridge TN8 5AU
t. 01732866064
www.turnerandhoskins.co.uk