




SOUTH WEST ELEVATION




SOUTH EAST ELEVATION




NORTH EAST ELEVATION

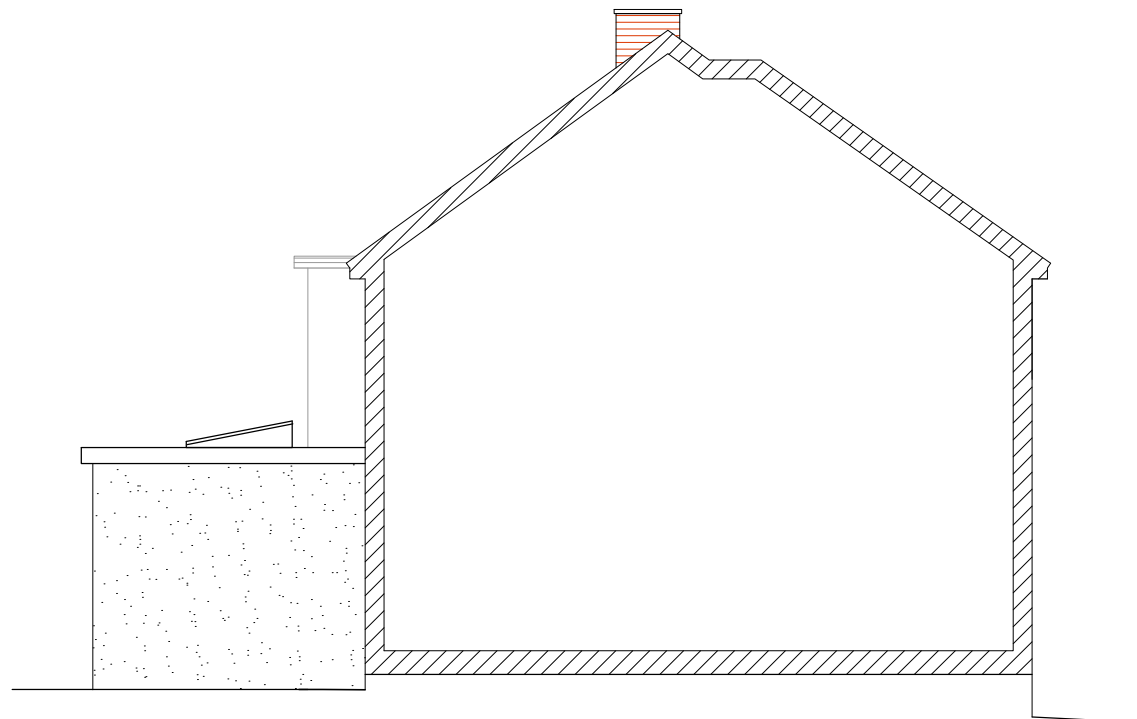


PARTY WALL  
NORTH WEST ELEVATION

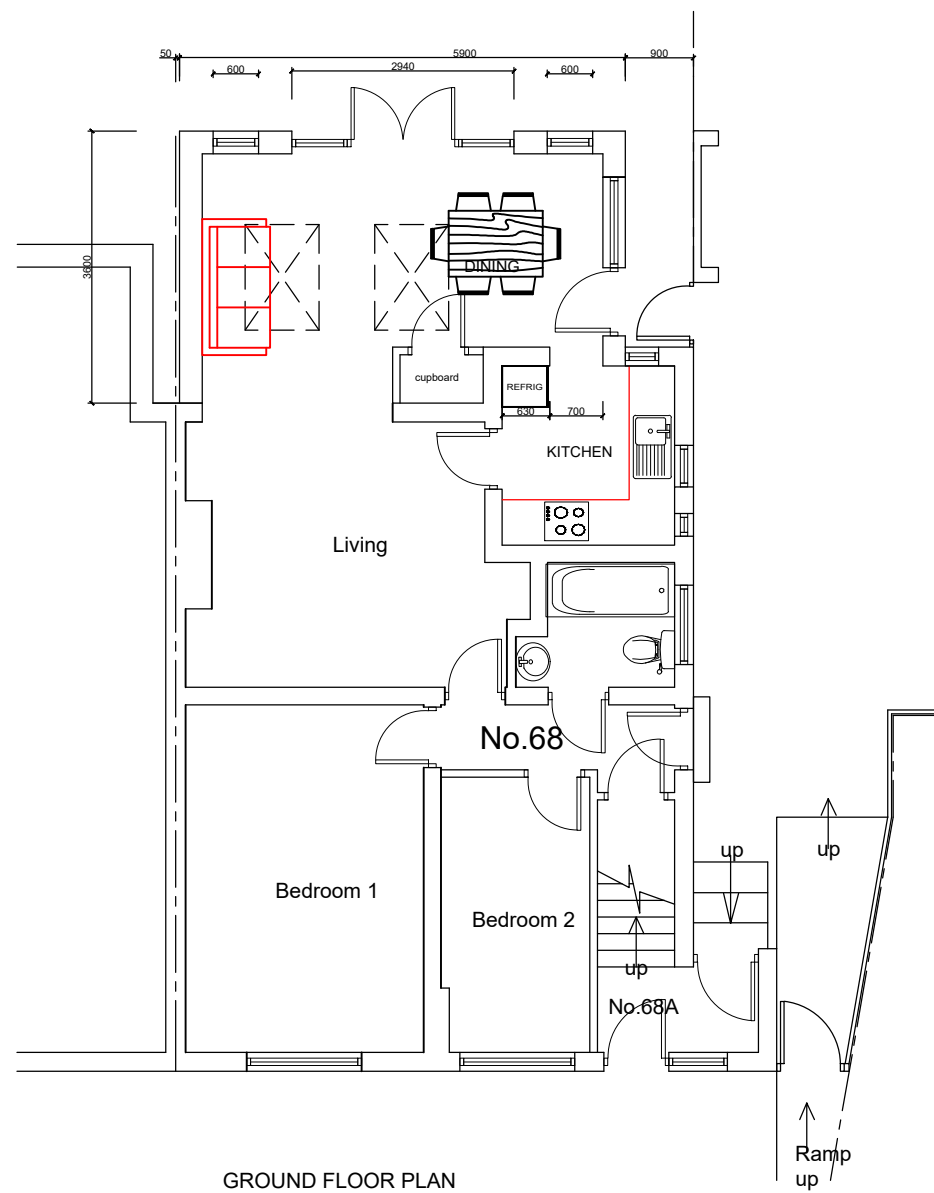

GROUND FLOOR PLAN

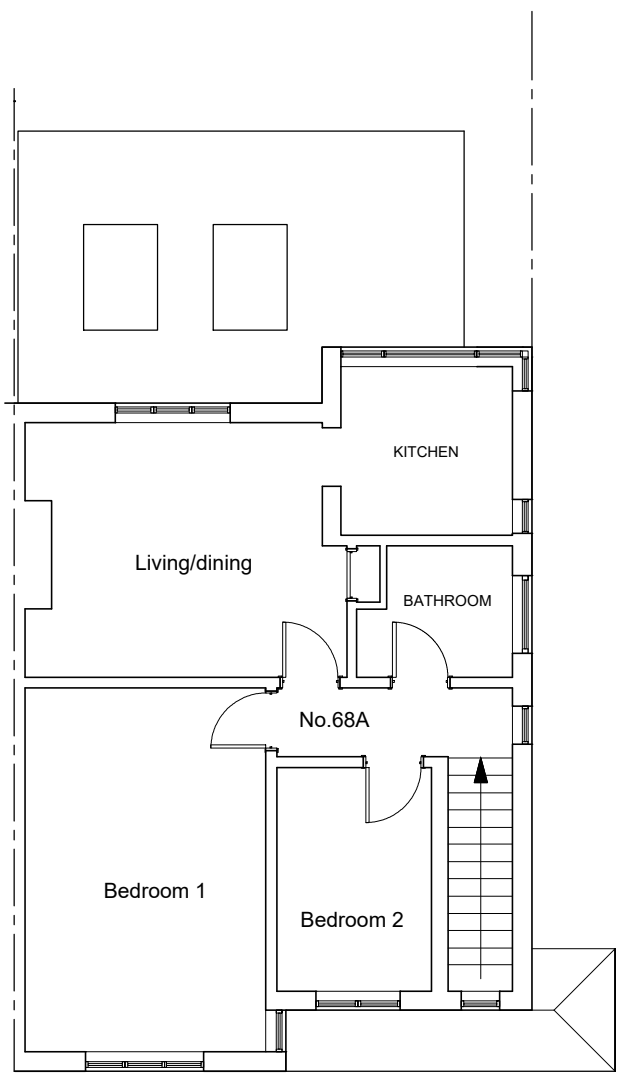


FIRST FLOOR PLAN

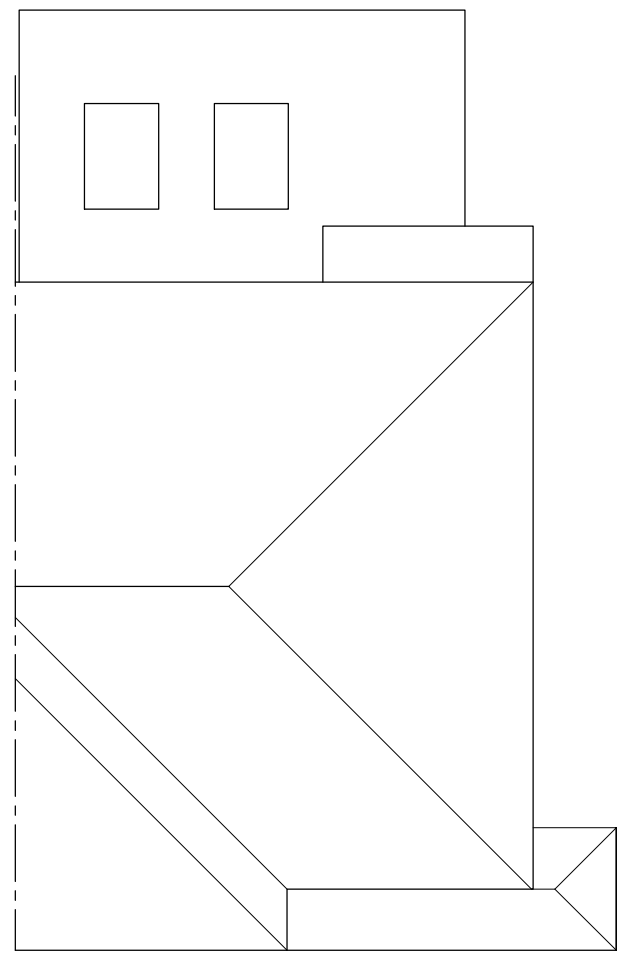

ROOF PLAN

68 ALANDALE DRIVE, PINNER, HA5 3UY

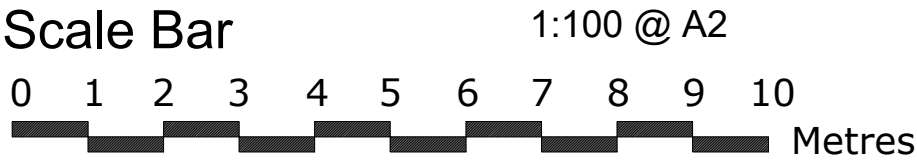

THE GILLETT MACLEOD PARTNERSHIP  
Chartered Architects & Town Planning Consultants  
1 High Road Old Eastcote Pinner Middlesex HA5 2EW tel. 0208 868 1333

Drg. No. 22/3498/4  
Scale 1250@A4  
Date 15/03/22  
Drawn by AK

| REVISION |       |
|----------|-------|
| 1        | drawn |