

- InformationCopyright of SNHA Ltd ©
1.

THIS DRAWING REMAINS SUBJECT TO ALL RELEVANT LOCAL AUTHORITY AND STATUTORY CONSENTS.
2.

COPYRIGHT RESERVED.
3.

DO NOT SCALE THIS DRAWING.
4.

DO NOT USE ELECTRONIC VERSIONS OF THIS DRAWING TO DETERMINE DIMENSIONS UNLESS SPECIFICALLY AUTHORISED BY SHEEHAN NAGLE HARTRAY ASSOCIATES LIMITED.
5.

IF USING AN ELECTRONIC VERSION OF THIS DRAWING FIGURED DIMENSIONS TAKE PRECEDENCE AND NOTIFY SHEEHAN NAGLE HARTRAY ASSOCIATES LIMITED OF ANY DISCREPANCIES.
6.


THIS DRAWING HAS BEEN DEVELOPED AS PART OF THE DESIGN DEVELOPMENT PHASE PACK OF INFORMATION.
7.

THIS DRAWING IS TO BE READ IN CONJUNCTION WITH ALL RELATED DRAWINGS, SCHEDULES, AND SPECIFICATIONS.
8.


THE LEVEL OF DETAIL SHOWN IS IN LINE WITH SCHEME DESIGN AND DUE CONSIDERATION SHOULD BE GIVEN WHEN INTERPRETING DESIGN INTENT.
9.

SOME DRAWINGS MAY NEED TO BE PRINTED IN COLOUR TO PRESERVE INFORMATION INDICATED IN COLOUR ON THE DRAWINGS.
10.


ALL DIMENSIONS STATED IN mm UNLESS OTHERWISE NOTED.

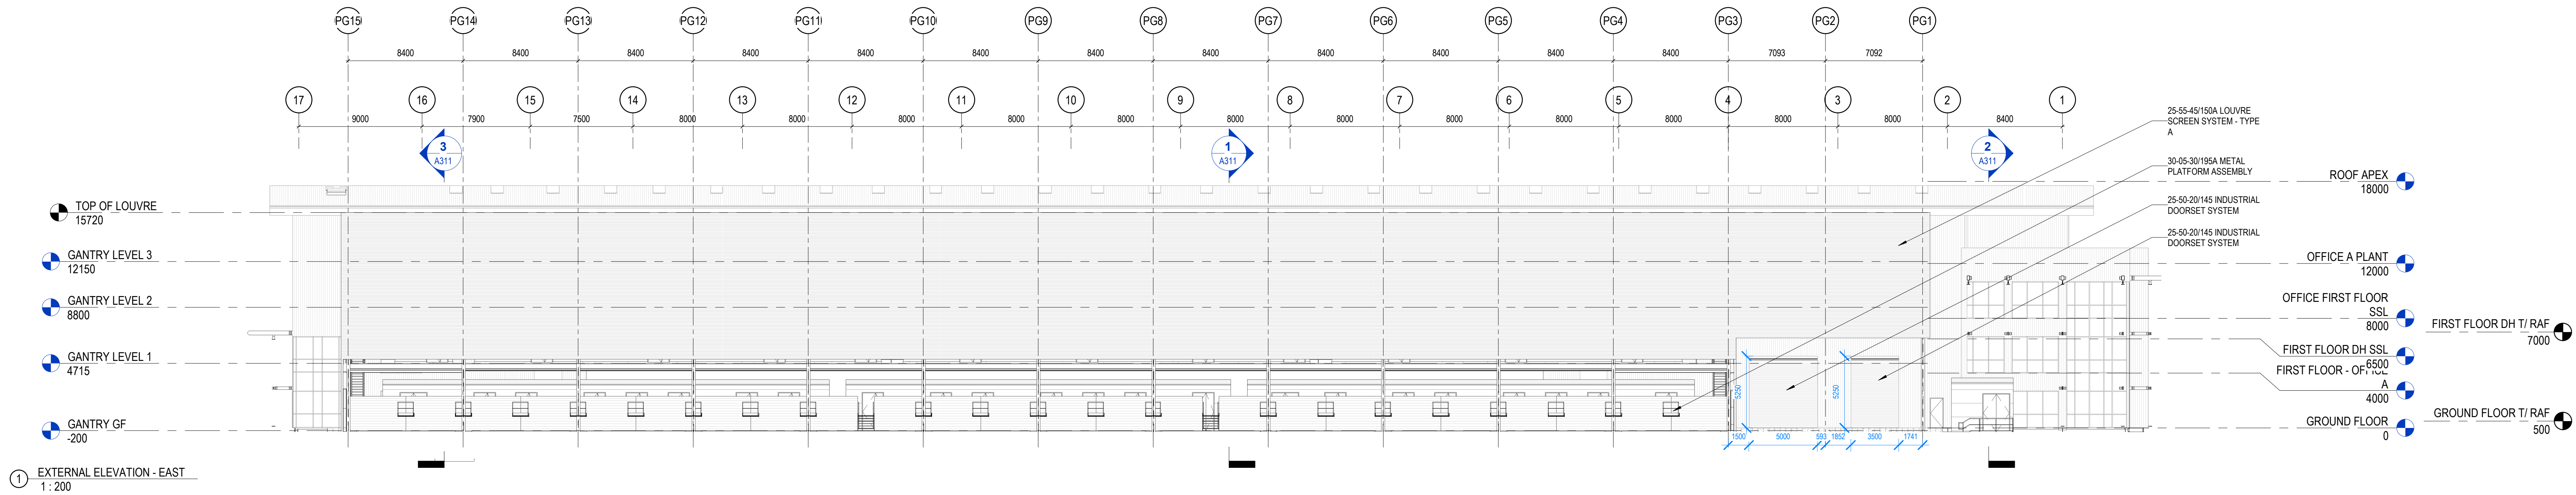


1 EXTERNAL ELEVATION - EAST
1 : 200

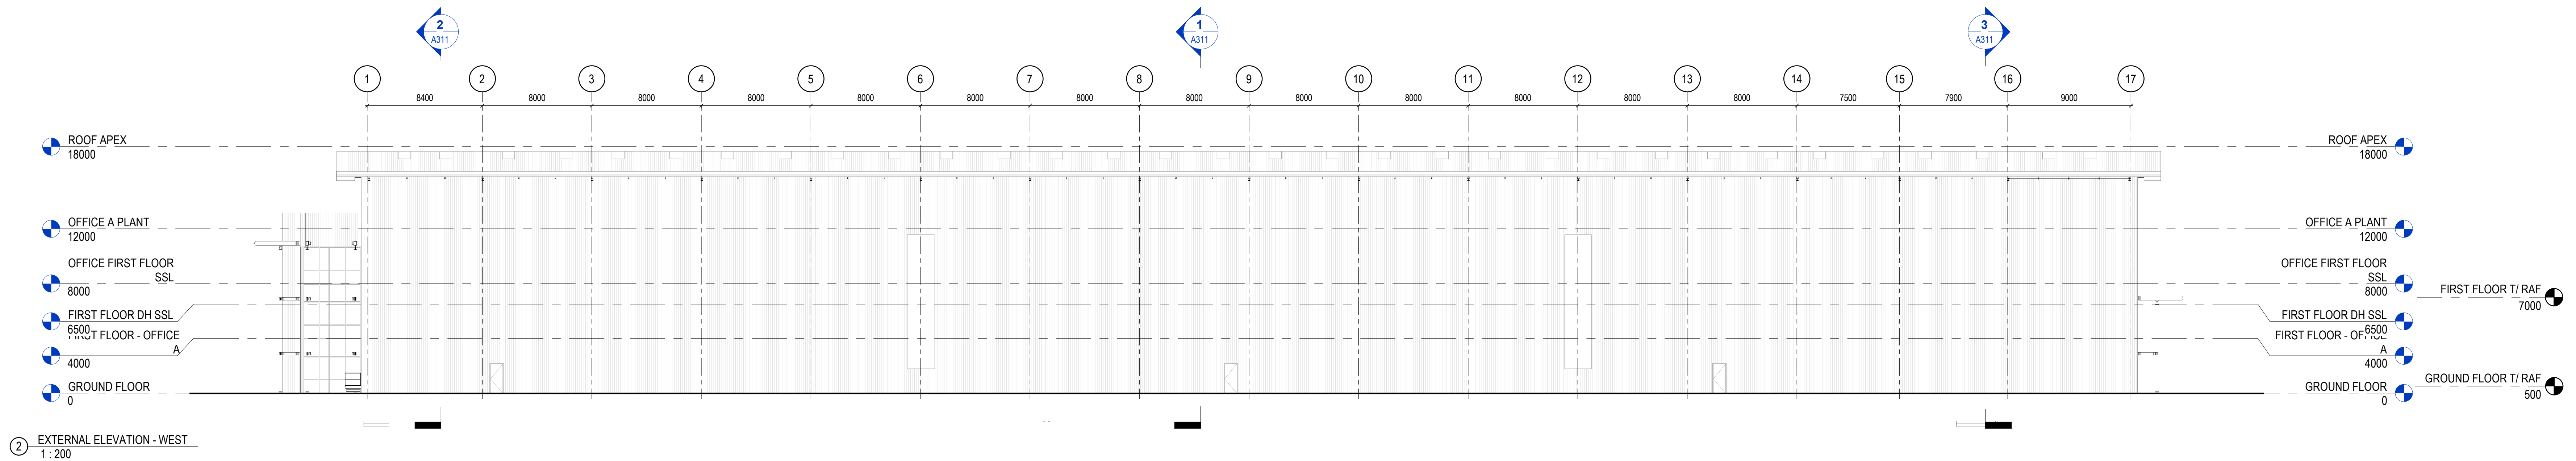

2 EXTERNAL ELEVATION - WEST
1 : 200

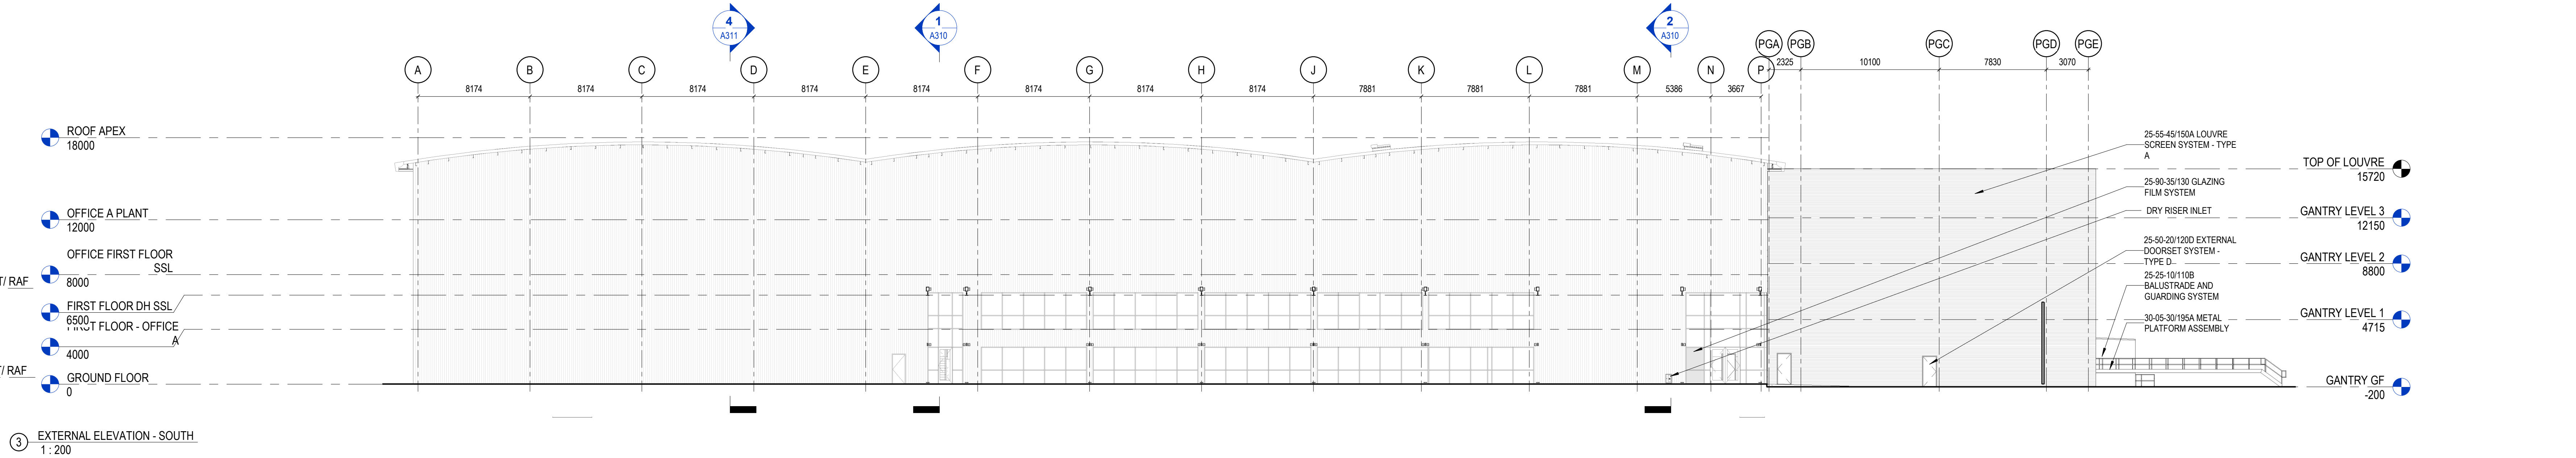

3 EXTERNAL ELEVATION - SOUTH
1 : 200

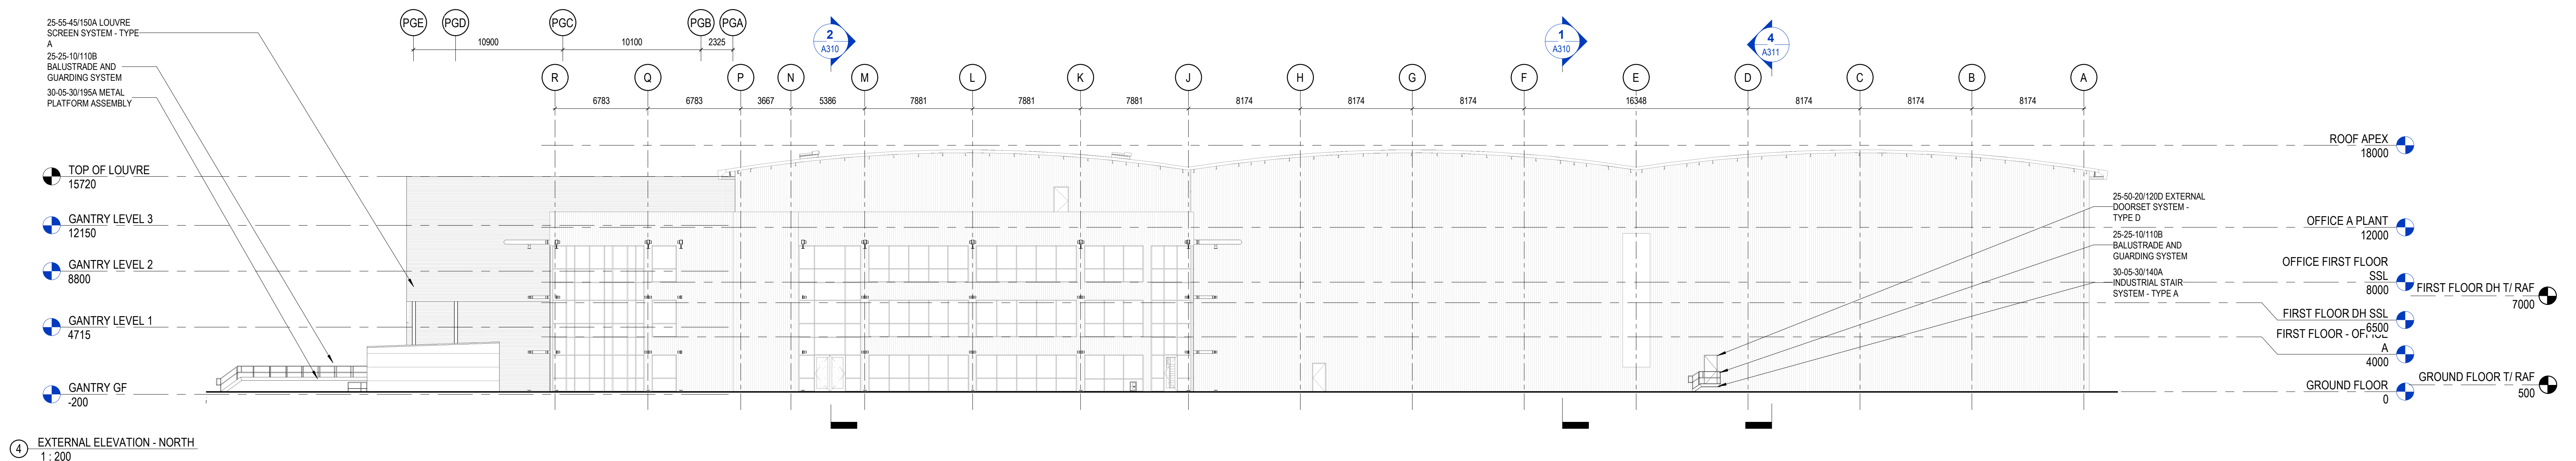

4 EXTERNAL ELEVATION - NORTH
1 : 200

Rev	Date	Description	By	Ch'd
-----	------	-------------	----	------

Drawing Status
FINAL ISSUE

Project Title
VTS LON7

Drawing Title
FULL BUILDING EXTERNAL ELEVATIONS

Sheet	Scale	Date	Drawn	Ch'd
A0	1 : 200	13/11/20	LJ	SK

Project No.	Rev
LON7	FC1
Drawing No.	
A210	